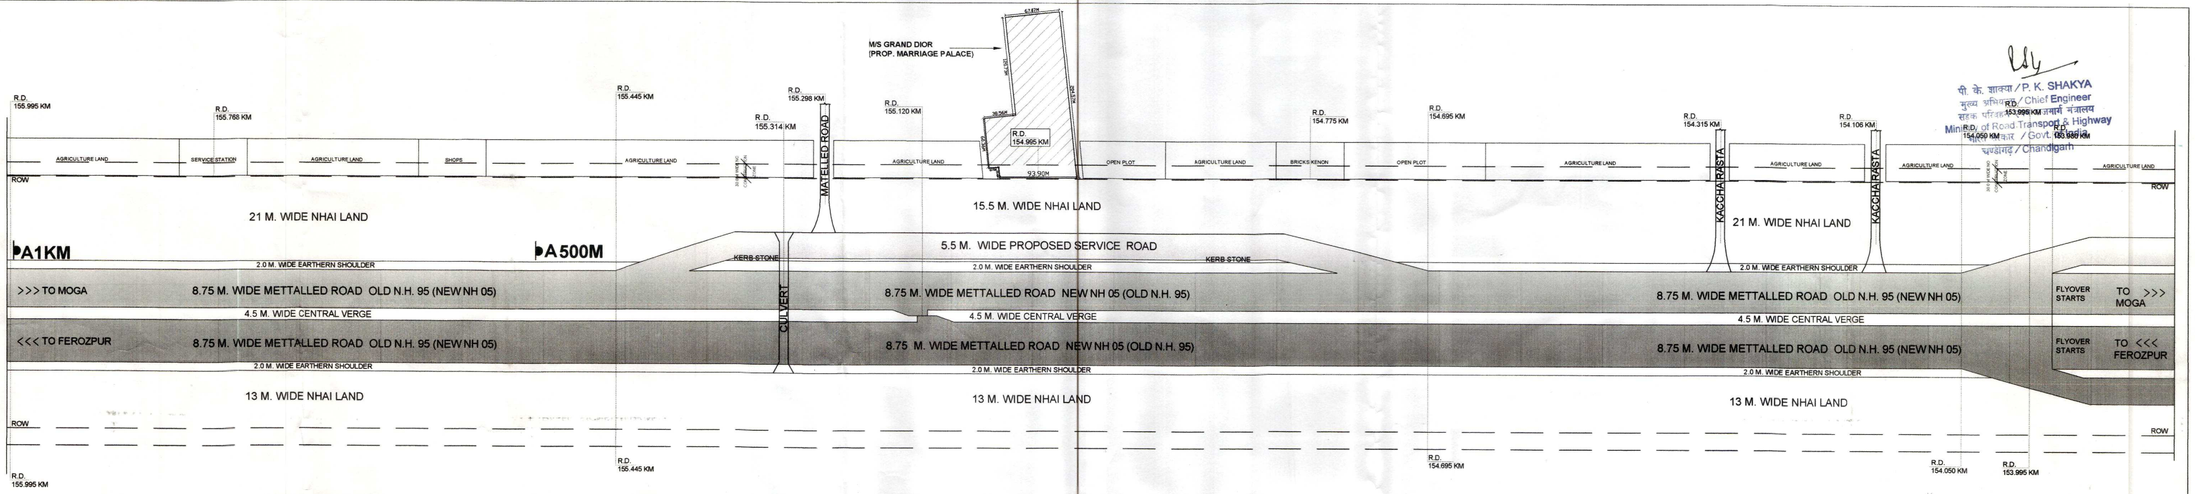

PROP. SERVICE ROAD, D LANE & A LANE FROM 155.445 TO 154.695 TO BE CONSTRUCTED BY OWNER OF M/S GRAND DIOR (PROP.MARRIAGE PALACE)

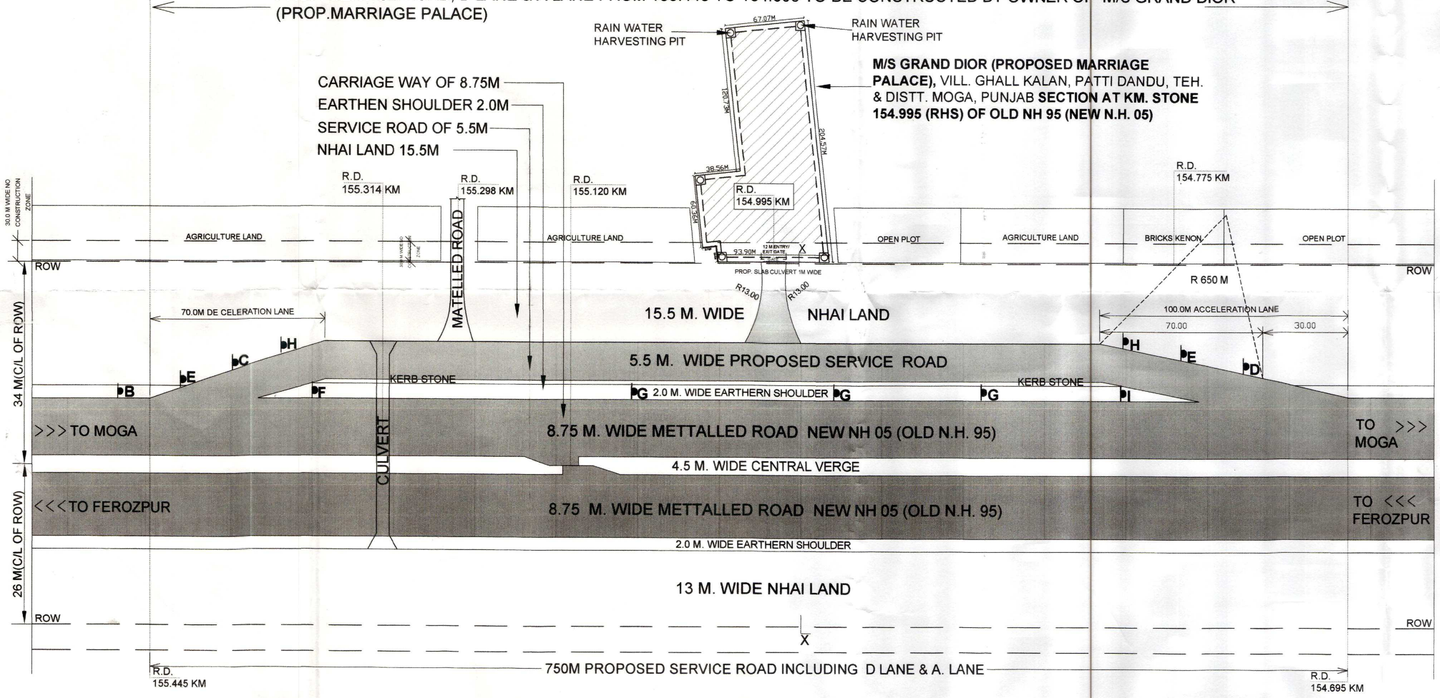

DETAIL PLAN

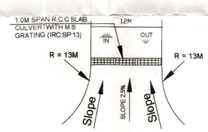

DETAIL OF ENTRANCE & EXIT

LEGEND
OF TRAFFIC SIGNS/ MARKING :-

(A) = PRIVATE PROPERTY AHEAD (1KM & 500M)
(B) = PRIVATE PROPERTY
(C) = PRIVATE PROPERTY AHEAD
(D) = GIVE WAY
(E) = ONE WAY
(F) = NO ENTRY
(G) = RIGHT TURN PROHIBITED
(H) = NO PARKING SIGN
(I) = NO LEFT TURN
(J) = PRIVATE PROPERTY BOARD

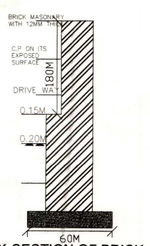

X-SECTION OF BRICK BOUNDERY WALL

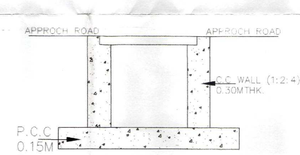

SECTION X-X'

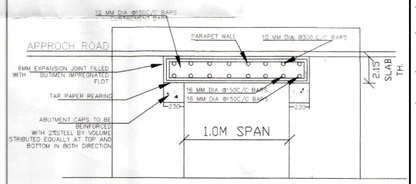

SECTION OF 1.00M SPAN R.C.C.CULVERT (IRC:SP:13)

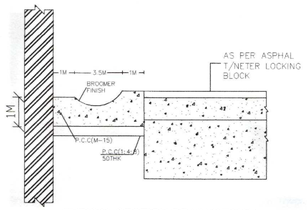

TYPICAL SECTION DRAIN (AT X-X')

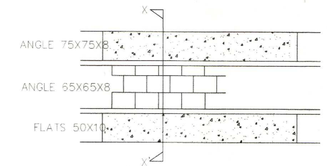

DRAINAGE PLAN

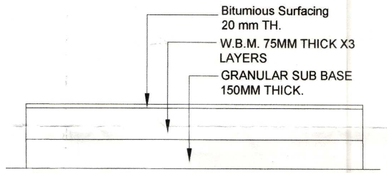

TYPICAL CROSS SECTION OF ACCESS ROAD

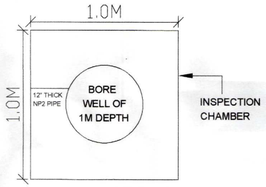

WATER HARVESTING SYSTEM

TOTAL APPROACH AREA = A + B +C + D + E + F + 2G

AREA OF A = 1/2 (51.33 X 5.50) = 141.15 SQM

AREA OF B = 18.67 X 5.50 = 102.68 SQM

AREA OF C = 580.00 X 5.50 = 3190.00 SQM

AREA OF D = 26.67 X 5.50 = 146.64 SQM

AREA OF E = 1/2 (73.33 X 5.50) = 201.65 SQM

AREA OF F = 12.00 X 15.50 = 186.00 SQM

AREA OF 2G = 2(1/2 X 5.00 X 5.00)
-2 (2/3 X 7.07 X 0.49) = 20.38 SQM

TOTAL AREA = 141.15 + 102.68 + 3190.00
+ 146.64 + 201.65 + 186.00 + 20.38

= 3988.50 SQM

AREA IN HACTARE = 0.39885 HA.

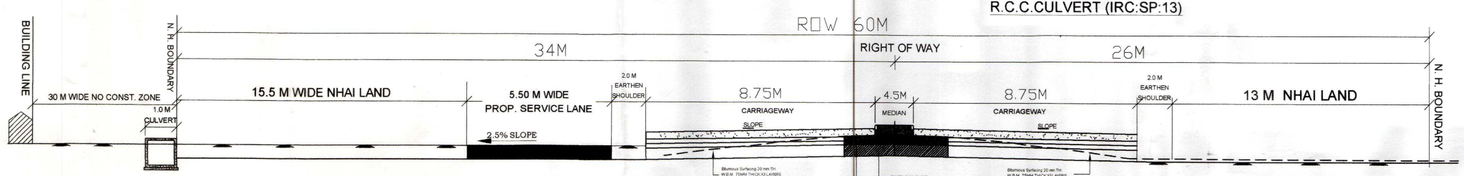

CROSS SECTIONAL ELEVATION SECTION AT X-X

M/S GRAND DIOR (PROP. MARRIAGE PALACE), VILL. GHALL KALAN, PATTI DANDU, TEH. & DISTT. MOGA, PUNJAB **SECTION AT KM. STONE 154.995 (RHS) OF OLD NH 95 (NEW N.H. 05)**

HIGHWAY NOTES :-

1. CERTIFIED THAT ALL CLEARANCES /APPROVALS/ IRC AND OTHER GOVT. BODIES BEING OBTAINED.
2. NO COURT CASE IS PENDING IN ANY COURT OF INDIA.
3. THERE IS NO ROAD CROSSING/ INTERSECTION ON EITHER SIDE UPTO 300m.
4. NO HT LINE/ TELEPHONE LINE CROSSES ABOVE THIS R/O.
5. NO CHECK BARRIER UPTO 1.0KM.
6. ADEQUATE ARRANGEMENT FOR DRAINAGE SHALL BE PROVIDED.
7. ADEQUATE NO. OF FIRE EXISTINGUISHERS FIRE BUCKETS ALONG WITH NO SMOKING SIGN BOARD SHALL BE INSTALLED

APPROVAL BY:-	APPLICANT:-
परियोजना निदेशक/Project Director भारतीय राष्ट्रीय राजमार्ग प्राधिकरण National Highways Authority of India परियोजना कार्यान्वयन इकाई, लुधियाना PIU-Ludhiana	R. N. SINGH Acting Team Leader For Grand Dior Partner
EAST = Road (New NH 05) WEST = Agriculture Land NORTH = Open Plot SOUTH = Agriculture Land NORTH	Living Space Ar. Karamjit Singh M. 98767-60052, 01679-238052 LIVING SPACE Nanaksar Road, Barnala Karamjit Singh CA/2006/38065