This document is for viewing ONLY and not for legal purpose

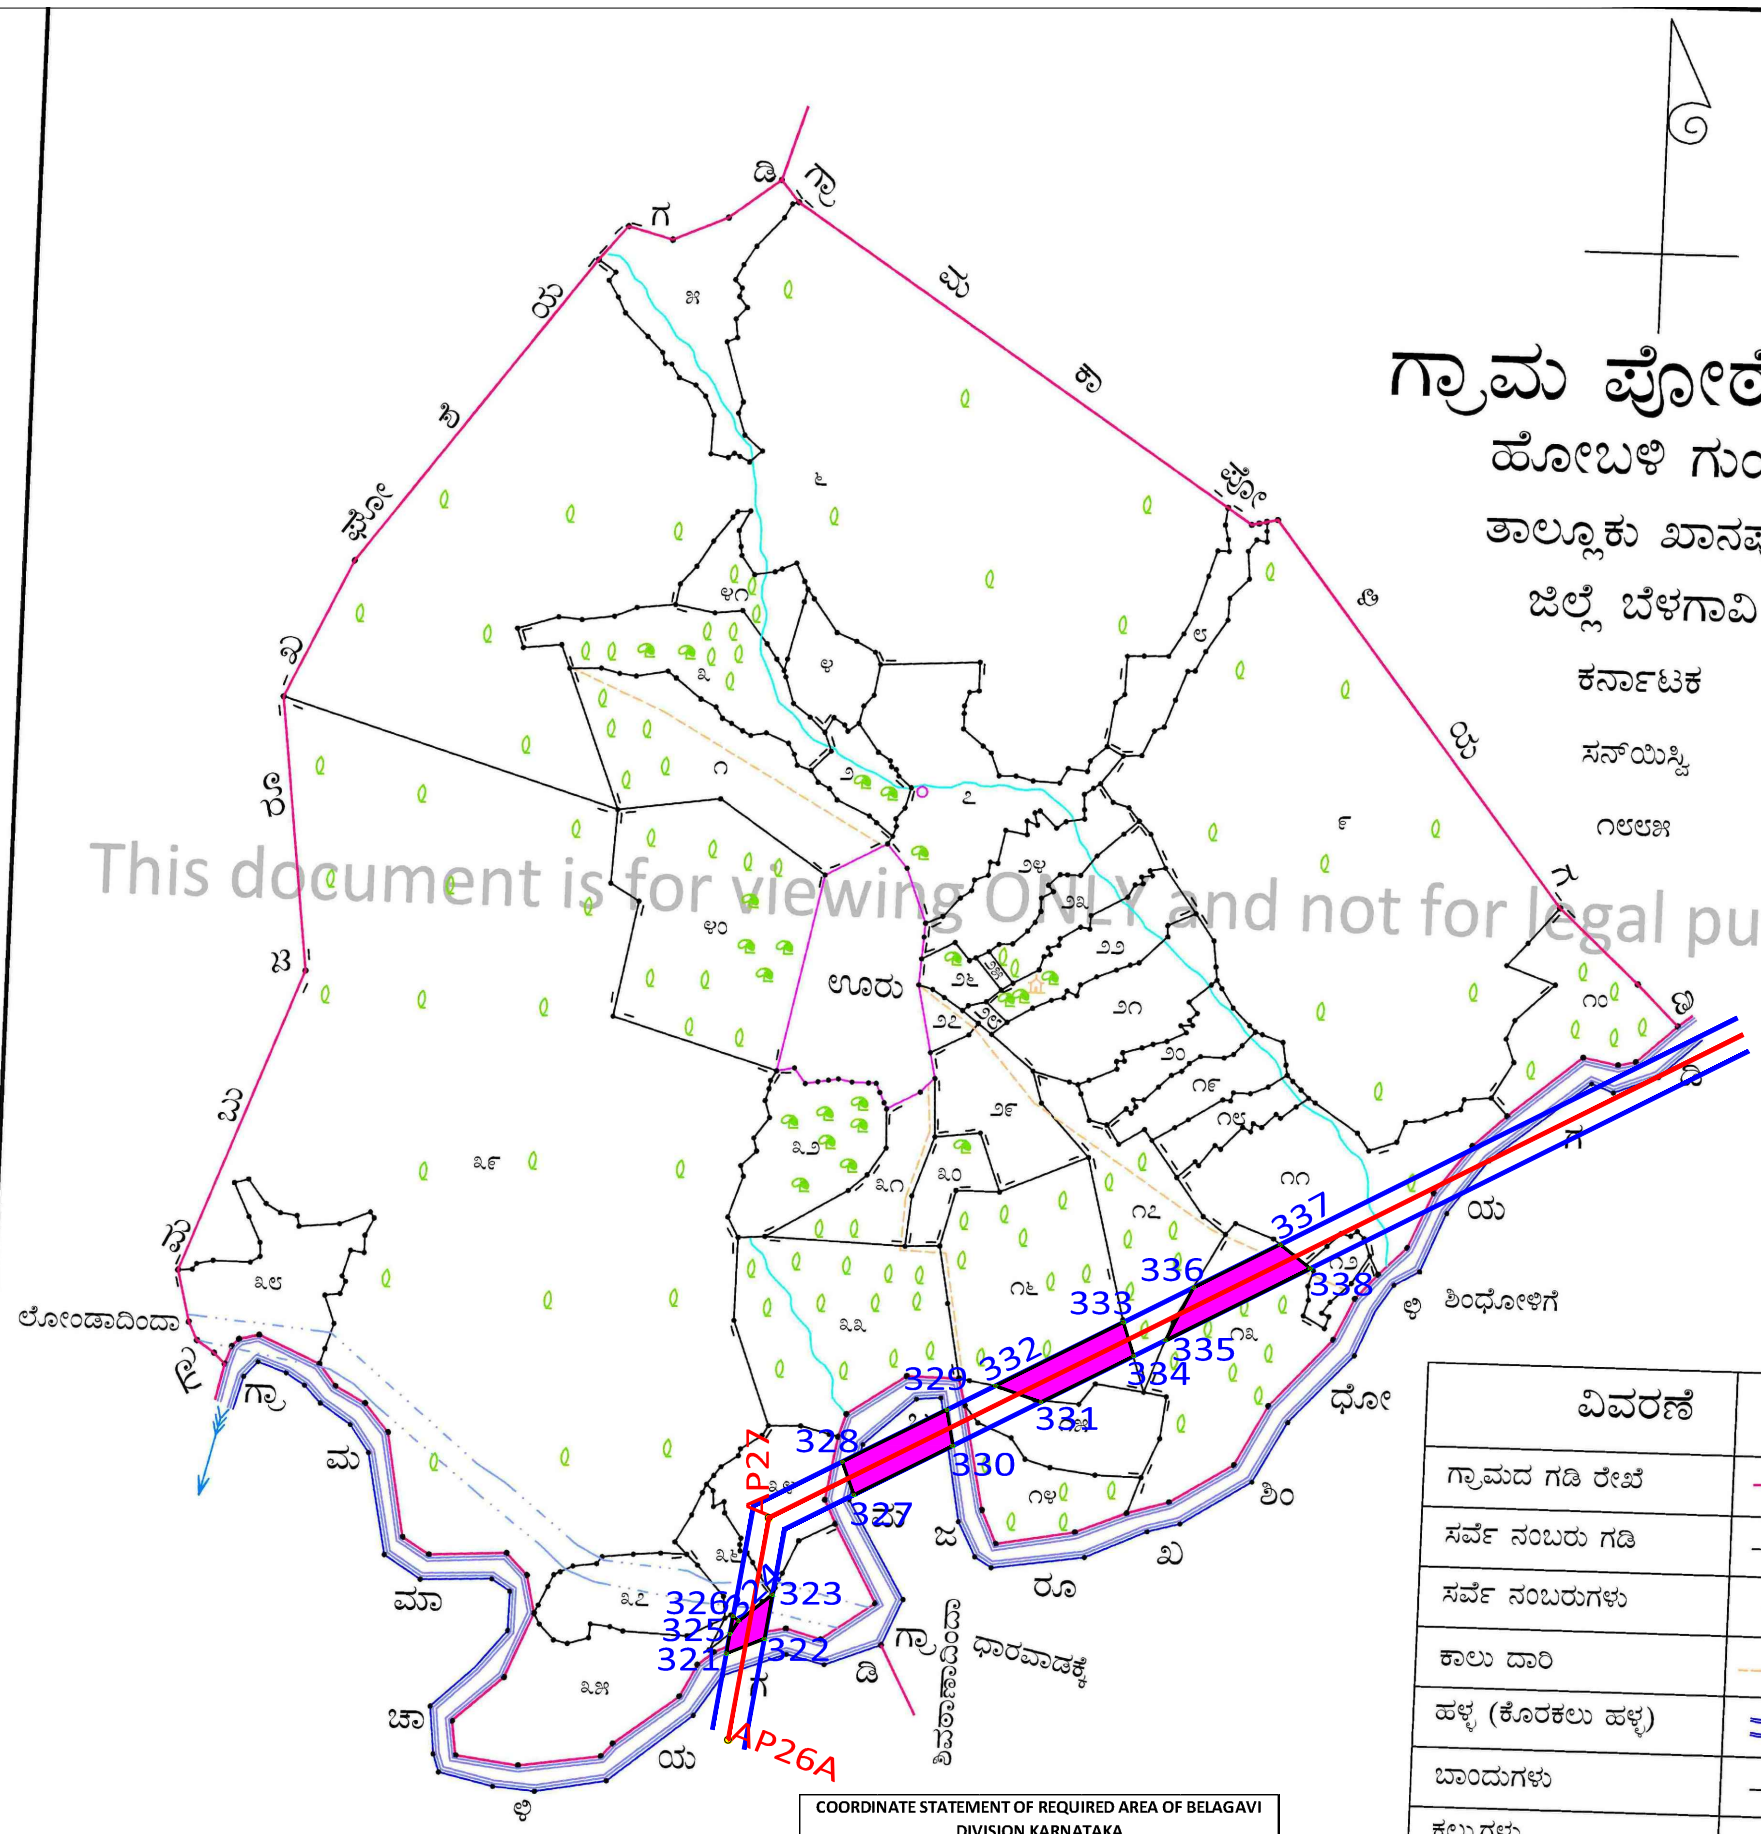

ವಿವರಣೆ	ಚಿನ್ಹೆ
ಗ್ರಾಮದ ಗಡಿ ರೇಖೆ	
ಸರ್ವೆ ನಂಬರು ಗಡಿ	
ಸರ್ವೆ ನಂಬರುಗಳು	೧,೨,೩,೪
ಕಾಲು ದಾರಿ	
ಹಳ್ಳ (ಕೊರಕಲು ಹಳ್ಳ)	
ಬಾಂದುಗಳು	
ಕಲ್ಲುಗಳು	
ನಾಲಾ	
ನೀರು ಹರಿಯುವ ದಿಕ್ಕು	
ಬಾವಿ	
ದೇವಸ್ಥಾನ	
ದೊಡ್ಡ ಮರಗಳು	

(೧ ಸೆಂಟಿ ಮೀಟರು = ೭೯.೨ ಮೀಟರುಗಳು ಅಥವಾ ೧:೭೯೨೦)

೨೦ ಸರಪಣಿ = ೧ ಅಂಗುಲ

೧ ಸರಪಣಿ = ೩೩ ಅಡಿಗಳು

ಭೂಮಾಪನ ಆಯುಕ್ತರ ಪ್ರಧಾನ ಕಛೇರಿಯಲ್ಲಿ ತಯಾರಿಸಿದ್ದು ಸನ್‌ಯಿಸ್ಟಿ ಬೆಂಗಳೂರು

ಈ ಗ್ರಾಮದ ಆಖ್ಯೆರು ನಂಬರು ಇರುತ್ತದೆ

೪೧

COORDINATE STATEMENT OF REQUIRED AREA OF BELAGAVI DIVISION KARNATAKA

DGPS No	UTM		Degree, Minute, Second	
	Easting	Northing	Longitude	Latigitude
321	449280.6076	1710843.411	74°31'37.81"	15°28'27.51"
322	449330.9693	1710862.935	74°31'39.5"	15°28'28.14"
323	449341.7225	1710921.211	74°31'39.86"	15°28'30.04"
324	449296.7937	1710886.402	74°31'38.35"	15°28'28.91"
325	449285.3915	1710869.338	74°31'37.97"	15°28'28.35"
326	449289.7217	1710892.805	74°31'38.12"	15°28'29.11"
327	449449.1449	1711053.334	74°31'43.46"	15°28'34.35"
328	449434.134	1711097.214	74°31'42.95"	15°28'35.78"
329	449572.4661	1711165.792	74°31'47.59"	15°28'38.02"
330	449580.1034	1711118.256	74°31'47.85"	15°28'36.47"
331	449696.6285	1711176.024	74°31'51.75"	15°28'38.36"
332	449636.4816	1711197.528	74°31'49.73"	15°28'39.06"
333	449806.0208	1711281.579	74°31'55.42"	15°28'41.8"
334	449819.5566	1711236.967	74°31'55.87"	15°28'40.35"
335	449861.4904	1711257.756	74°31'57.28"	15°28'41.03"
336	449898.8721	1711327.612	74°31'58.53"	15°28'43.31"
337	450013.6002	1711384.491	74°32'2.37"	15°28'45.17"
338	450053.1214	1711352.762	74°32'3.7"	15°28'44.14"

ಆಯುಕ್ತರ ಪರವಾಗಿ
ಭೂಮಾಪನ ಕಂದಾಯ ವ್ಯವಸ್ಥೆ ಮತ್ತು
ಭೂದಾಖಲೆಗಳ ಇಲಾಖೆ, ಬೆಂಗಳೂರು

ಗಣಕೀಕೃತ ನಕ್ಷೆ ತಯಾರಿಸಿದವರು:

ಕರ್ನಾಟಕ ರಾಜ್ಯ ದೂರ ಸಂವೇದಿ ಅನ್ವಯಿಕ ಕೇಂದ್ರ
ಮಾಹಿತಿ ತಂತ್ರಜ್ಞಾನ ಮತ್ತು ಜೈವಿಕ ತಂತ್ರಜ್ಞಾನ ಇಲಾಖೆ
ಕರ್ನಾಟಕ ಸರ್ಕಾರ, ಬೆಂಗಳೂರು

ಭೂಮ

ಣಕೀಕೃತ ನಕ್ಷೆ ತಯಾರಿಸಿದ ವರ್ಷ : ೨೦೦೭

© ಹಕ್ಕುಗಳು : ಭೂಮಾಪನ ಕಂದಾಯ

Name of the Component	Name of Village	Name of District	Name of Division	Name of Range	Name of Taluka	Survey. No./Com	Area Hect.	Legal Status of Land
LILO OF ONE CKT OF NARENDRA (EXISTING) NARENDRA (NEW) 400KV D/C QUAD LINE AT XELDEM	Potoli	Belagavi	Belagavi	Londa	Khanapur	35	0.215	Reserve Forest
	Potoli	Belagavi	Belagavi	Londa	Khanapur	XX-(33)	0.01	Reserve Forest
	Potoli	Belagavi	Belagavi	Londa	Khanapur	16	0.751	Reserve Forest
	Potoli	Belagavi	Belagavi	Londa	Khanapur	13	0.786	Reserve Forest
	Total						1.762	

N

USER AGENCY: Goa Tamnar Transmission Project Limited

LEGEND

	Forest Land Required
	Proposed Line
S-N.-	Survey No.
46M.	ROW (Right of Way)
	Scale:-1:10,000