GEO-REFERENCE MAP SHOWING FOREST PATCHES COMING WITHIN THE CORRIDOR OF KORAPUT TO SINGAPUR ROAD DOUBLING RAILWAY PROJECT. FROM BHALUMASKA TO SINGAPUR ROAD KM 128.925 TO KM.163.725 OF EAST COAST RAILWAY,WALTAIR DIVISION, VISAKHAPATNAM. UNDER THE FOREST DIVISION OF RAYAGADA.

VILLAGE:-TANDIPAR,SH-02, TAHASIL:- KOLNARA, P.S:- RAYAGADA (NO.-52), DISTRICT:- RAYAGADA

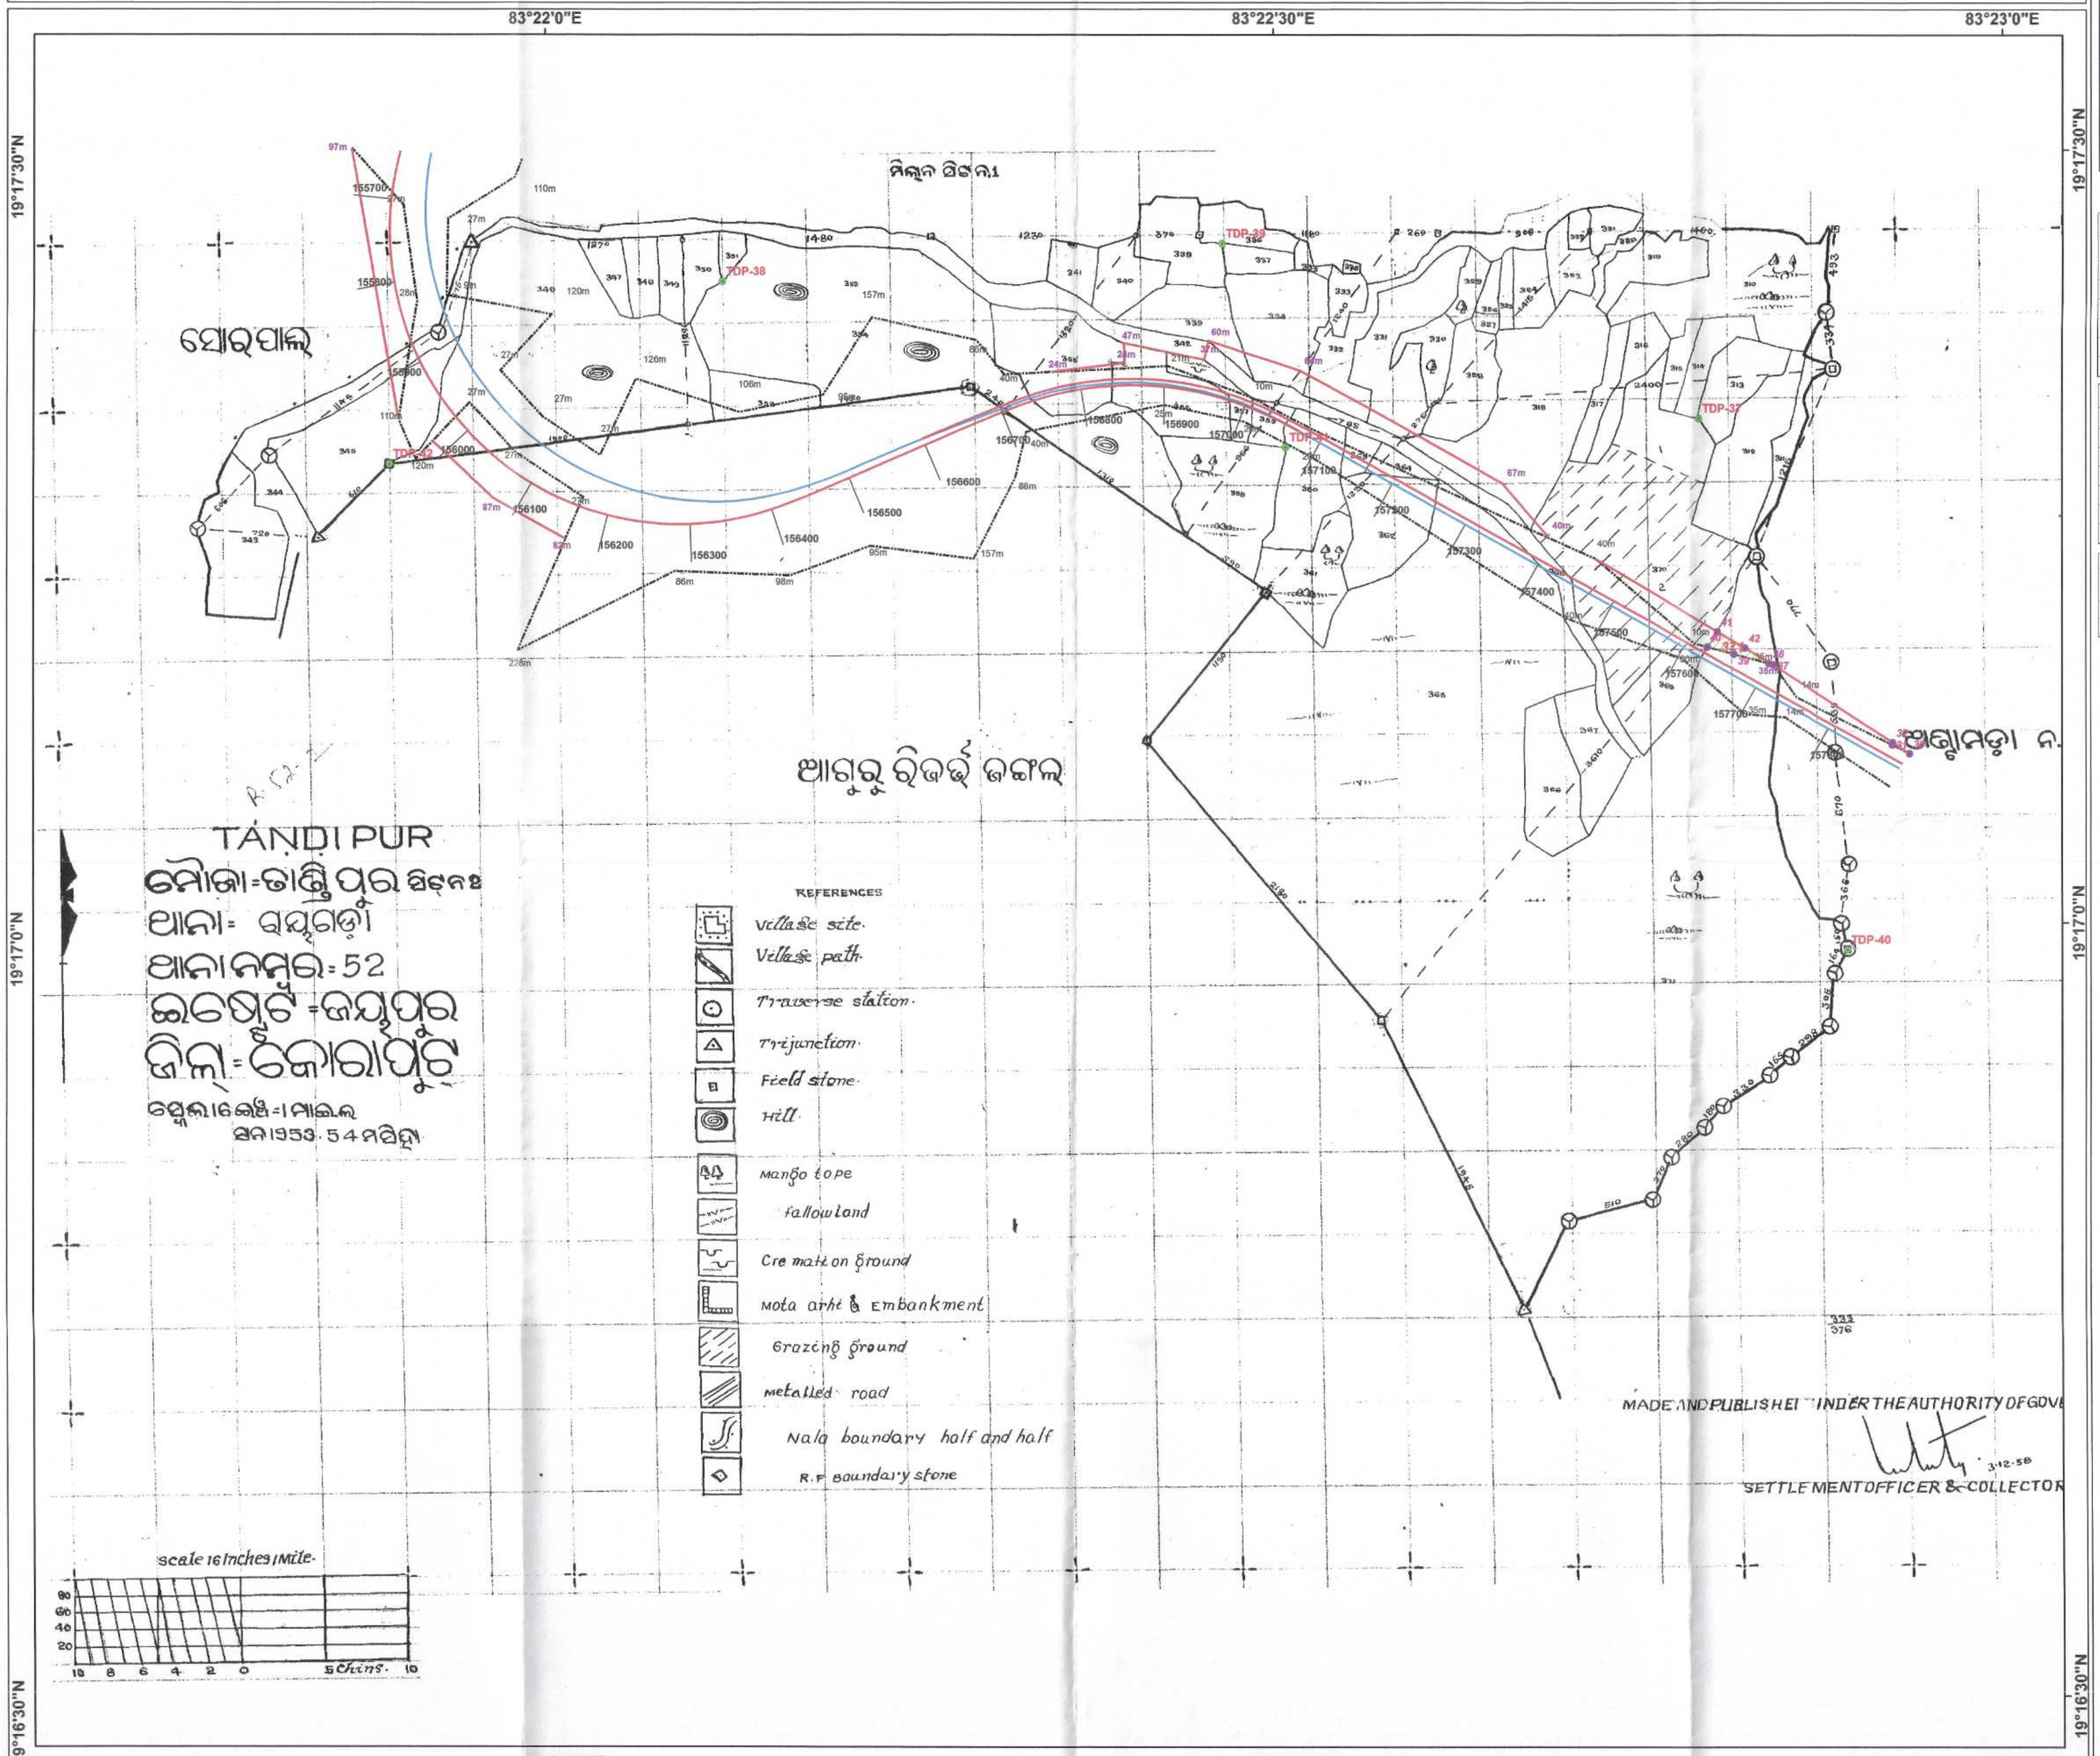

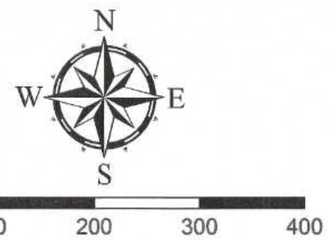

SCALE - 1 : 3,960
(Co-Ordinate System WGS - 1984 UTM 44N)

Geo_Reference Co-Ordinate Surveyed by DGPS (UTM -44N)

Sl_No.	Point_Id	Latitude	Longitude	Easting	Northing	Mouza_Name
1	TDP-37	19° 17' 19.80684" N	83° 22' 47.17372" E	750091.855	2134503.287	Tandipur-52-02
2	TDP-38	19° 17' 25.60229" N	83° 22' 07.05495" E	748917.751	2134665.491	
3	TDP-39	19° 17' 26.80166" N	83° 22' 27.65938" E	749518.991	2134710.613	
4	TDP-40	19° 16' 59.07894" N	83° 22' 53.01215" E	750271.126	2133867.970	
5	TDP-41	19° 17' 18.88750" N	83° 22' 30.17426" E	749595.773	2134468.202	
6	TDP-42	19° 17' 18.70175" N	83° 21' 53.23291" E	748516.979	2134447.739	

Derive Co-Ordinate of Revenue / DLC / Sabik Forest Pillar

Sl_No.	Point_Id	Latitude	Longitude	Easting	Northing	Mouza_Name
1	37	19°17'10.2120"	83°22'50.1240"	750182.101	2134208.939	Tandipur-52-02
2	38	19°17'10.2480"	83°22'49.9440"	750176.780	2134210.360	
3	39	19°17'10.6440"	83°22'48.5040"	750134.873	2134221.556	
4	40	19°17'10.9320"	83°22'47.4240"	750102.676	2134230.157	
5	41	19°17'11.5080"	83°22'47.8200"	750114.591	2134248.523	
6	42	19°17'10.8600"	83°22'48.9720"	750148.011	2134228.927	

Area Statistics of Revenue/DLC/Sabik Forest Land

Sl_No.	Village Name	Khata No.	Plot No.	Alloted Area in Ac.	Alloted Area in Ha.	Map Area in Ac.	Map Area in Ha.	Kissam
1	Tandipur-52-02	24	371	0.209	0.085	0.209	0.085	Patra Jungle (DLC)
	Total Area			0.209	0.085	0.209	0.085	

ODISHA SPACE APPLICATIONS CENTRE BHUBANESWAR
Map No. FDC-922/15
Date 27.09.2022
Auth. Signatory

LEGEND

- DGPS/ETS Surveyed point for Geo-referenced of Cadastral Sheets/Reserve Forest Pillar
- Derived point for Revenue/DLC/Sabik Forest Pillar
- Railway Proposed Center Line
- Railway Existing Center Line
- Railway Chainage
- Railway Proposed Corridor
- Railway Existing Boundary as Per Record
- Revenue Forest Patches
- Reserved Forest Patches

User Agency :

भारत सरकार
Govt. of India
पूर्व तट रेलवे
निर्माण संगठन, भुवनेश्वर
EAST COAST RAILWAY
CONSTRUCTION ORGANISATION
Rail Vihar, Annex Building, Chandrasekharpur
BHUBANESWAR - 751 023, ODISHA

ISO 9001:2008 Certified Organisation

Executing Agency :

PIONEER SURVEYORS
CONTRACTORS, SURVEYORS AND GEO-TECHNICAL ENGINEERS
"PIONEER TOWER", Premises No.20-085, Street No. 85, Opposite Tank No. 2, 1st Floor
Action Area-I, Block - AB-108, New Town (J.B. Nagar), Rajarhat, Kolkata - 700 156
Phone : 033-6454-6664, 033-6455-4201, 6458-1140 Tele Fax : 033-25764201
email : Pioneer.surveyors@gmail.com, Website : www.pioneersurveyors.com
An ISO 9001 : 2008 Certified Organisation

ISO 9001 : 2008 QMS/NAB-C1391/RC1/0032
NABCB QM 004