DO NOT SCALE DRG. READ ONLY, ASK, IF DOUBT.

N

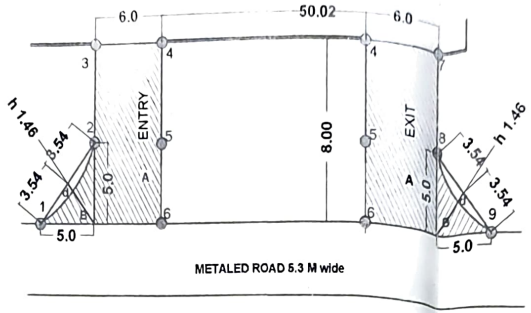

FOREST AREA DETAILS

(SCALE 1 : 50)

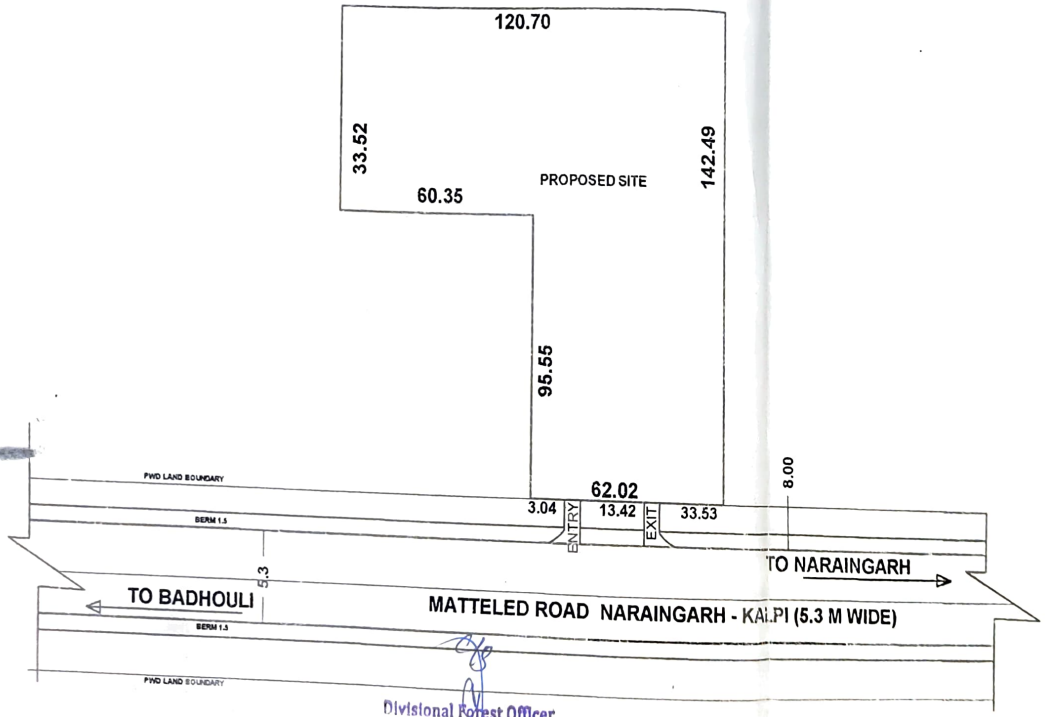

Divisional Forest Officer
Ambala Forest Division,
Ambala

LAYOUT PLAN

24

DIVERSION PLAN OF FOREST LAND FOR ENTRY / EXIT TO SCHOOL OF DWARIKA EDUCATIONAL SOCIETY AT NARAINGARH - KALPI ROAD, ODR, AT KM. 02-03 (R) AT VILLAGE PANJLASA, TEHSIL- NARAINGARH, DISTT. - AMBALA, (HR)

FOREST AREA :-

1. MARKED 'A' AREA :- 2x8.0 x8.0 = 96.00 Sqm.
2. MARKED 'B' AREA :-

=2[(1/2 X 5X5)-(d)]
=2[(12.50)-(4/3ah)]
=2[(12.50)-4/3x3.54 (1.46)]
=2(12.50-6.89)
=11.22 Sqm

TOTAL AREA (A+B) = 96 + 11.22 = 107.22 Sqm
or 0.0107 Ha

AREA :-

1. FOREST AREA TO USED 0.0107 Ha
2. TOTAL AREA - 1.02 Ha

LEGEND	
●	DGPS POINT
———	PROPERTY BOUNDARY
———	ROAD
▭	ENTRY / EXIT
▭	FOREST LAND

TITLE :-
MAP PREPARED FOR M/s MIND TREE SCHOOL AT PANJLASA, TEHSIL-NARAINGARH DISTT. AMBALA (HR.)

OWNER SIGN :-

ARCHITECT SIGN :-

PREPARED BY :-

Build Craft
ARCHITECT, INDUSTRIAL DESIGNER & VALUERS
PANCHKULA ROAD SAHA CHOWK, SAHA (AMBALA)
PH. - 099922-57831,099911-00203

TITLE :- LAYOUT PLAN

DATE : 29.05.17 | DRG. NO. :- BCA-2496 | REV. :- 00