HOLY CITY ENCLAVE

AT PATTI (WML) OPP. COURT COMPLAX PATTI , ON AMRITSAR - PATTI ROAD, TEHSIL PATTI DISTRICT TARN TARAN

AREA OF APPROACHES (TO BE LEASED)

AREA OF A = 6.00 M X 9.77 M = 58.62 SQM.

AREA OF B = 2(1/2 X 5.00 X 5.00 -2/3 X 7.07 X 0.49 ) = 20.38 SQM

TOTAL AREA A+B = 79.00 SQM

( IN HACTARE = 0.0079 )

APPLICANT -: SURJEET SINGH

NOTE -: ALL DIMENSIONS IN METERS

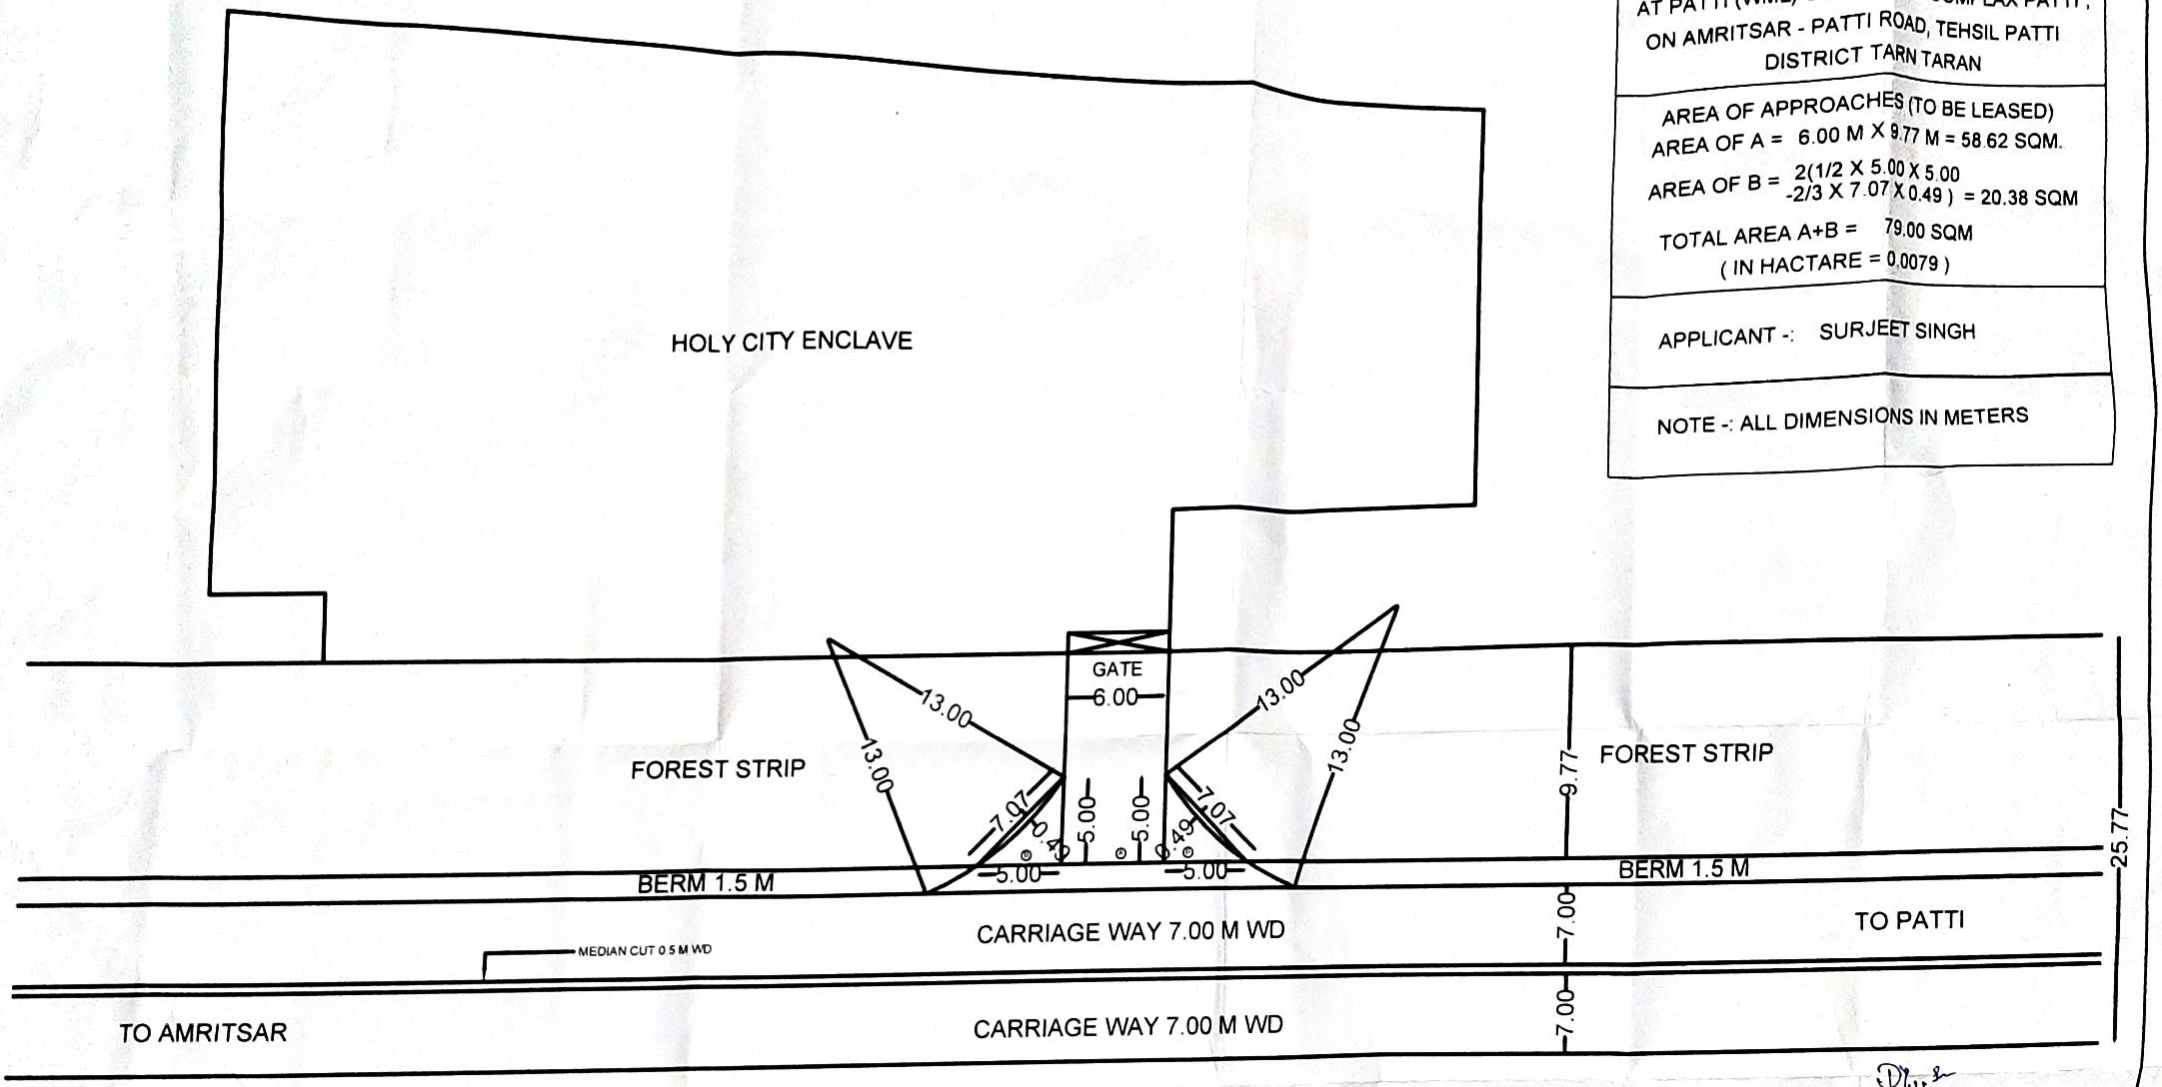


Sub Divisional Engineer
Provincial Sub Divn
B & R