


**KHASRA MAP SHOWING OF PROPOSED 220 KV S/C AEPL 320 MW SOLAR PLANT TO PGCIL BHADLA  
SUB STATION TRANSMISSION LINE WITH REQUIRED FOREST LAND AND TOWER LOCATION**

**Full Title of the Project : "Avaada Energy Pvt Ltd. Solar Power Plant in Kolayat Tehsil , Bikaner - Bhadla -II PS 220 KV S/C Transmission Line"**

**Proposal No. : FP/RJ/TRANS/150764/2022    Applied Area : 0.9625 Ha.**

**SEGMENT-1**

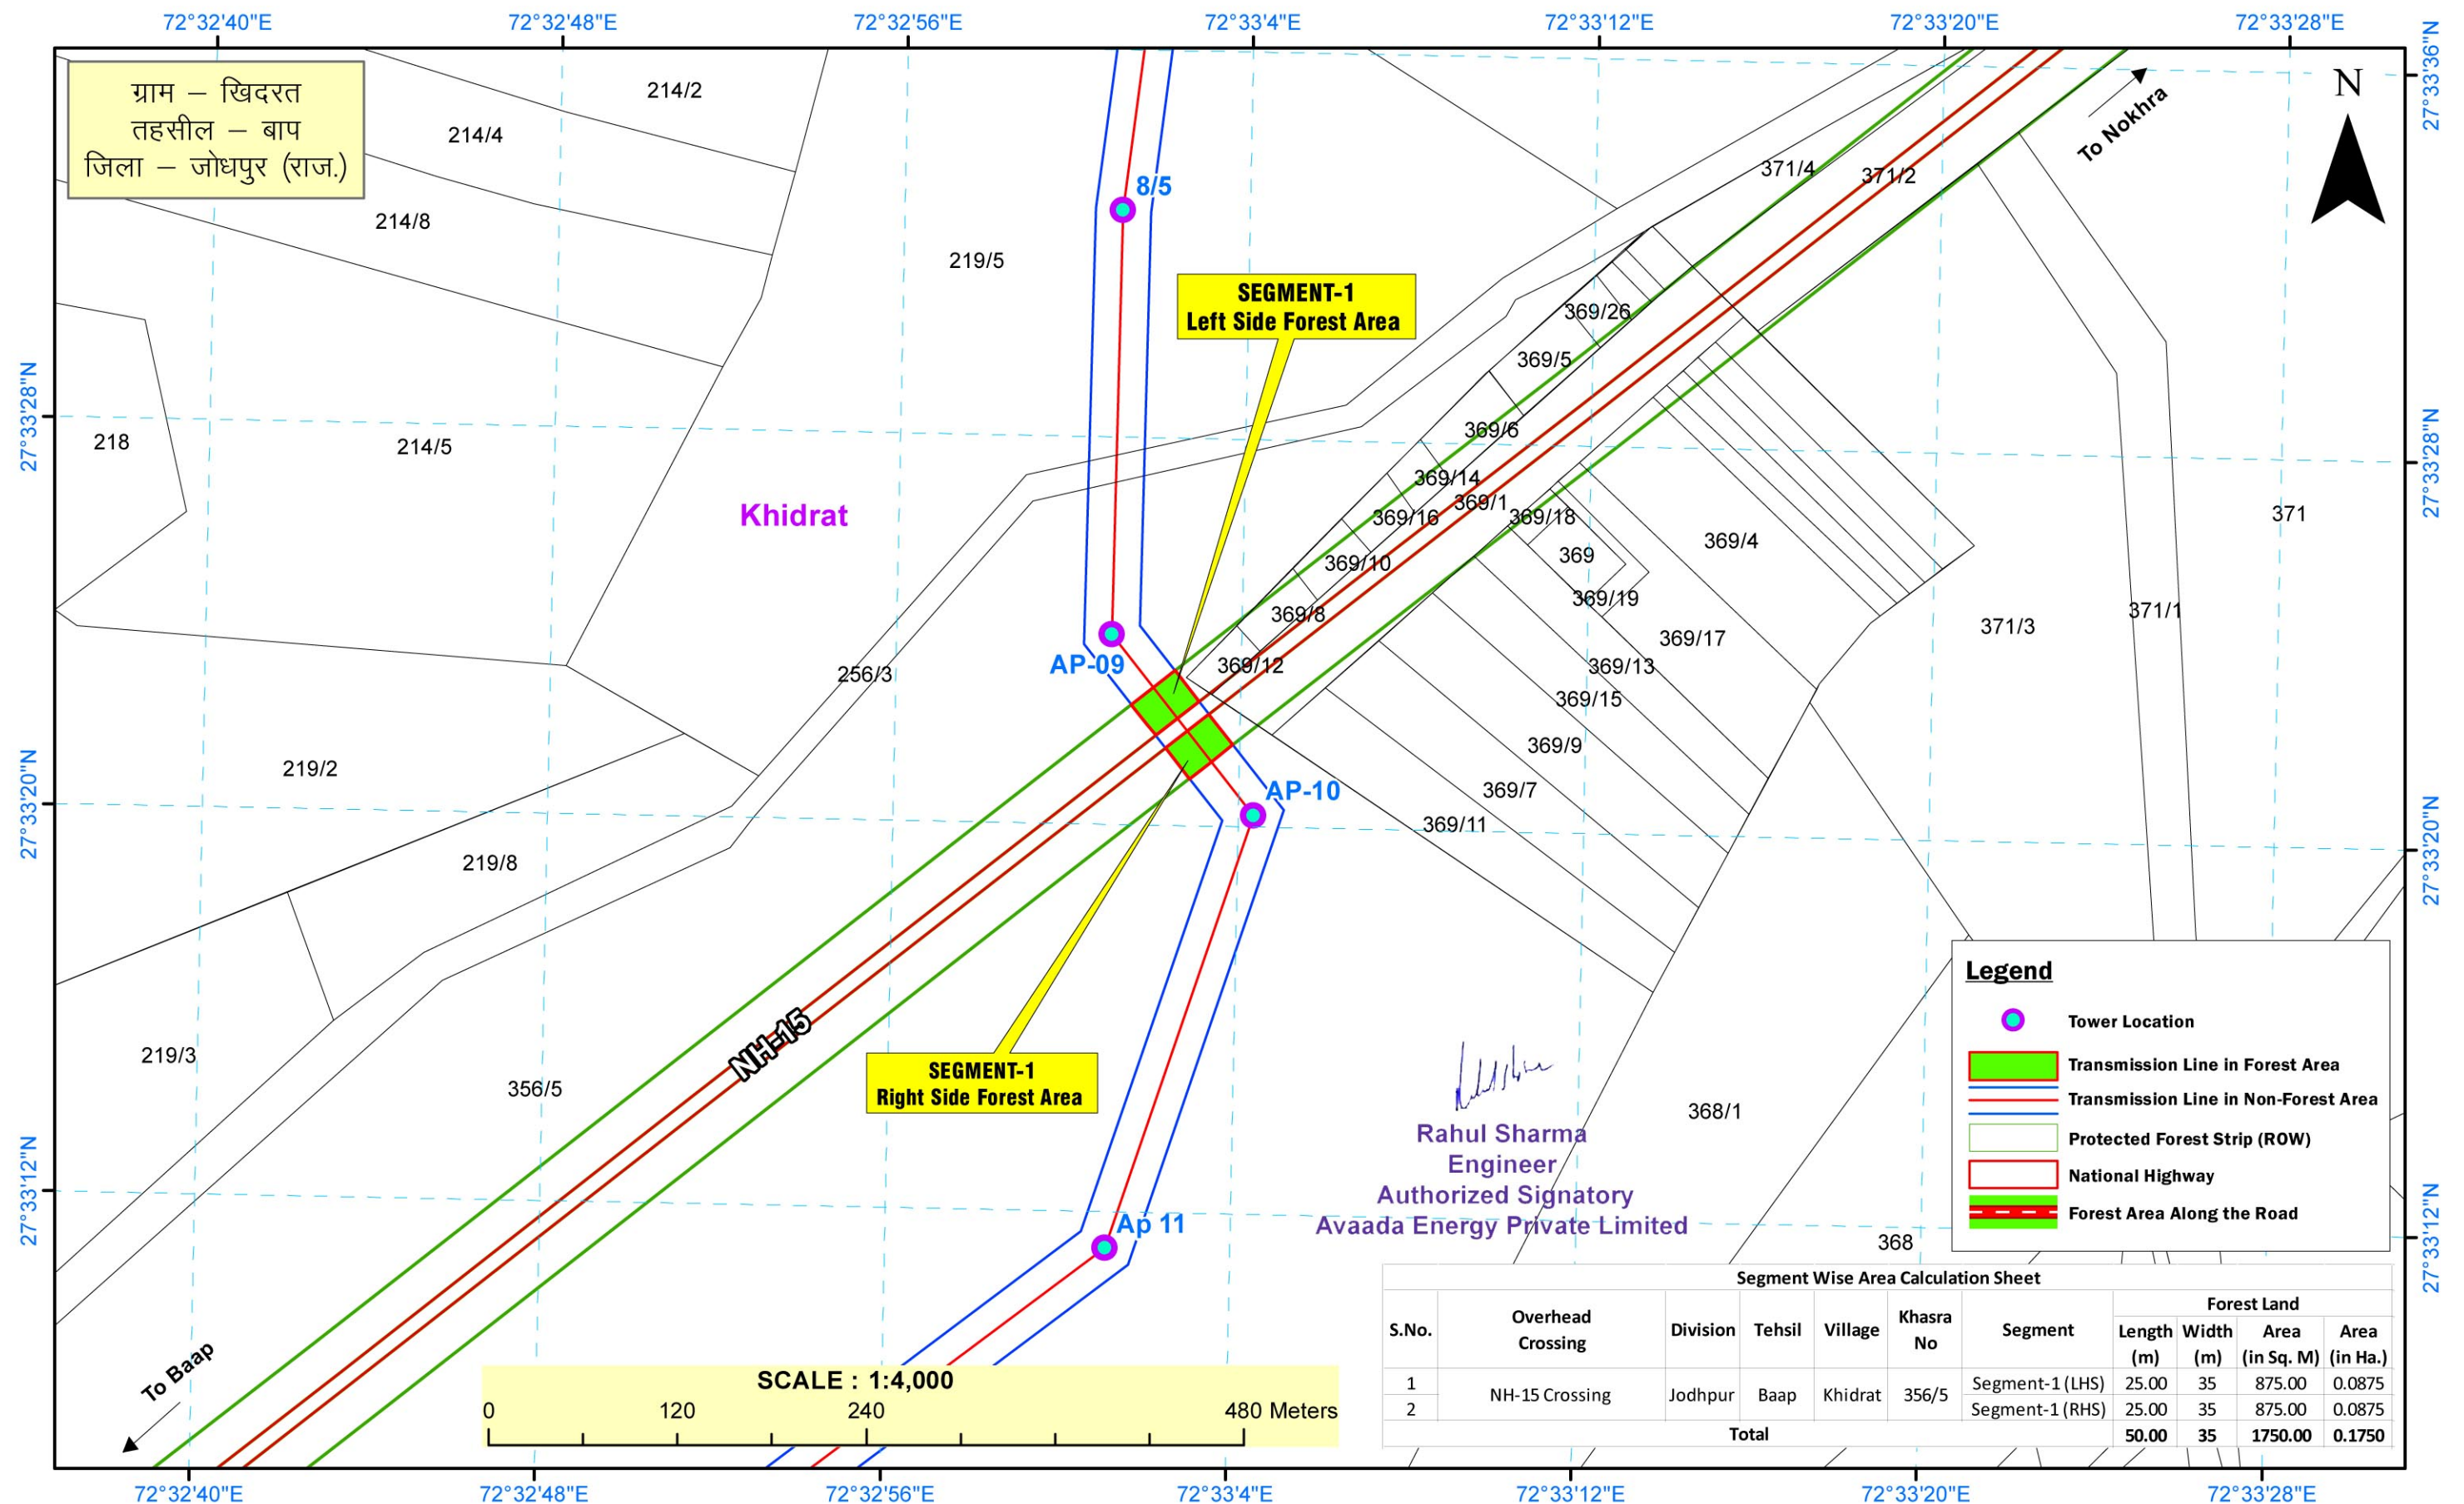




**KHASRA MAP SHOWING OF PROPOSED 220 KV S/C AEPL 320 MW SOLAR PLANT TO PGCIL BHADLA  
SUB STATION TRANSMISSION LINE WITH REQUIRED FOREST LAND AND TOWER LOCATION**

**Full Title of the Project : "Avaada Energy Pvt Ltd. Solar Power Plant in Kolayat Tehsil , Bikaner - Bhadla -II PS 220 KV S/C Transmission Line"**

**Proposal No. : FP/RJ/TRANS/150764/2022    Applied Area : 0.9625 Ha.**

**SEGMENT-2**

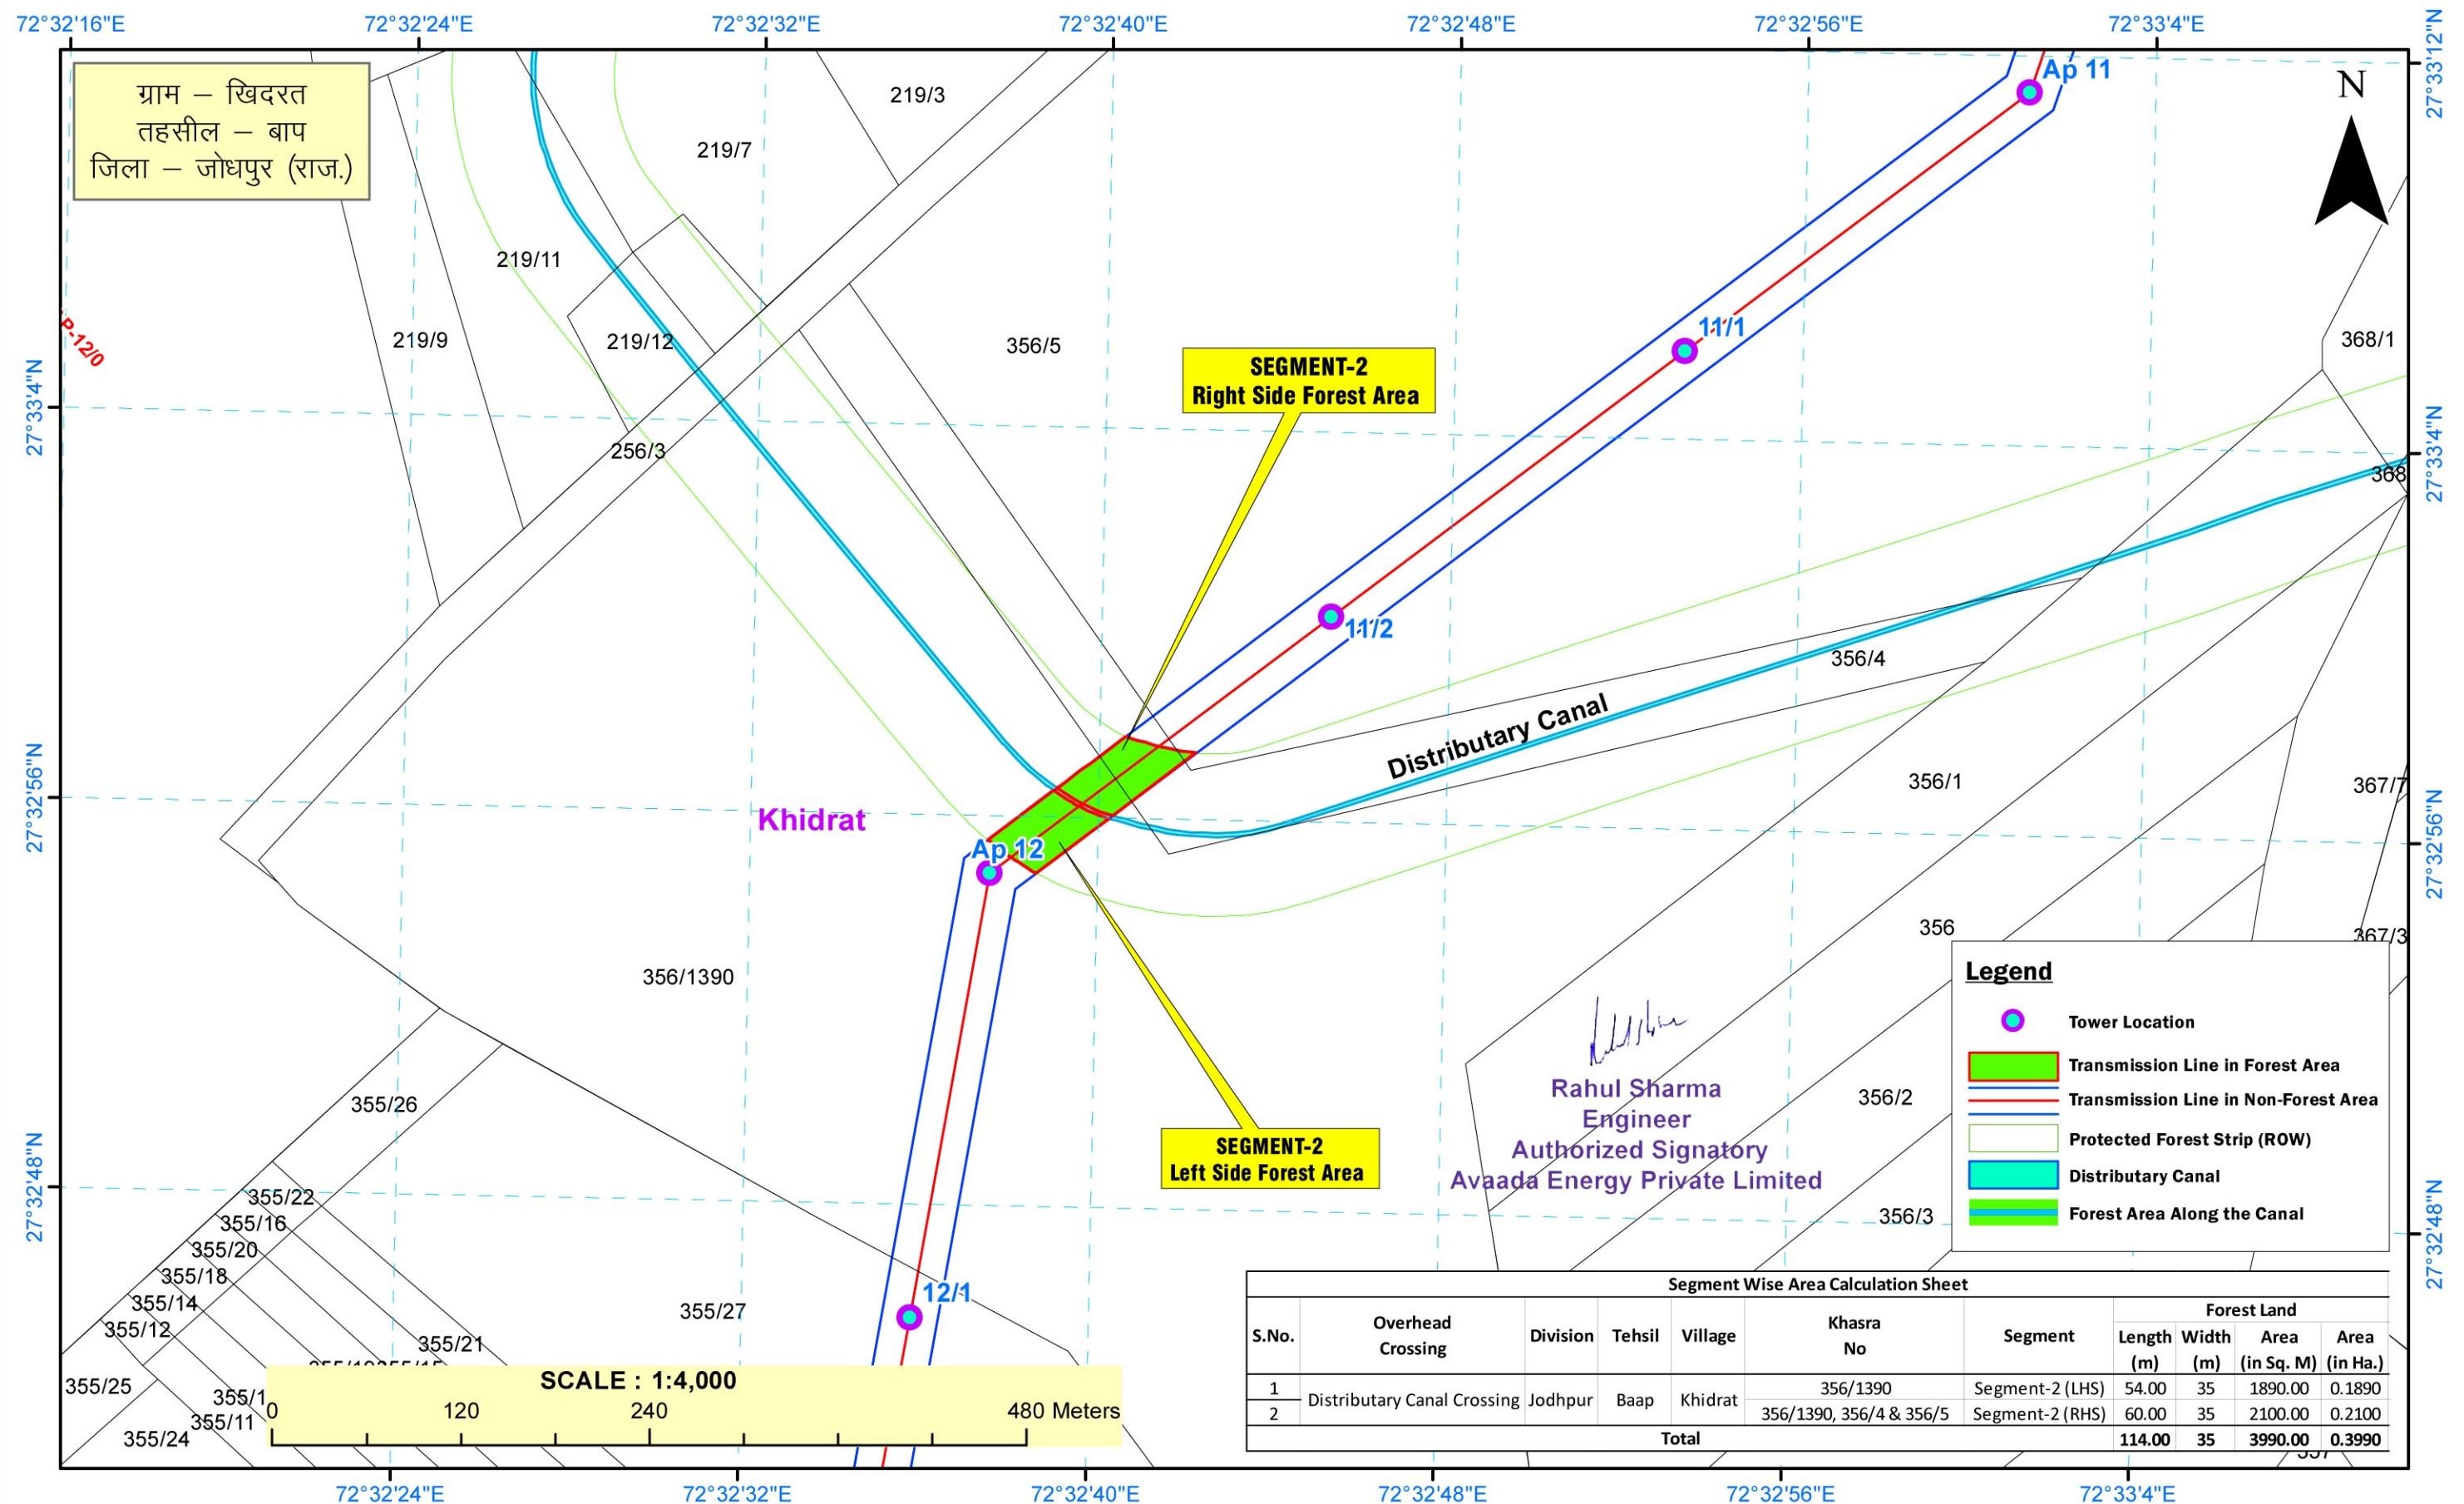




**KHASRA MAP SHOWING OF PROPOSED PROPOSED 220 KV S/C AEPL 320 MW SOLAR PLANT TO PGCIL BHADLA  
SUB STATION TRANSMISSION LINE WITH REQUIRED FOREST LAND AND TOWER LOCATION**

**Full Title of the Project : "Avaada Energy Pvt Ltd. Solar Power Plant in Kolayat Tehsil , Bikaner - Bhadla -II PS 220 KV S/C Transmission Line"**

**Proposal No. : FP/RJ/TRANS/150764/2022    Applied Area : 0.9625 Ha.**

**SEGMENT-3**

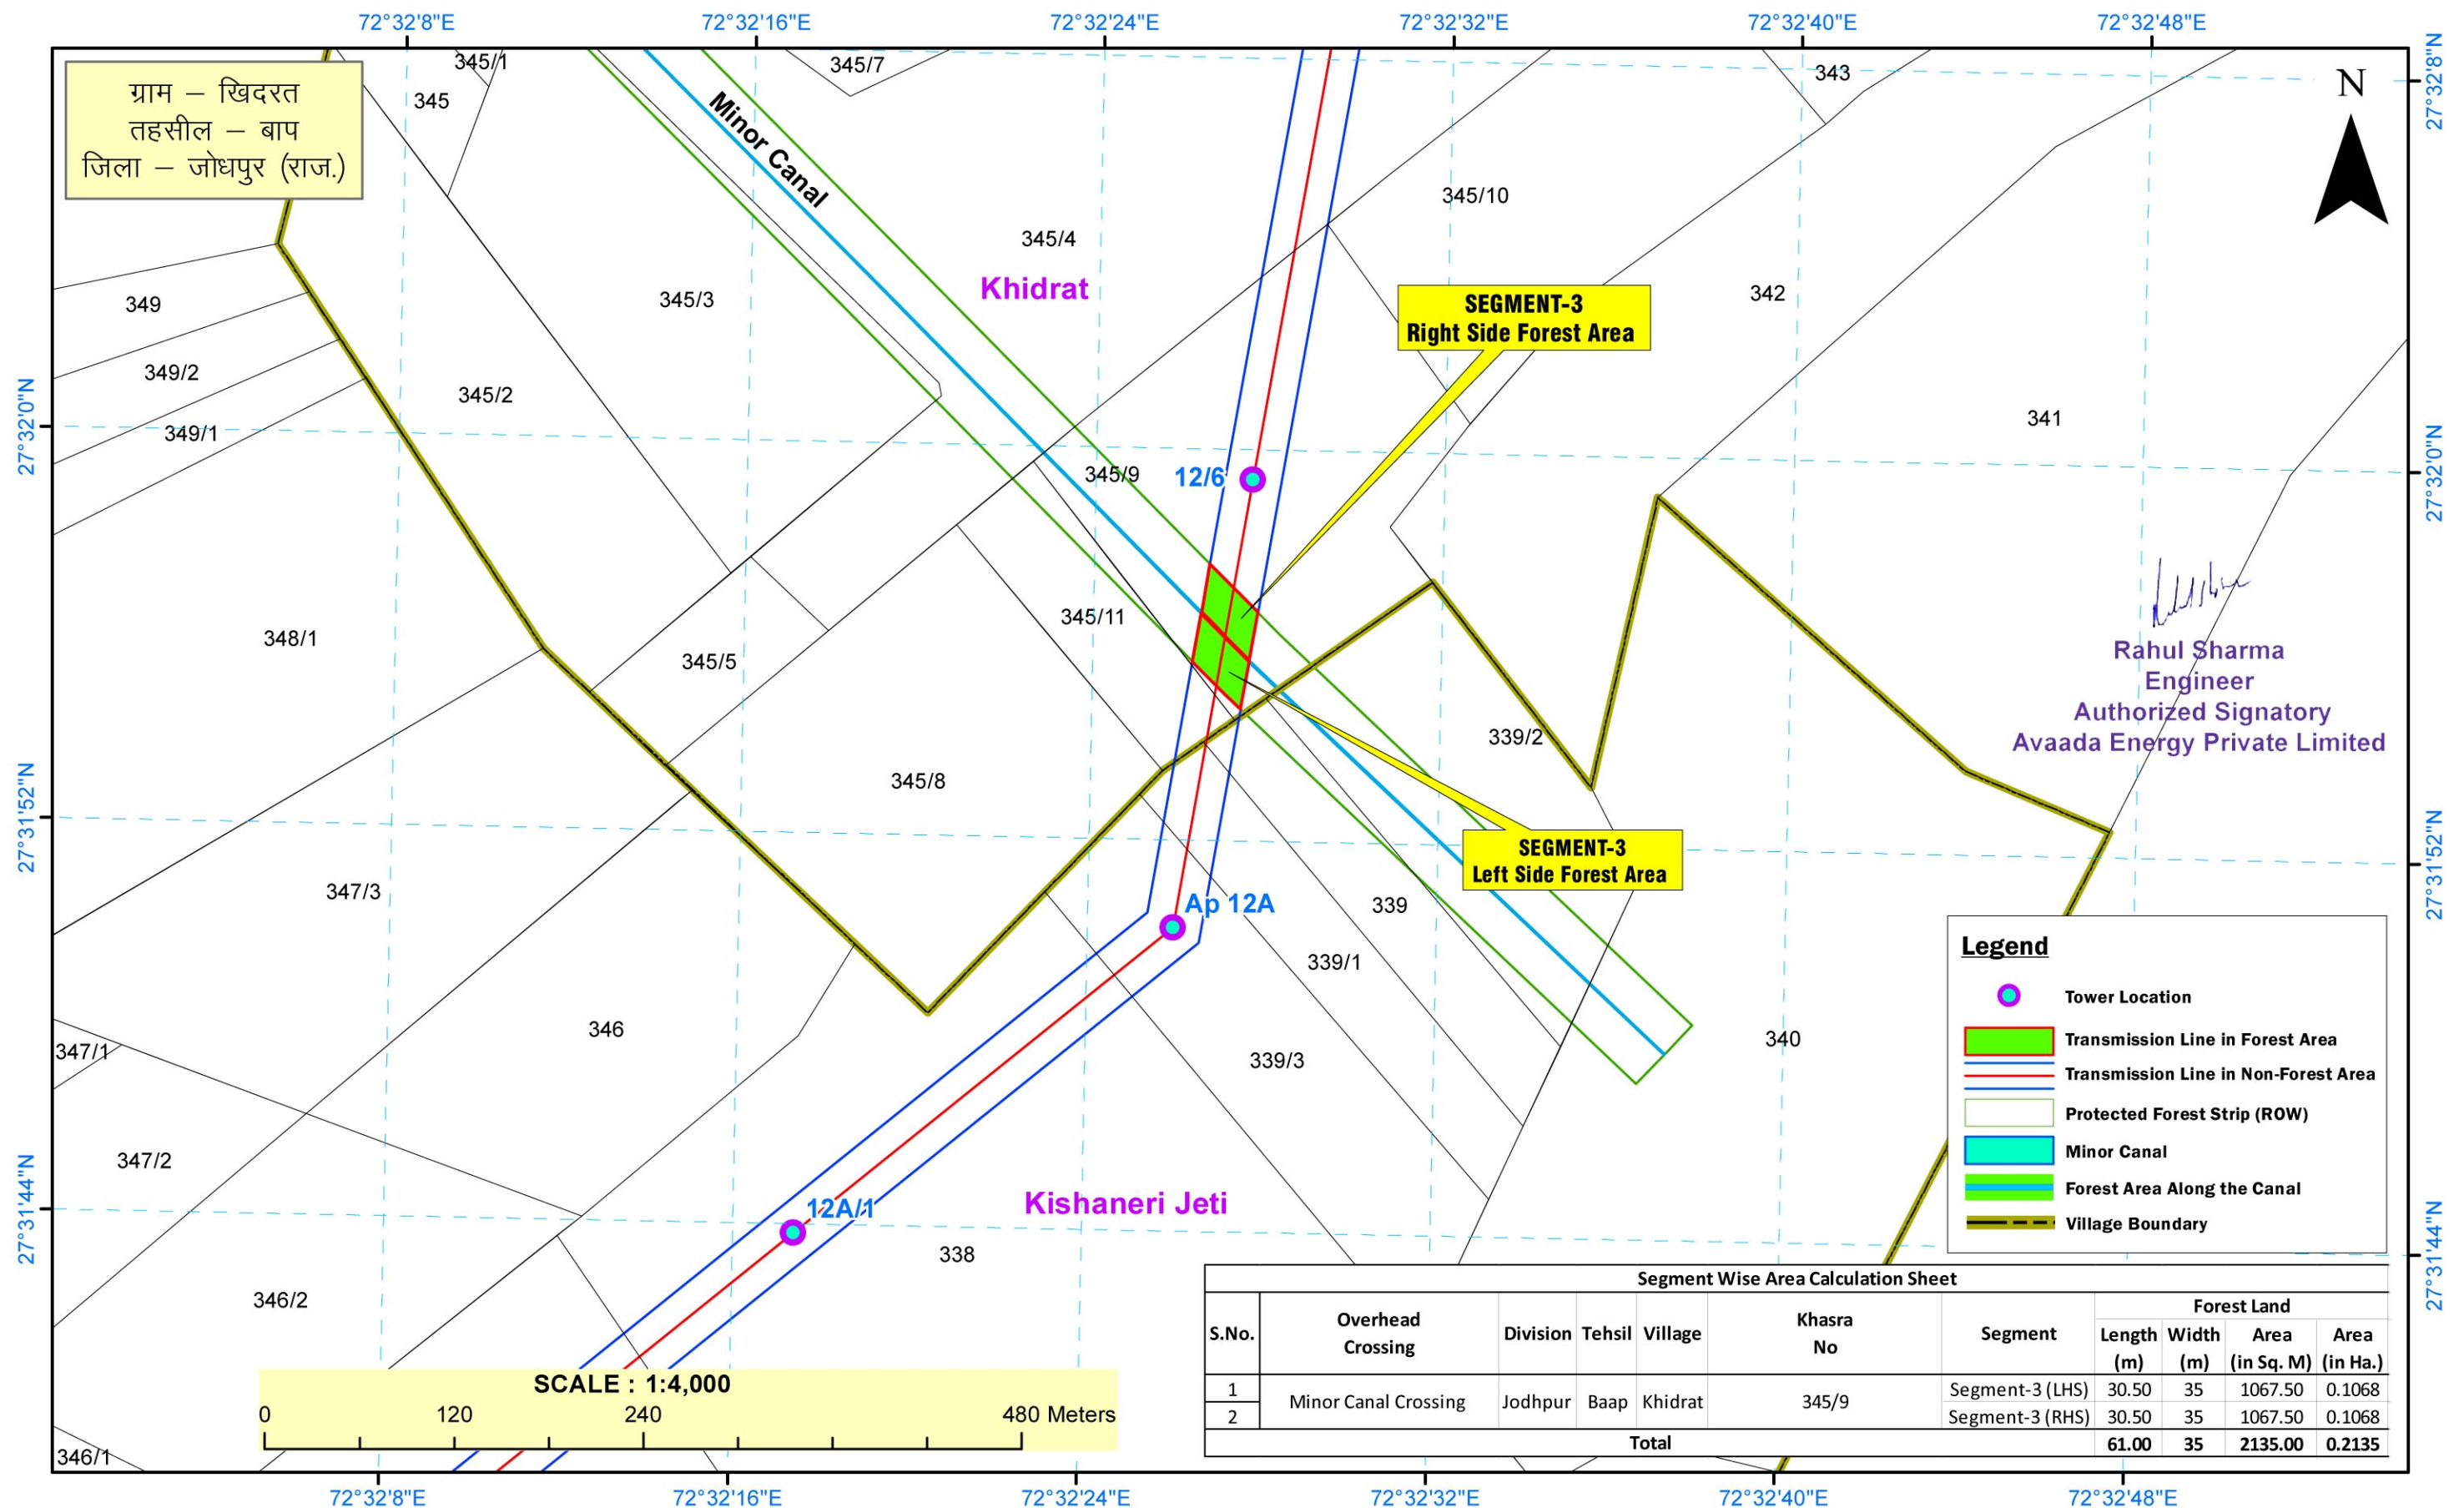



**KHASRA MAP SHOWING OF PROPOSED PROPOSED 220 KV S/C AEPL 320 MW SOLAR PLANT TO PGCIL BHADLA  
SUB STATION TRANSMISSION LINE WITH REQUIRED FOREST LAND AND TOWER LOCATION**

**Full Title of the Project : "Avaada Energy Pvt Ltd. Solar Power Plant in Kolayat Tehsil , Bikaner - Bhadla -II PS 220 KV S/C Transmission Line"**

**Proposal No. : FP/RJ/TRANS/150764/2022    Applied Area : 0.9625 Ha.**

**SEGMENT-4**

