


LAYOUT PLAN OF HAMSHU-I SHEP (2.00MW)

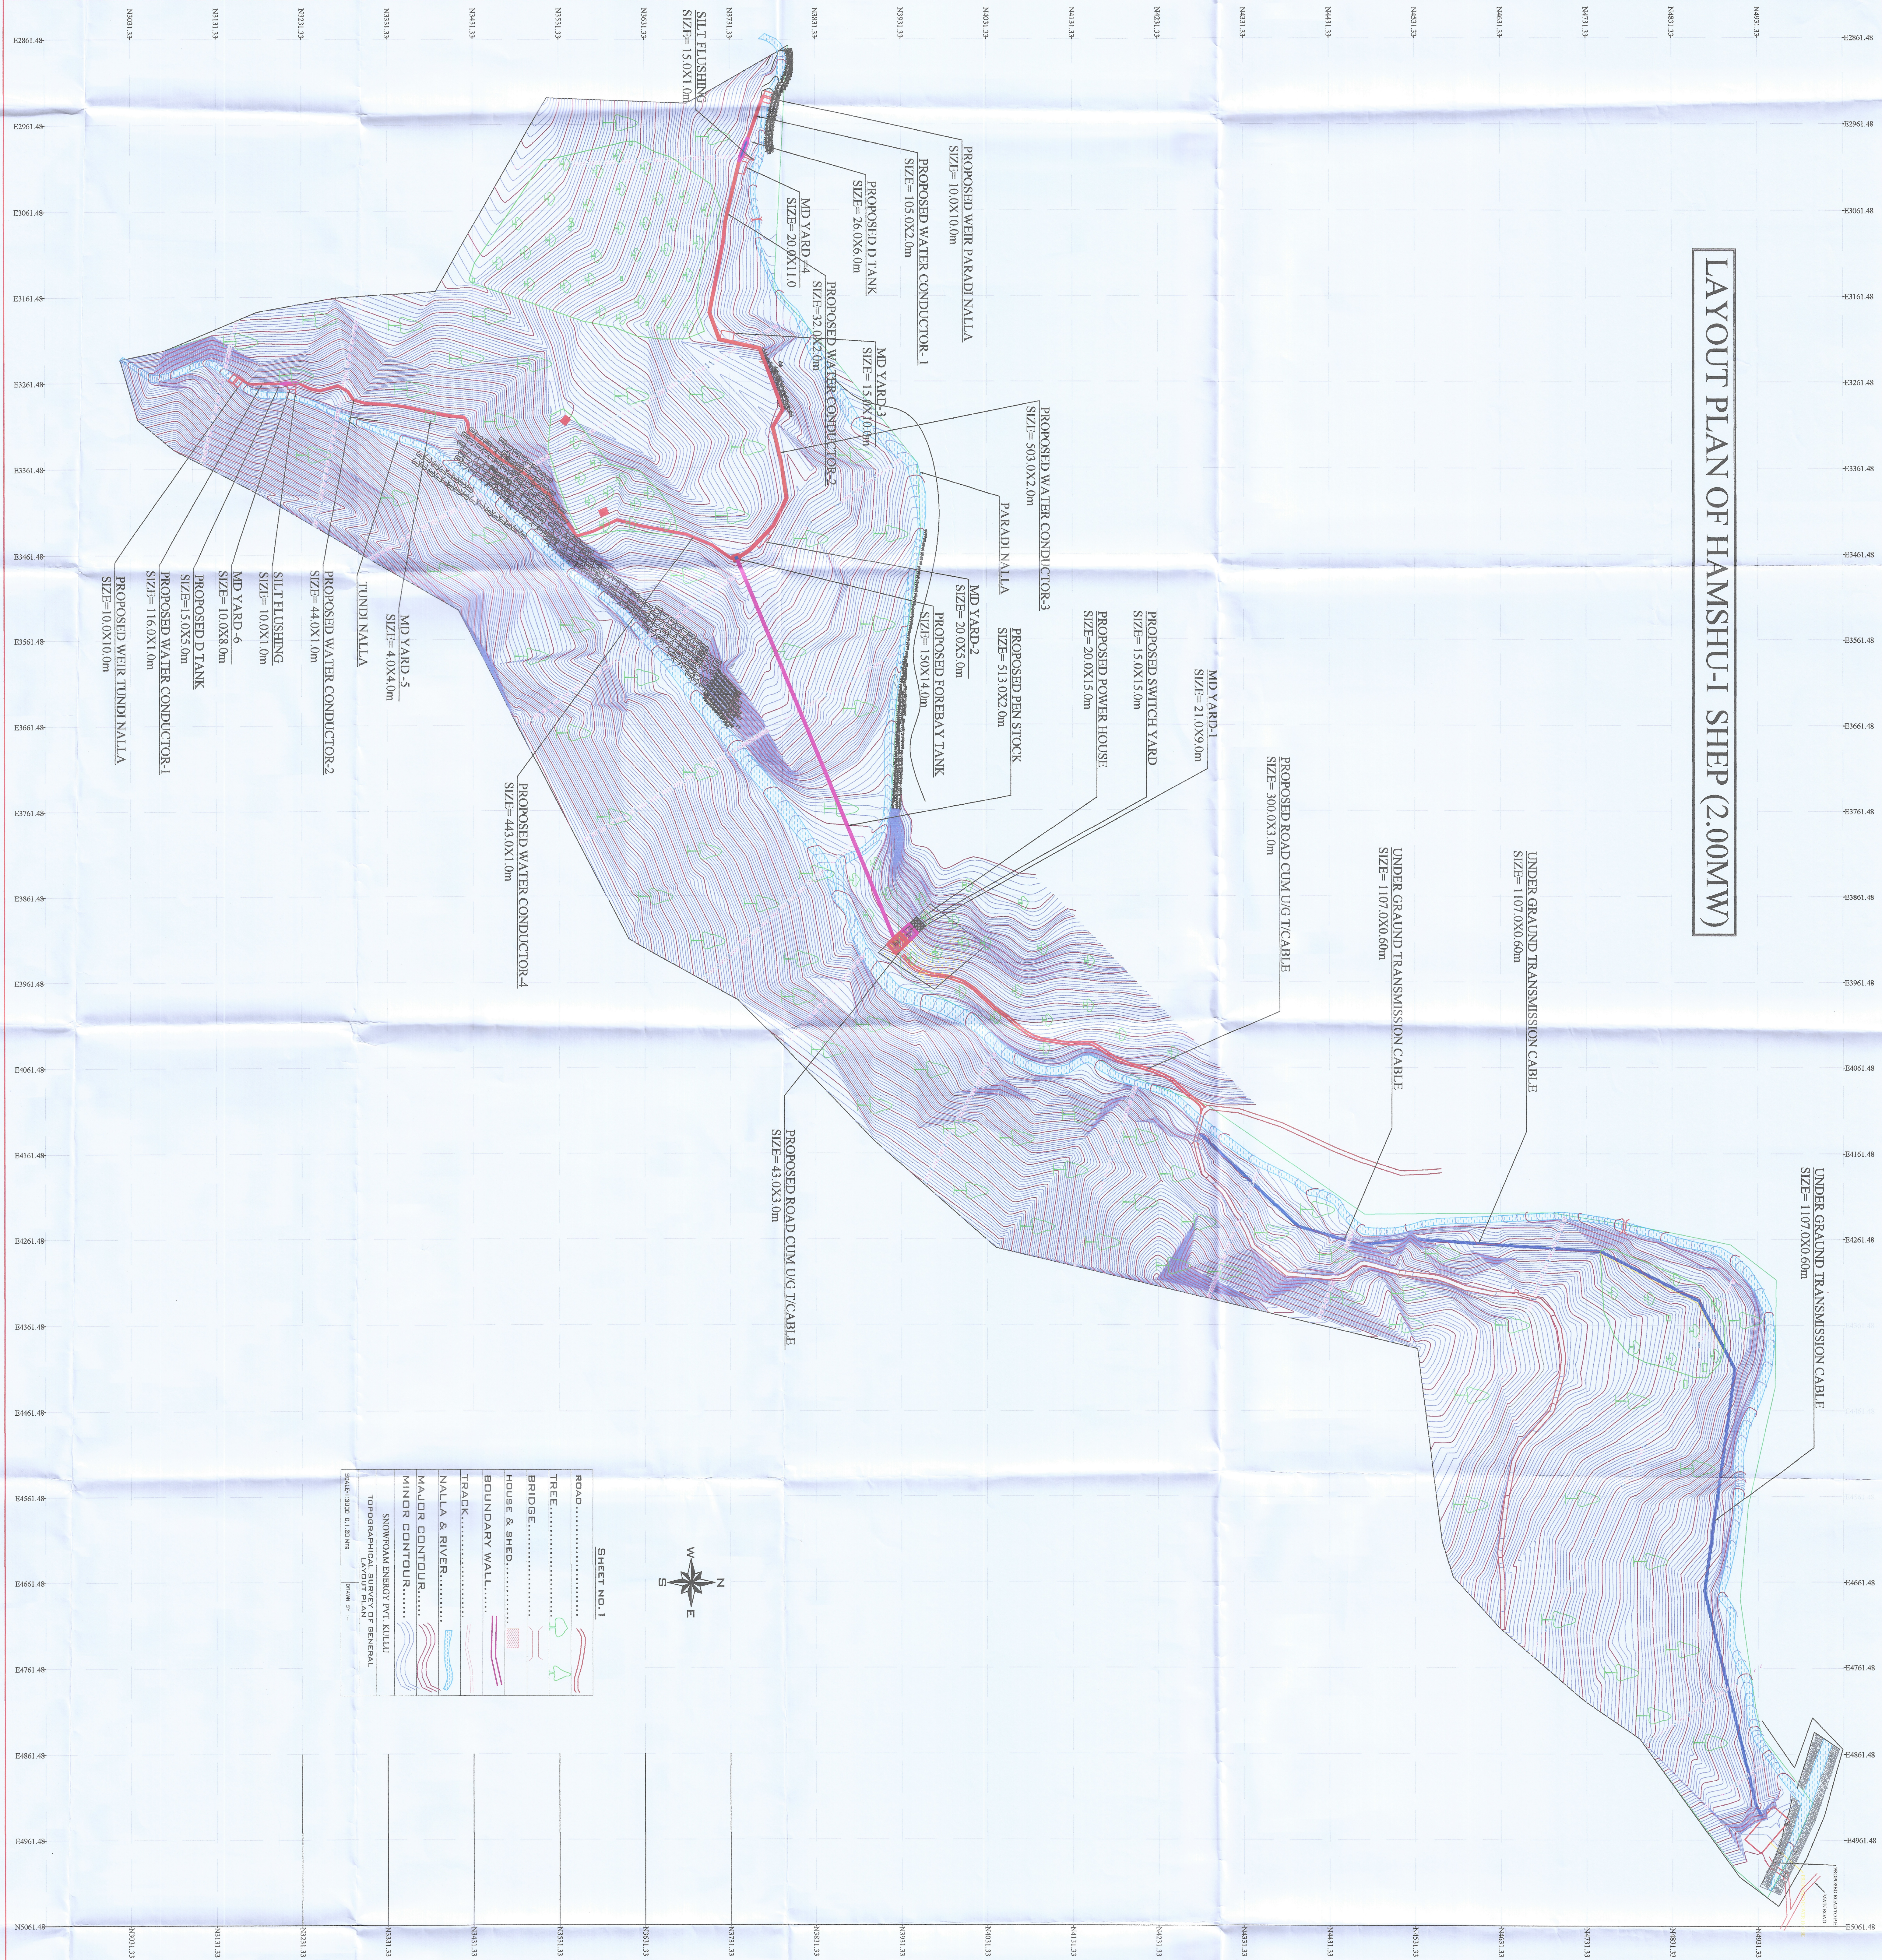

Handwritten: J.K.
 Divisional Forest Officer
 Kullu Forest Division, Kullu