SKETCH DIAGRAM OF 132 KV D/C BTPS (SALAKATI) TO APM (JOGIGHOPA) TRANSMISSION LINE (BHAIRAB RESERVED FOREST PART-I SEGMENT)

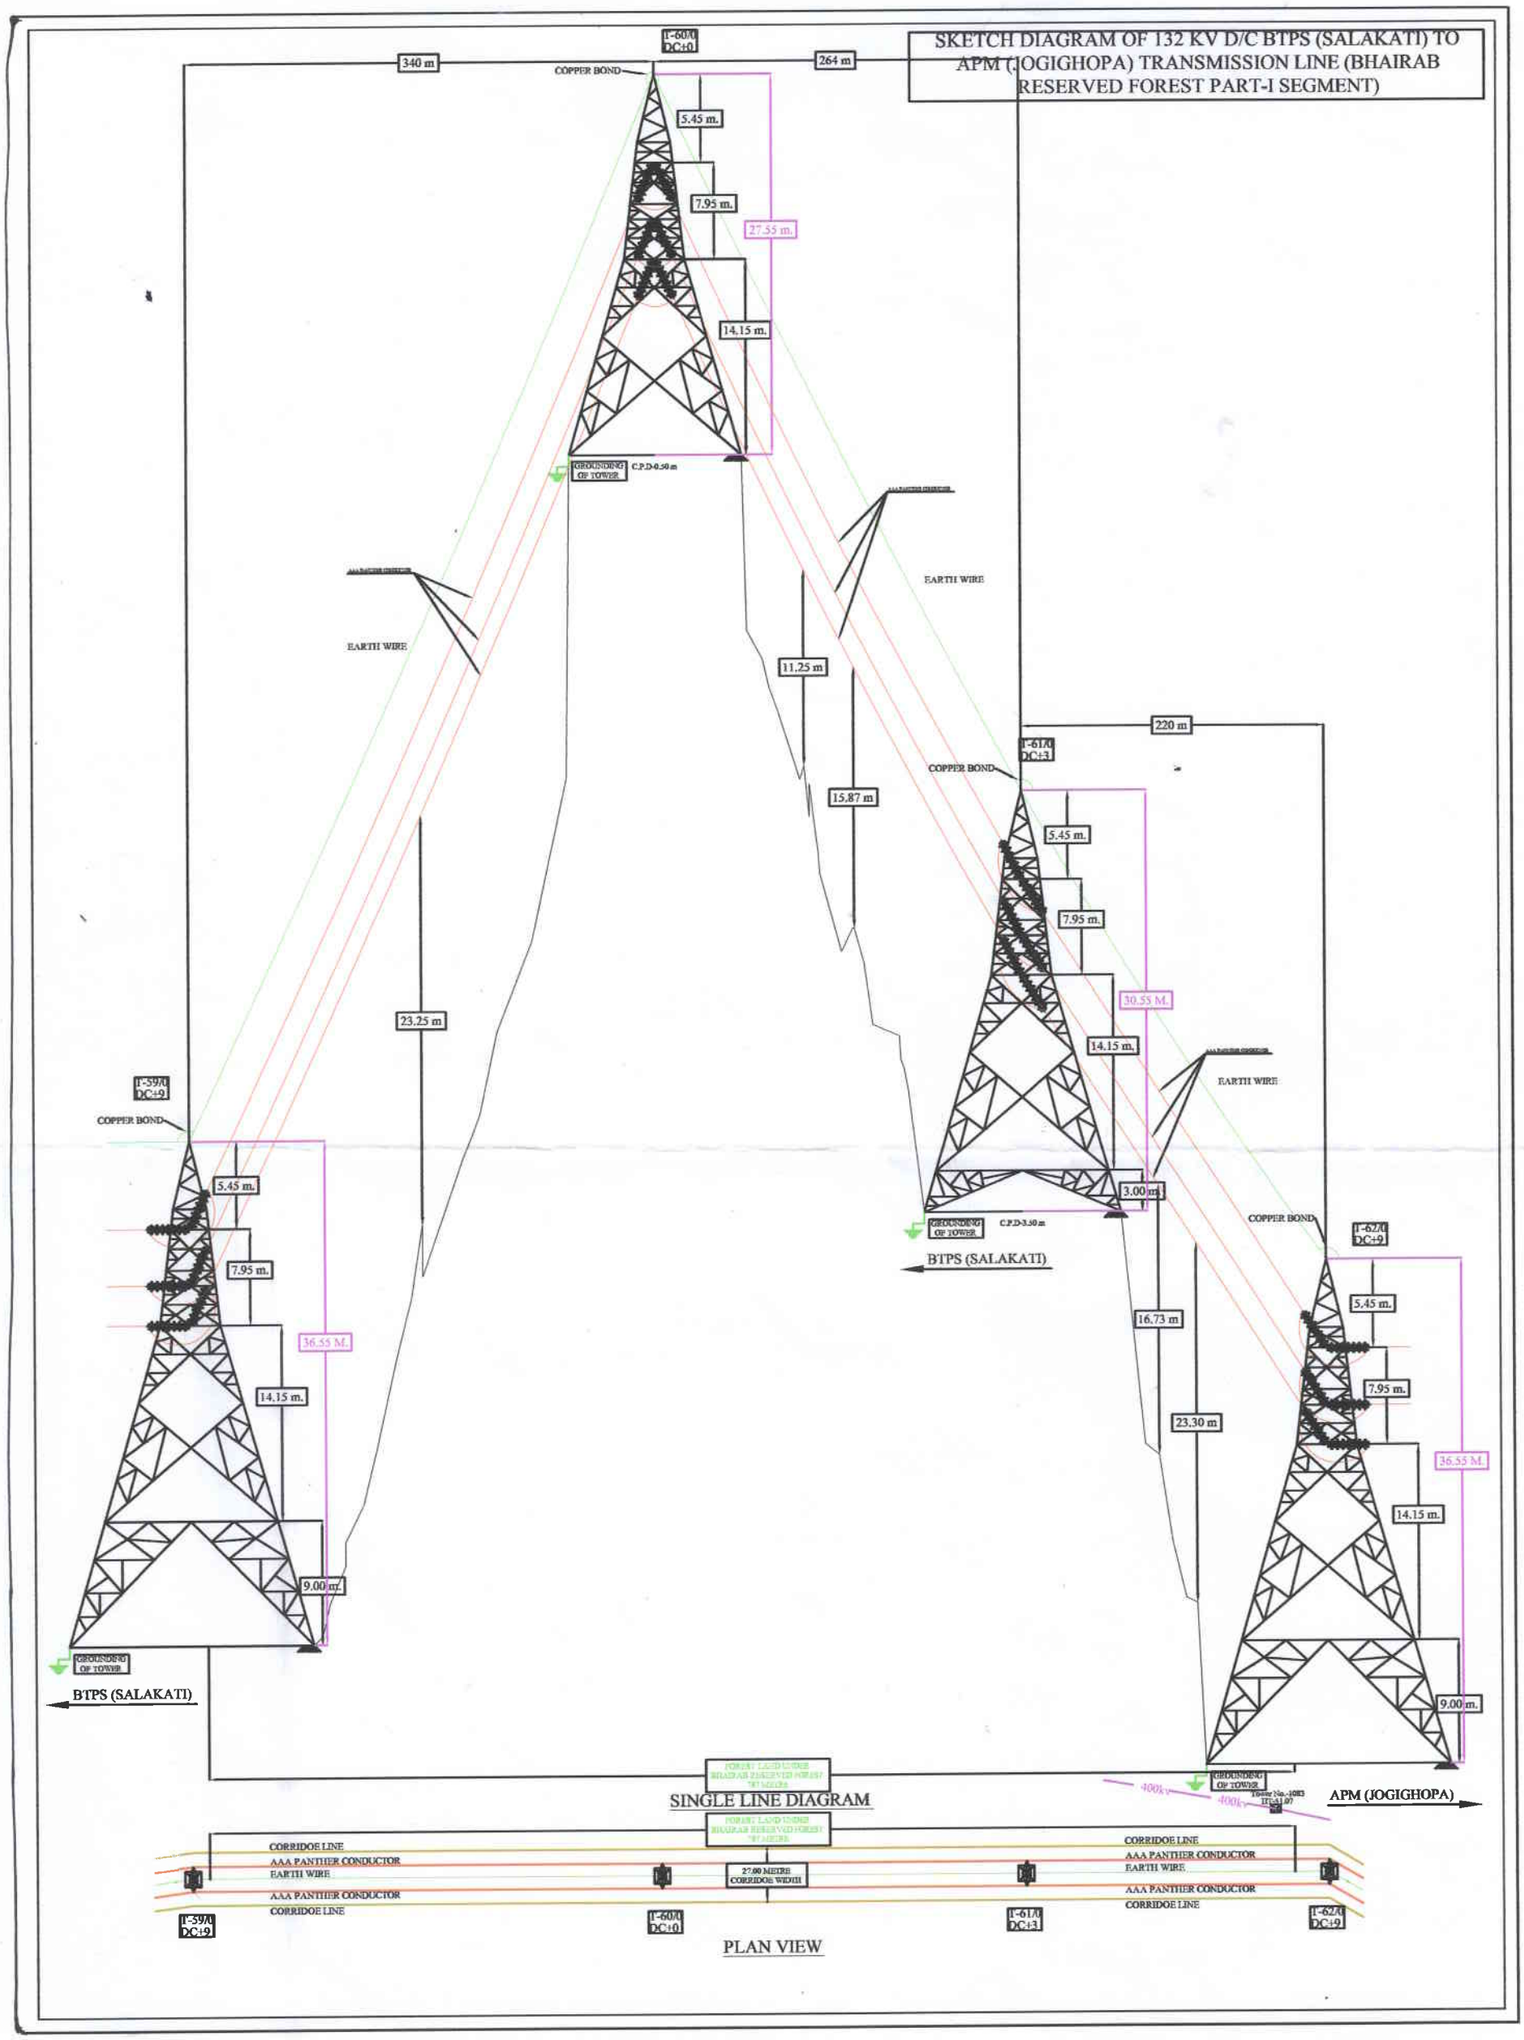

M/S G. B. CONSTRUCTION
Narengi Road, Guwahati-781024

Asstt. General Manager
132KV Grid Sub-Station Division
AEGCL, Dhaligaon