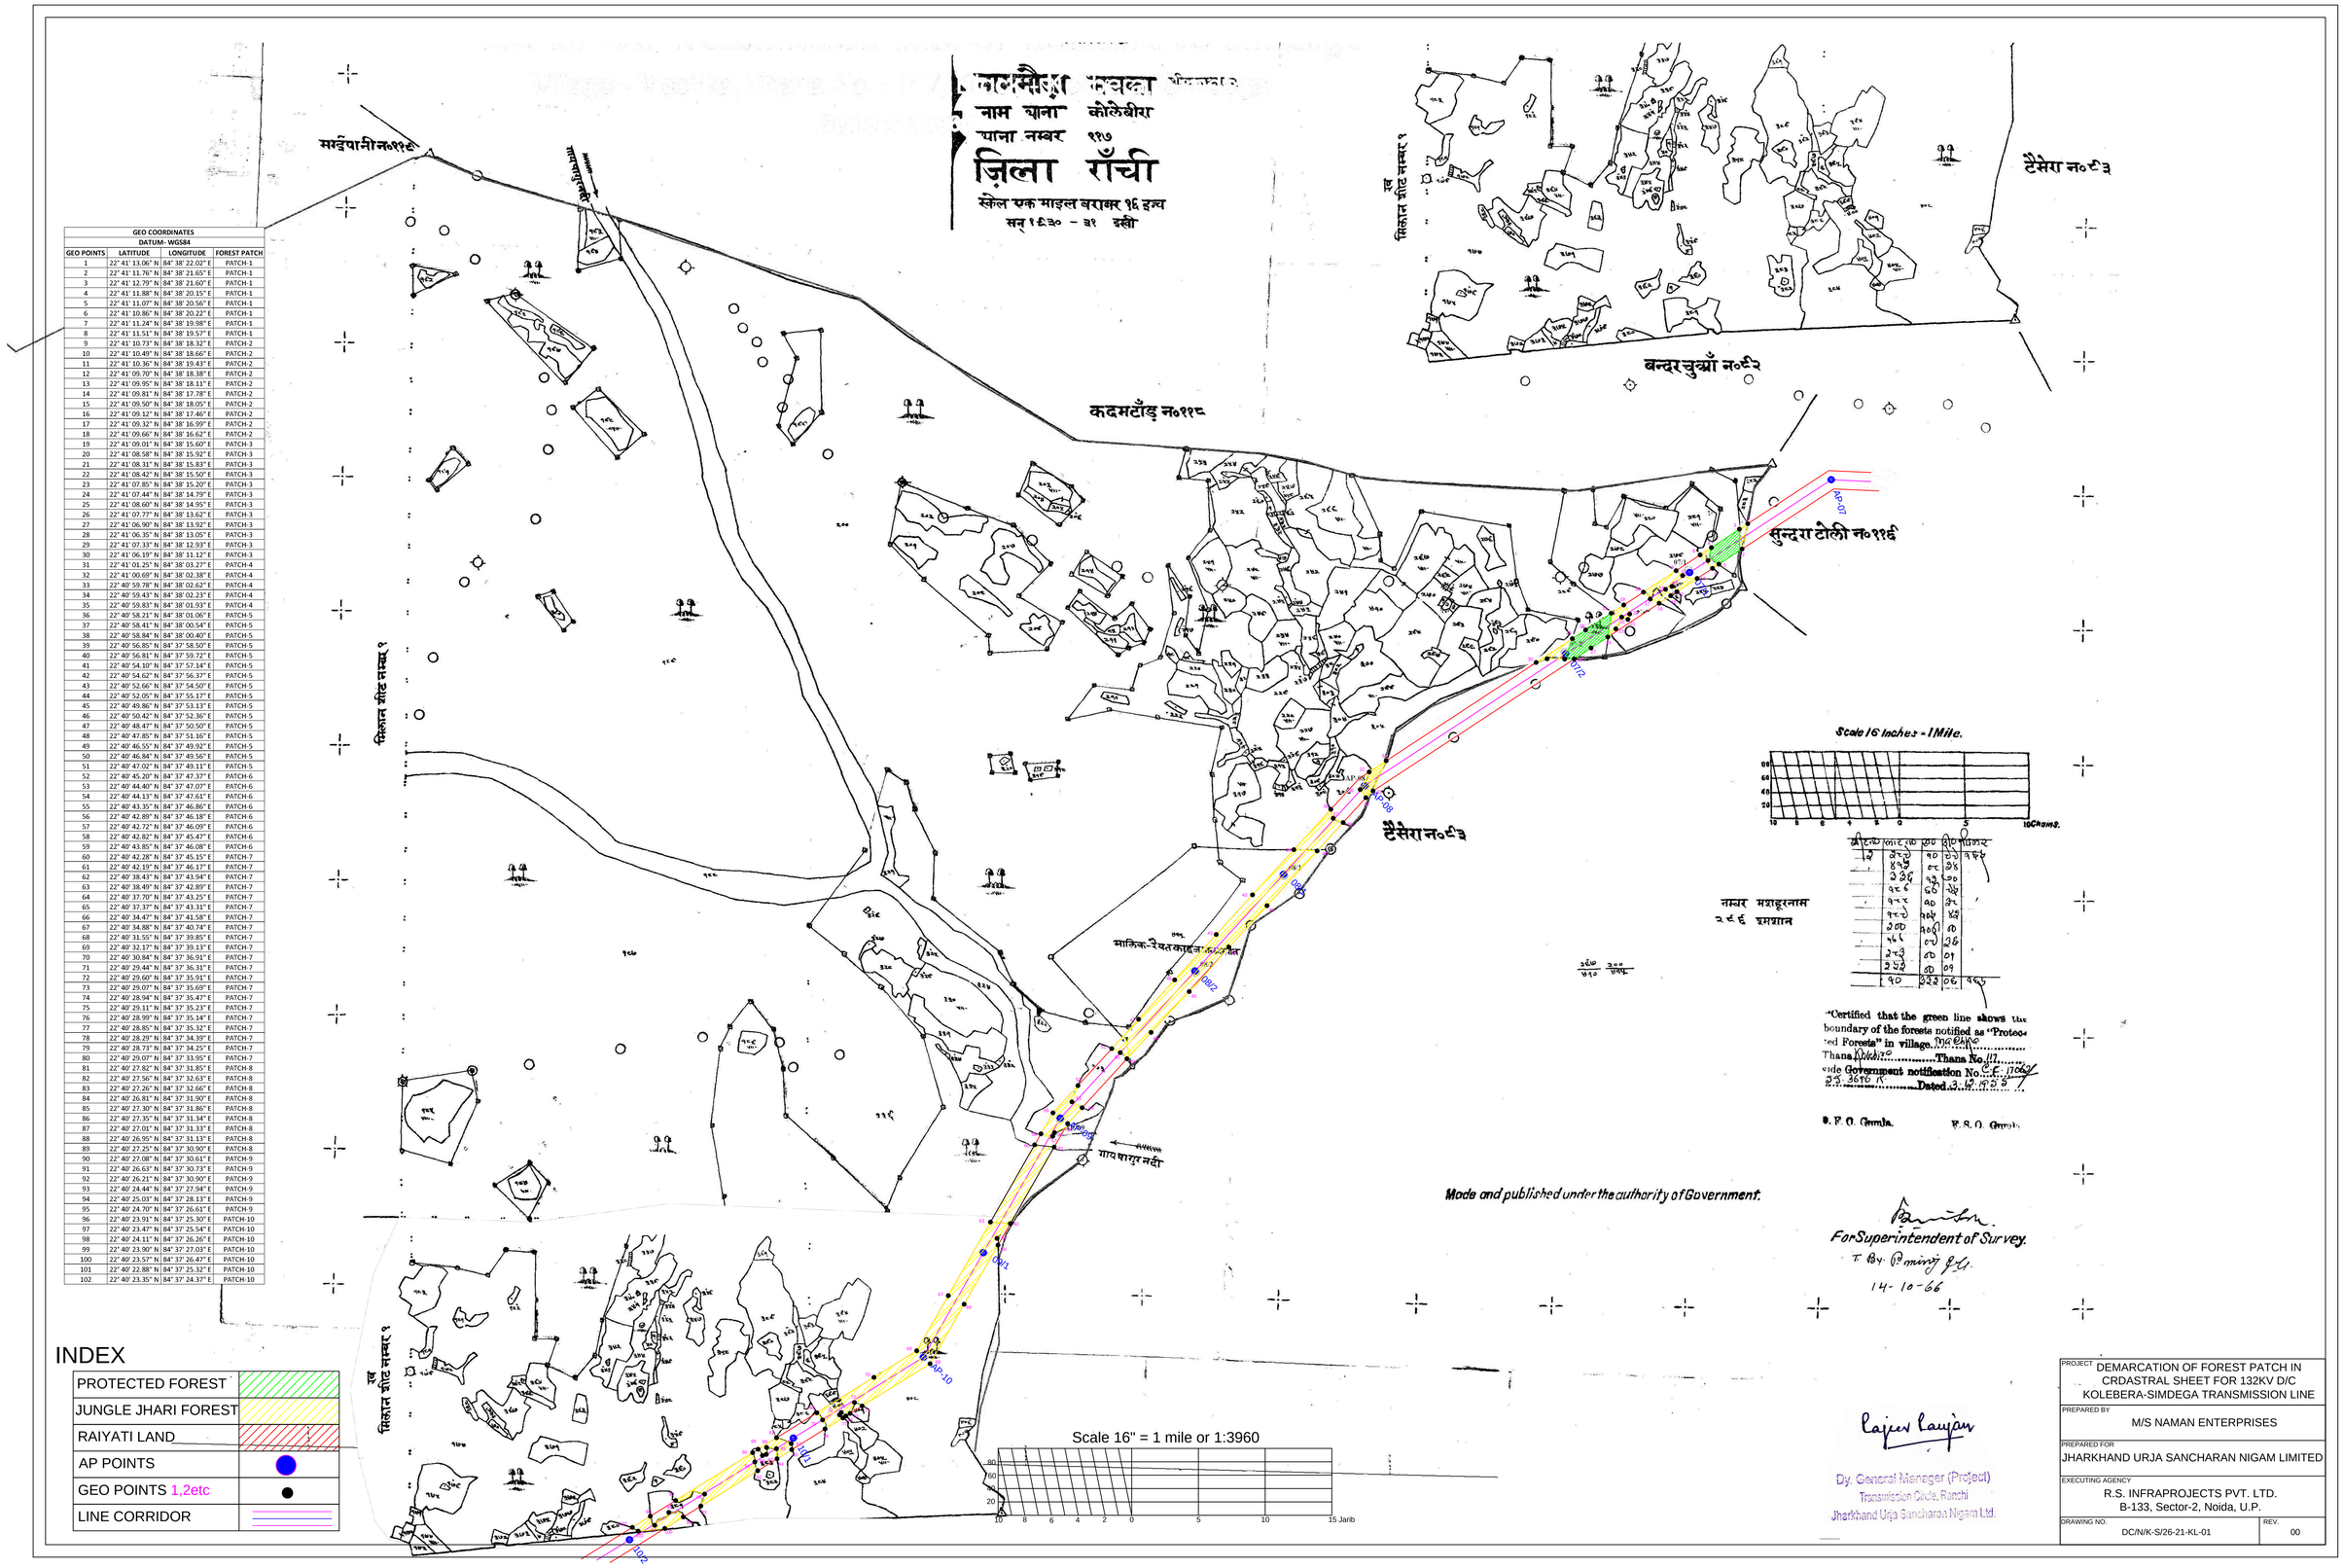

GEO COORDINATES DATUM- WGS84			
GEO POINTS	LATITUDE	LONGITUDE	FOREST PATCH
1	22° 41' 13.06" N	84° 38' 22.02" E	PATCH-1
2	22° 41' 11.76" N	84° 38' 21.65" E	PATCH-1
3	22° 41' 12.79" N	84° 38' 21.60" E	PATCH-1
4	22° 41' 11.88" N	84° 38' 20.15" E	PATCH-1
5	22° 41' 11.07" N	84° 38' 20.56" E	PATCH-1
6	22° 41' 10.86" N	84° 38' 20.22" E	PATCH-1
7	22° 41' 11.24" N	84° 38' 19.98" E	PATCH-1
8	22° 41' 11.51" N	84° 38' 19.57" E	PATCH-1
9	22° 41' 10.73" N	84° 38' 18.32" E	PATCH-2
10	22° 41' 10.49" N	84° 38' 18.66" E	PATCH-2
11	22° 41' 10.36" N	84° 38' 19.43" E	PATCH-2
12	22° 41' 09.70" N	84° 38' 18.38" E	PATCH-2
13	22° 41' 09.95" N	84° 38' 18.11" E	PATCH-2
14	22° 41' 09.81" N	84° 38' 17.78" E	PATCH-2
15	22° 41' 09.50" N	84° 38' 18.05" E	PATCH-2
16	22° 41' 09.12" N	84° 38' 17.46" E	PATCH-2
17	22° 41' 09.32" N	84° 38' 16.99" E	PATCH-2
18	22° 41' 09.66" N	84° 38' 16.62" E	PATCH-2
19	22° 41' 09.01" N	84° 38' 15.60" E	PATCH-3
20	22° 41' 08.58" N	84° 38' 15.92" E	PATCH-3
21	22° 41' 08.31" N	84° 38' 15.83" E	PATCH-3
22	22° 41' 08.42" N	84° 38' 15.50" E	PATCH-3
23	22° 41' 07.85" N	84° 38' 15.20" E	PATCH-3
24	22° 41' 07.44" N	84° 38' 14.79" E	PATCH-3
25	22° 41' 08.60" N	84° 38' 14.95" E	PATCH-3
26	22° 41' 07.77" N	84° 38' 13.62" E	PATCH-3
27	22° 41' 06.90" N	84° 38' 13.92" E	PATCH-3
28	22° 41' 06.35" N	84° 38' 13.05" E	PATCH-3
29	22° 41' 07.33" N	84° 38' 12.93" E	PATCH-3
30	22° 41' 06.19" N	84° 38' 11.12" E	PATCH-3
31	22° 41' 01.25" N	84° 38' 03.27" E	PATCH-4
32	22° 41' 00.69" N	84° 38' 02.38" E	PATCH-4
33	22° 40' 59.78" N	84° 38' 02.62" E	PATCH-4
34	22° 40' 59.43" N	84° 38' 02.23" E	PATCH-4
35	22° 40' 59.83" N	84° 38' 01.93" E	PATCH-4
36	22° 40' 58.21" N	84° 38' 01.06" E	PATCH-5
37	22° 40' 58.41" N	84° 38' 00.54" E	PATCH-5
38	22° 40' 58.84" N	84° 38' 00.40" E	PATCH-5
39	22° 40' 56.85" N	84° 37' 58.50" E	PATCH-5
40	22° 40' 56.81" N	84° 37' 59.72" E	PATCH-5
41	22° 40' 54.10" N	84° 37' 57.34" E	PATCH-5
42	22° 40' 54.62" N	84° 37' 56.37" E	PATCH-5
43	22° 40' 52.66" N	84° 37' 54.50" E	PATCH-5
44	22° 40' 52.05" N	84° 37' 55.17" E	PATCH-5
45	22° 40' 49.86" N	84° 37' 53.13" E	PATCH-5
46	22° 40' 50.42" N	84° 37' 52.36" E	PATCH-5
47	22° 40' 48.47" N	84° 37' 50.50" E	PATCH-5
48	22° 40' 47.85" N	84° 37' 51.16" E	PATCH-5
49	22° 40' 46.55" N	84° 37' 49.92" E	PATCH-5
50	22° 40' 46.84" N	84° 37' 49.56" E	PATCH-5
51	22° 40' 47.02" N	84° 37' 49.11" E	PATCH-5
52	22° 40' 45.20" N	84° 37' 47.37" E	PATCH-6
53	22° 40' 44.40" N	84° 37' 47.07" E	PATCH-6
54	22° 40' 44.13" N	84° 37' 47.61" E	PATCH-6
55	22° 40' 43.35" N	84° 37' 46.86" E	PATCH-6
56	22° 40' 42.89" N	84° 37' 46.18" E	PATCH-6
57	22° 40' 42.72" N	84° 37' 46.09" E	PATCH-6
58	22° 40' 42.82" N	84° 37' 45.47" E	PATCH-6
59	22° 40' 43.85" N	84° 37' 46.08" E	PATCH-6
60	22° 40' 42.28" N	84° 37' 45.15" E	PATCH-7
61	22° 40' 42.19" N	84° 37' 46.17" E	PATCH-7
62	22° 40' 38.43" N	84° 37' 43.94" E	PATCH-7
63	22° 40' 38.49" N	84° 37' 42.89" E	PATCH-7
64	22° 40' 37.70" N	84° 37' 43.25" E	PATCH-7
65	22° 40' 37.37" N	84° 37' 43.31" E	PATCH-7
66	22° 40' 34.47" N	84° 37' 41.58" E	PATCH-7
67	22° 40' 34.88" N	84° 37' 40.74" E	PATCH-7
68	22° 40' 31.55" N	84° 37' 39.85" E	PATCH-7
69	22° 40' 32.17" N	84° 37' 39.13" E	PATCH-7
70	22° 40' 30.84" N	84° 37' 36.91" E	PATCH-7
71	22° 40' 29.44" N	84° 37' 36.31" E	PATCH-7
72	22° 40' 29.60" N	84° 37' 35.91" E	PATCH-7
73	22° 40' 29.07" N	84° 37' 35.69" E	PATCH-7
74	22° 40' 28.94" N	84° 37' 35.47" E	PATCH-7
75	22° 40' 29.11" N	84° 37' 35.23" E	PATCH-7
76	22° 40' 28.99" N	84° 37' 35.14" E	PATCH-7
77	22° 40' 28.85" N	84° 37' 35.32" E	PATCH-7
78	22° 40' 28.29" N	84° 37' 34.39" E	PATCH-7
79	22° 40' 28.73" N	84° 37' 34.25" E	PATCH-7
80	22° 40' 29.07" N	84° 37' 33.95" E	PATCH-7
81	22° 40' 27.82" N	84° 37' 31.85" E	PATCH-8
82	22° 40' 27.56" N	84° 37' 32.63" E	PATCH-8
83	22° 40' 27.26" N	84° 37' 32.66" E	PATCH-8
84	22° 40' 26.81" N	84° 37' 31.50" E	PATCH-8
85	22° 40' 27.30" N	84° 37' 31.86" E	PATCH-8
86	22° 40' 27.35" N	84° 37' 31.34" E	PATCH-8
87	22° 40' 27.01" N	84° 37' 31.33" E	PATCH-8
88	22° 40' 26.95" N	84° 37' 31.13" E	PATCH-8
89	22° 40' 27.25" N	84° 37' 30.90" E	PATCH-8
90	22° 40' 27.08" N	84° 37' 30.61" E	PATCH-9
91	22° 40' 26.63" N	84° 37' 30.73" E	PATCH-9
92	22° 40' 26.21" N	84° 37' 30.90" E	PATCH-9
93	22° 40' 24.44" N	84° 37' 27.94" E	PATCH-9
94	22° 40' 25.03" N	84° 37' 28.13" E	PATCH-9
95	22° 40' 24.70" N	84° 37' 26.61" E	PATCH-9
96	22° 40' 23.91" N	84° 37' 25.30" E	PATCH-10
97	22° 40' 23.47" N	84° 37' 25.54" E	PATCH-10
98	22° 40' 24.11" N	84° 37' 26.26" E	PATCH-10
99	22° 40' 23.90" N	84° 37' 27.03" E	PATCH-10
100	22° 40' 23.57" N	84° 37' 26.47" E	PATCH-10
101	22° 40' 22.88" N	84° 37' 25.32" E	PATCH-10
102	22° 40' 23.35" N	84° 37' 24.37" E	PATCH-10

INDEX

PROTECTED FOREST	
JUNGLE JHARI FOREST	
RAIYATI LAND	
AP POINTS	
GEO POINTS 1,2etc	
LINE CORRIDOR	

Rajeev Ranjan
Dy. General Manager (Project)
Transmission Circle, Ranchi
Jharkhand Urja Sancharan Nigam Ltd.

PROJECT	DEMARCATION OF FOREST PATCH IN CRDASTRAL SHEET FOR 132KV D/C KOLEBERA-SIMDEGA TRANSMISSION LINE
PREPARED BY	M/S NAMAN ENTERPRISES
PREPARED FOR	JHARKHAND URJA SANCHARAN NIGAM LIMITED
EXECUTING AGENCY	R.S. INFRAPROJECTS PVT. LTD. B-133, Sector-2, Noida, U.P.
DRAWING NO.	DC/N/K-S/26-21-KL-01
REV.	00