MAP OF YARABANAHALLI VILLAGE SHOWING THE PROPOSED FOREST LAND DIVERSION FOR INFRASTRUCTURE CORRIDOR BETWEEN M/S.JSW STEEL LTD. & M/S.NEOTREX STEEL PVT. LTD. OVER AN EXTENT OF **7.417 Ha**. (PREVIOUSLY APPLIED AREA 8.4641 HA) IN SY.NO.74 & 76 OF YARABANAHALLI VILLAGE IN PROPOSED SECTION 4 KFA- 1963 AREA OF SANDUR TALUK, BALLARI DISTRICT.

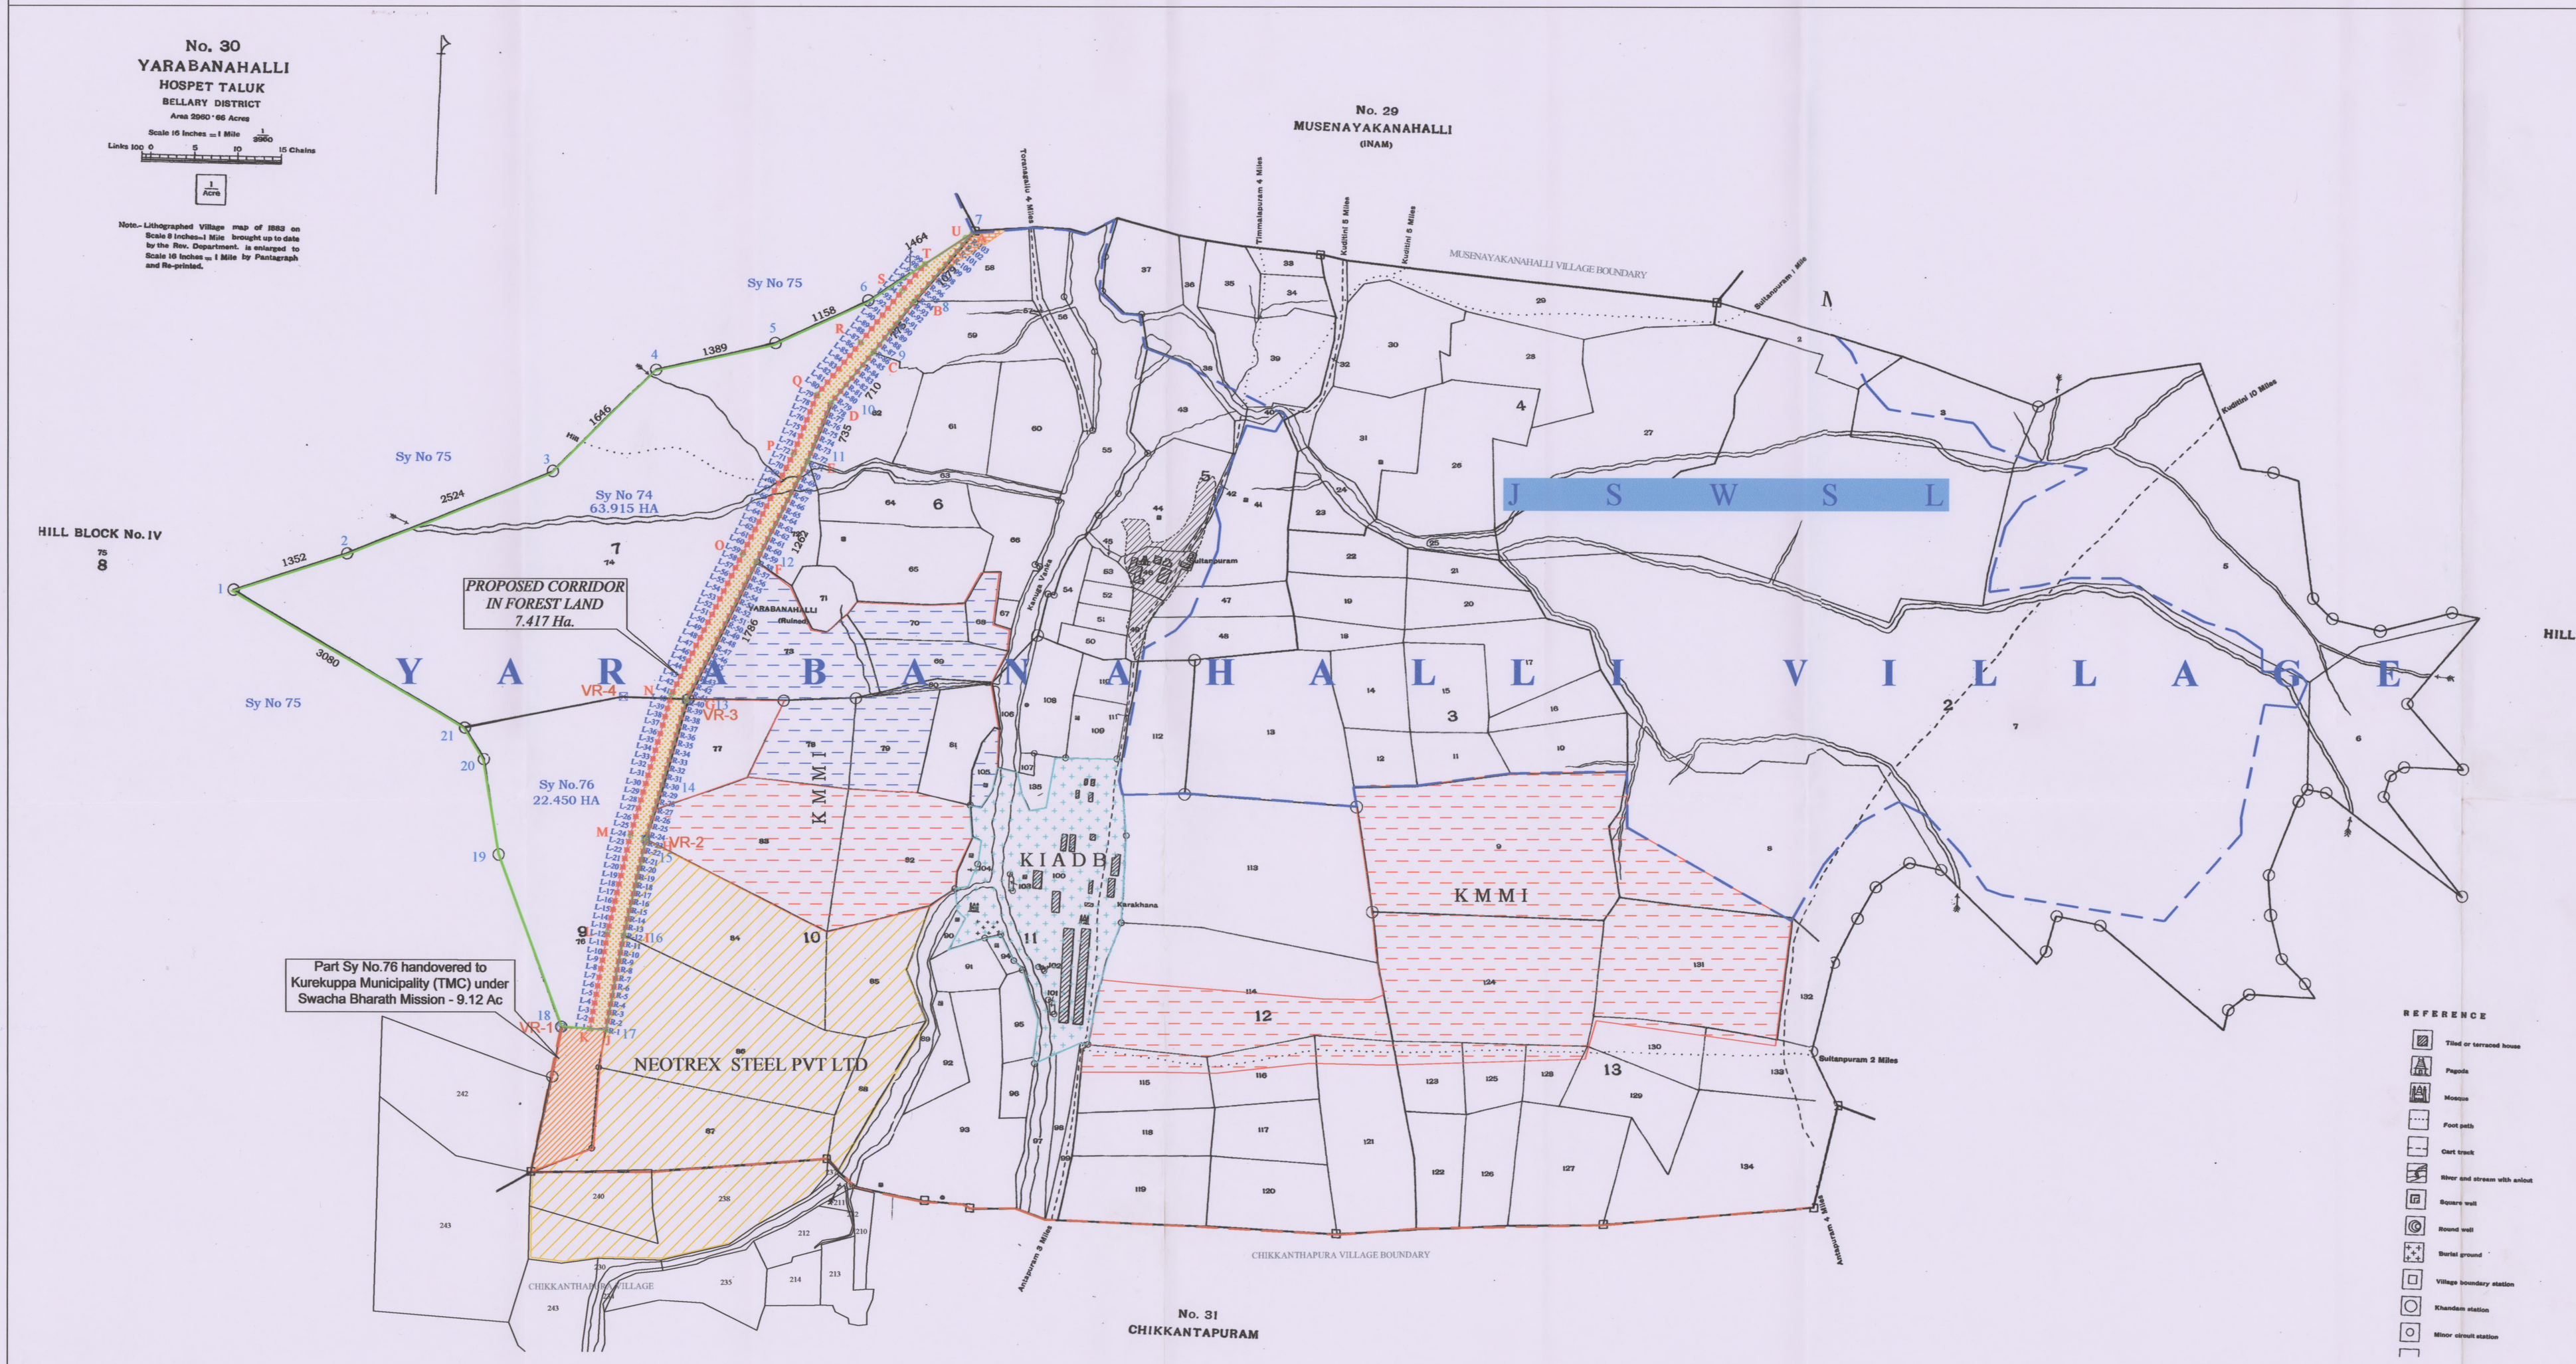

N

SCALE-1"=660'
OR
1:7920 R.F.

Date of Survey 15.02.2021

LEGEND
PROPOSED CORRIDOR IN FOREST - 7.417 Ha.
FOREST LAND BOUNDARY
KUREKUPPA MUNICIPALITY (TMC) LAND Extent: 3.69 Ha (9.12 Ac)
NEOTREX AREA
LAND OWNED / UTILIZED - KMMI
LAND APPROVED BY DC (BALLARI) FOR PURCHASE - KMMI
PROPOSED CORRIDOR - NON FOREST SEGMENT, EXTENT :0.323 HA (0.80AC) Sy.No.58 YARABANAHALLI
JSWSL BOUNDARY
LAND UNDER ACQUISITION BY- KIADB FOR KMMI
VILLAGE/FOREST REFERENCE POINTS

DGPS CO-ORDINATES OF VILLAGE REFERENCE POINTS				DATUM:-WGS 84
POINT	EASTING	NORTHING	LATITUDE	LONGITUDE
VR-1	682249.667	1675439.142	15° 08' 54.0526" N	76° 41' 46.2760" E
VR-2	682444.245	1675873.109	15° 09' 08.1221" N	76° 41' 52.9059" E
VR-3	682538.541	1676195.836	15° 09' 18.5978" N	76° 41' 56.1481" E
VR-4	682394.855	1676202.322	15° 09' 18.8450" N	76° 41' 51.3370" E

PROPOSED CORRIDOR EXTENT DETAILS				
VILLAGE	SY.NO	TOTAL EXTENT		LAND STATUS
		HA	AC	
YARABANAHALLI	74	4.519	11.166	Forest Land
YARABANAHALLI	76	2.898	7.161	Forest Land
Total Area		7.417	18.327	
LENGTH OF THE CORRIDOR-2004.60m AVERAGE WIDTH OF THE CORRIDOR-37m AREA OF THE CORRIDOR- 2004.59 X 37 =74169.83M^2 *1 Ha =2.471 Ac 7.417 HA x2.471=18.327 AC				

DETAILS OF LAND GRANTED TO TMC KUREKUPPA			
VILLAGE	SY.NO	TOTAL EXTENT	Land Status
YARABANAHALLI	76	9.12 Acres	TMC Area

DGPS CO ORDINATES OF CORRIDOR MAIN POINTS				
Corridor	Latitude	Longitude	Northing	Easting
A	15.1648574	76.7051217	1677273.338	683195.615
B	15.1634377	76.7038681	1677115.205	683062.115
C	15.162378	76.7029783	1676997.202	682967.404
D	15.1613332	76.7020694	1676880.837	682870.629
E	15.1601299	76.7015632	1676747.279	682817.264
F	15.1580368	76.7004363	1676514.74	682697.959
G	15.1551428	76.6989208	1676193.254	682537.57
H	15.152259	76.6980309	1675873.422	682444.407
I	15.1502679	76.6975459	1675652.713	682393.99
J	15.1482994	76.6971549	1675434.572	682353.648
K	15.1483258	76.6968095	1675437.209	682316.508
L	15.1503381	76.6972093	1675660.201	682357.747
M	15.1523455	76.6976983	1675882.724	682408.579
N	15.1552676	76.6985999	1676206.795	682502.977
O	15.1581901	76.7001304	1676531.444	682664.944
P	15.160271	76.7012506	1676762.622	682783.551
Q	15.1615086	76.7017713	1676899.998	682838.441
R	15.1625916	76.7027134	1677020.613	682938.751
S	15.1636523	76.703604	1677138.722	683033.547
T	15.164216	76.7041018	1677201.517	683086.56
U	15.1647614	76.7049691	1677262.588	683179.302

JSW Steel Ltd. Bellary Dist. INDIA

For JSW Steel Ltd.
Project Proponent