LAYOUT PLAN OF MULTI VILLAGE -SURFACE WATER DRINKING WATER SUPPLY SCHEME (40 VILLAGES) HAVING INTAKE POINT AT PAROWAL AT RD 25000 FT OF LAHORE BRANCH OF UBDC CANAL.

SCALE: 1:10000

Quality affected villages to be covered under National Sub Mission

Sr. No.	Name of Water sh	Name of Habitation	Sr. No.	Name of Village	Quality Affected	Quality Parameter	Population 2011	Percent Households
1	2	3	4	5	6	7	8	9





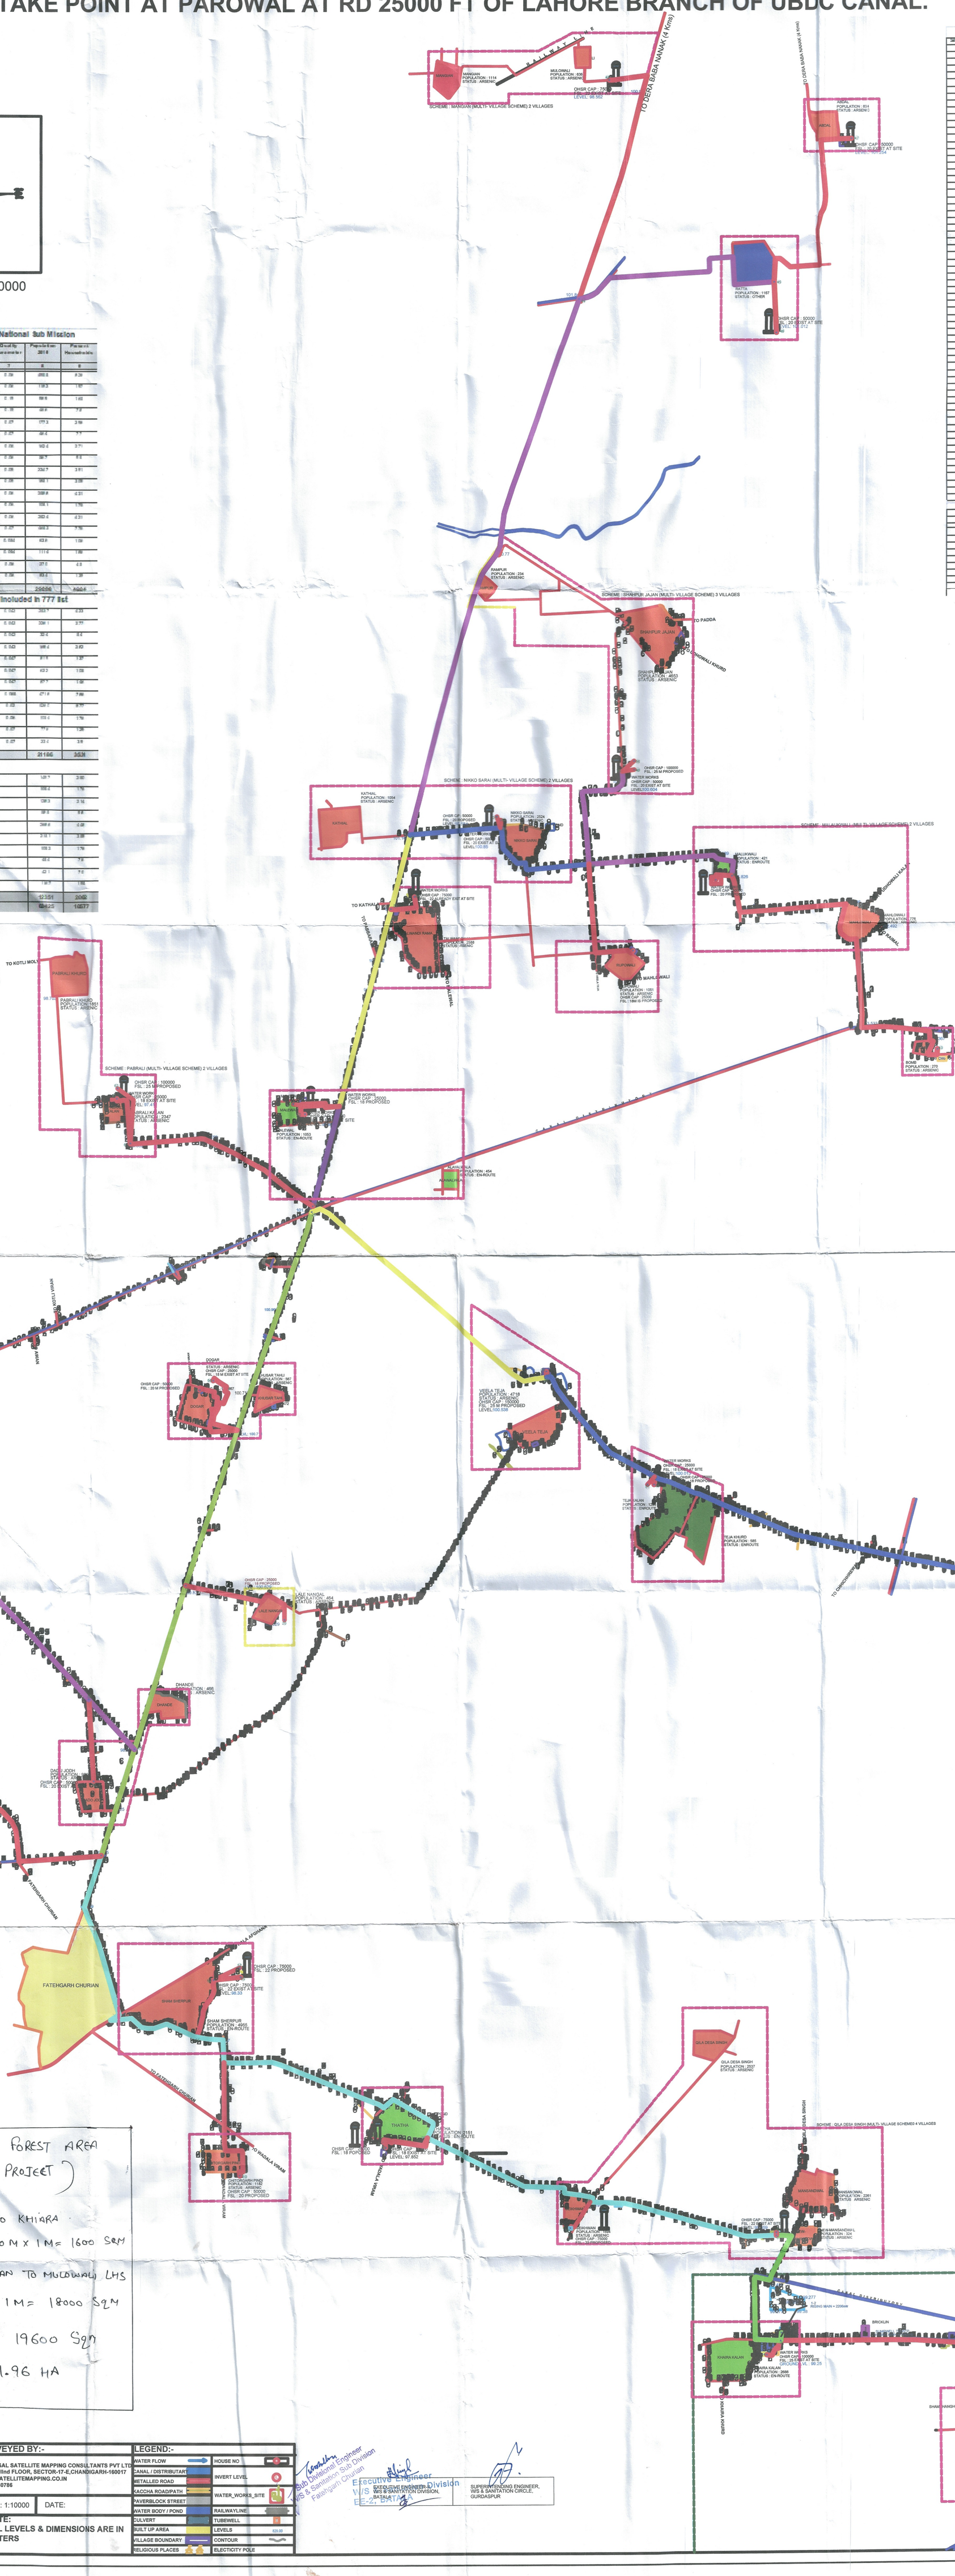

Surface Water Project




LEGEND

1. NODE AS SHOWN THUS - N1
2. PROPOSED LINES SHOWN THUS:-

100mm i/d	
150mm i/d	
200mm i/d	
250mm i/d	
300mm i/d	
350mm i/d	
400mm i/d	
450mm i/d	

(CALCULATION EFFECTED FOREST AREA FOR SURFACE WATER PROJECT)

AREA OF A = PAROWAL TURN TO KHIARA
SITE LHS = 1600 M X 1M = 1600 SQM

AREA OF B = FATEHGARH CHURIAN TO MULOWALI LHS
18000 X 1M = 18000 SQM

TOTAL AREA A+B = 19600 SQM
IN HACTARE = 1.96 HA

PROJECT:-
TOPOGRAPHICAL SURVEY OF SURFACE WATER SUPPLY SCHEME OF 40 VILLAGES. INTAKE POINT AT PAROWAL OFFTAKING AT RD 25000 FT OF LAHORE BRANCH OF UBDC.

CLIENT:-
GOVERNMENT OF PUNJAB
DEPARTMENT OF WATER SUPPLY & SANIATION
Sub Divisional Officer; BATALA
Executive Engineer ; BATALA
Circle DWSS; GURDASPUR

SURVEYED BY:-
UNIVERSAL SATELLITE MAPPING CONSULTANTS PVT LTD
SCO-19, IInd FLOOR, SECTOR-17-E,CHANDIGARH-160017
INFO@SATELLITEMAPPING.CO.IN
0172-5080786

SCALE: 1:10000 DATE:

NOTE:
ALL LEVELS & DIMENSIONS ARE IN METERS

LEGEND:-

WATER FLOW		HOUSE NO	
CANAL / DISTRIBUTARY		INVERT LEVEL	
METALLED ROAD			
KACCHA ROAD/PATH		WATER_WORKS_SITE	
PAVERBLOCK STREET			
WATER BODY / POND		RAILWAYLINE	
CULVERT		TUBEWELL	
BUILT UP AREA		LEVELS	829.00
VILLAGE BOUNDARY		CONTOUR	
RELIGIOUS PLACES		ELECTICITY POLE	

Sub Divisional Engineer W/S & Sanitation Sub Division Fatehgarh Churian

Executive Engineer W/S & SANITATION DIVISION, BATALA

EXECUTIVE ENGINEER-II, W/S & SANITATION DIVISION, BATALA

SUPERINTENDING ENGINEER, W/S & SANITATION CIRCLE, GURDASPUR