


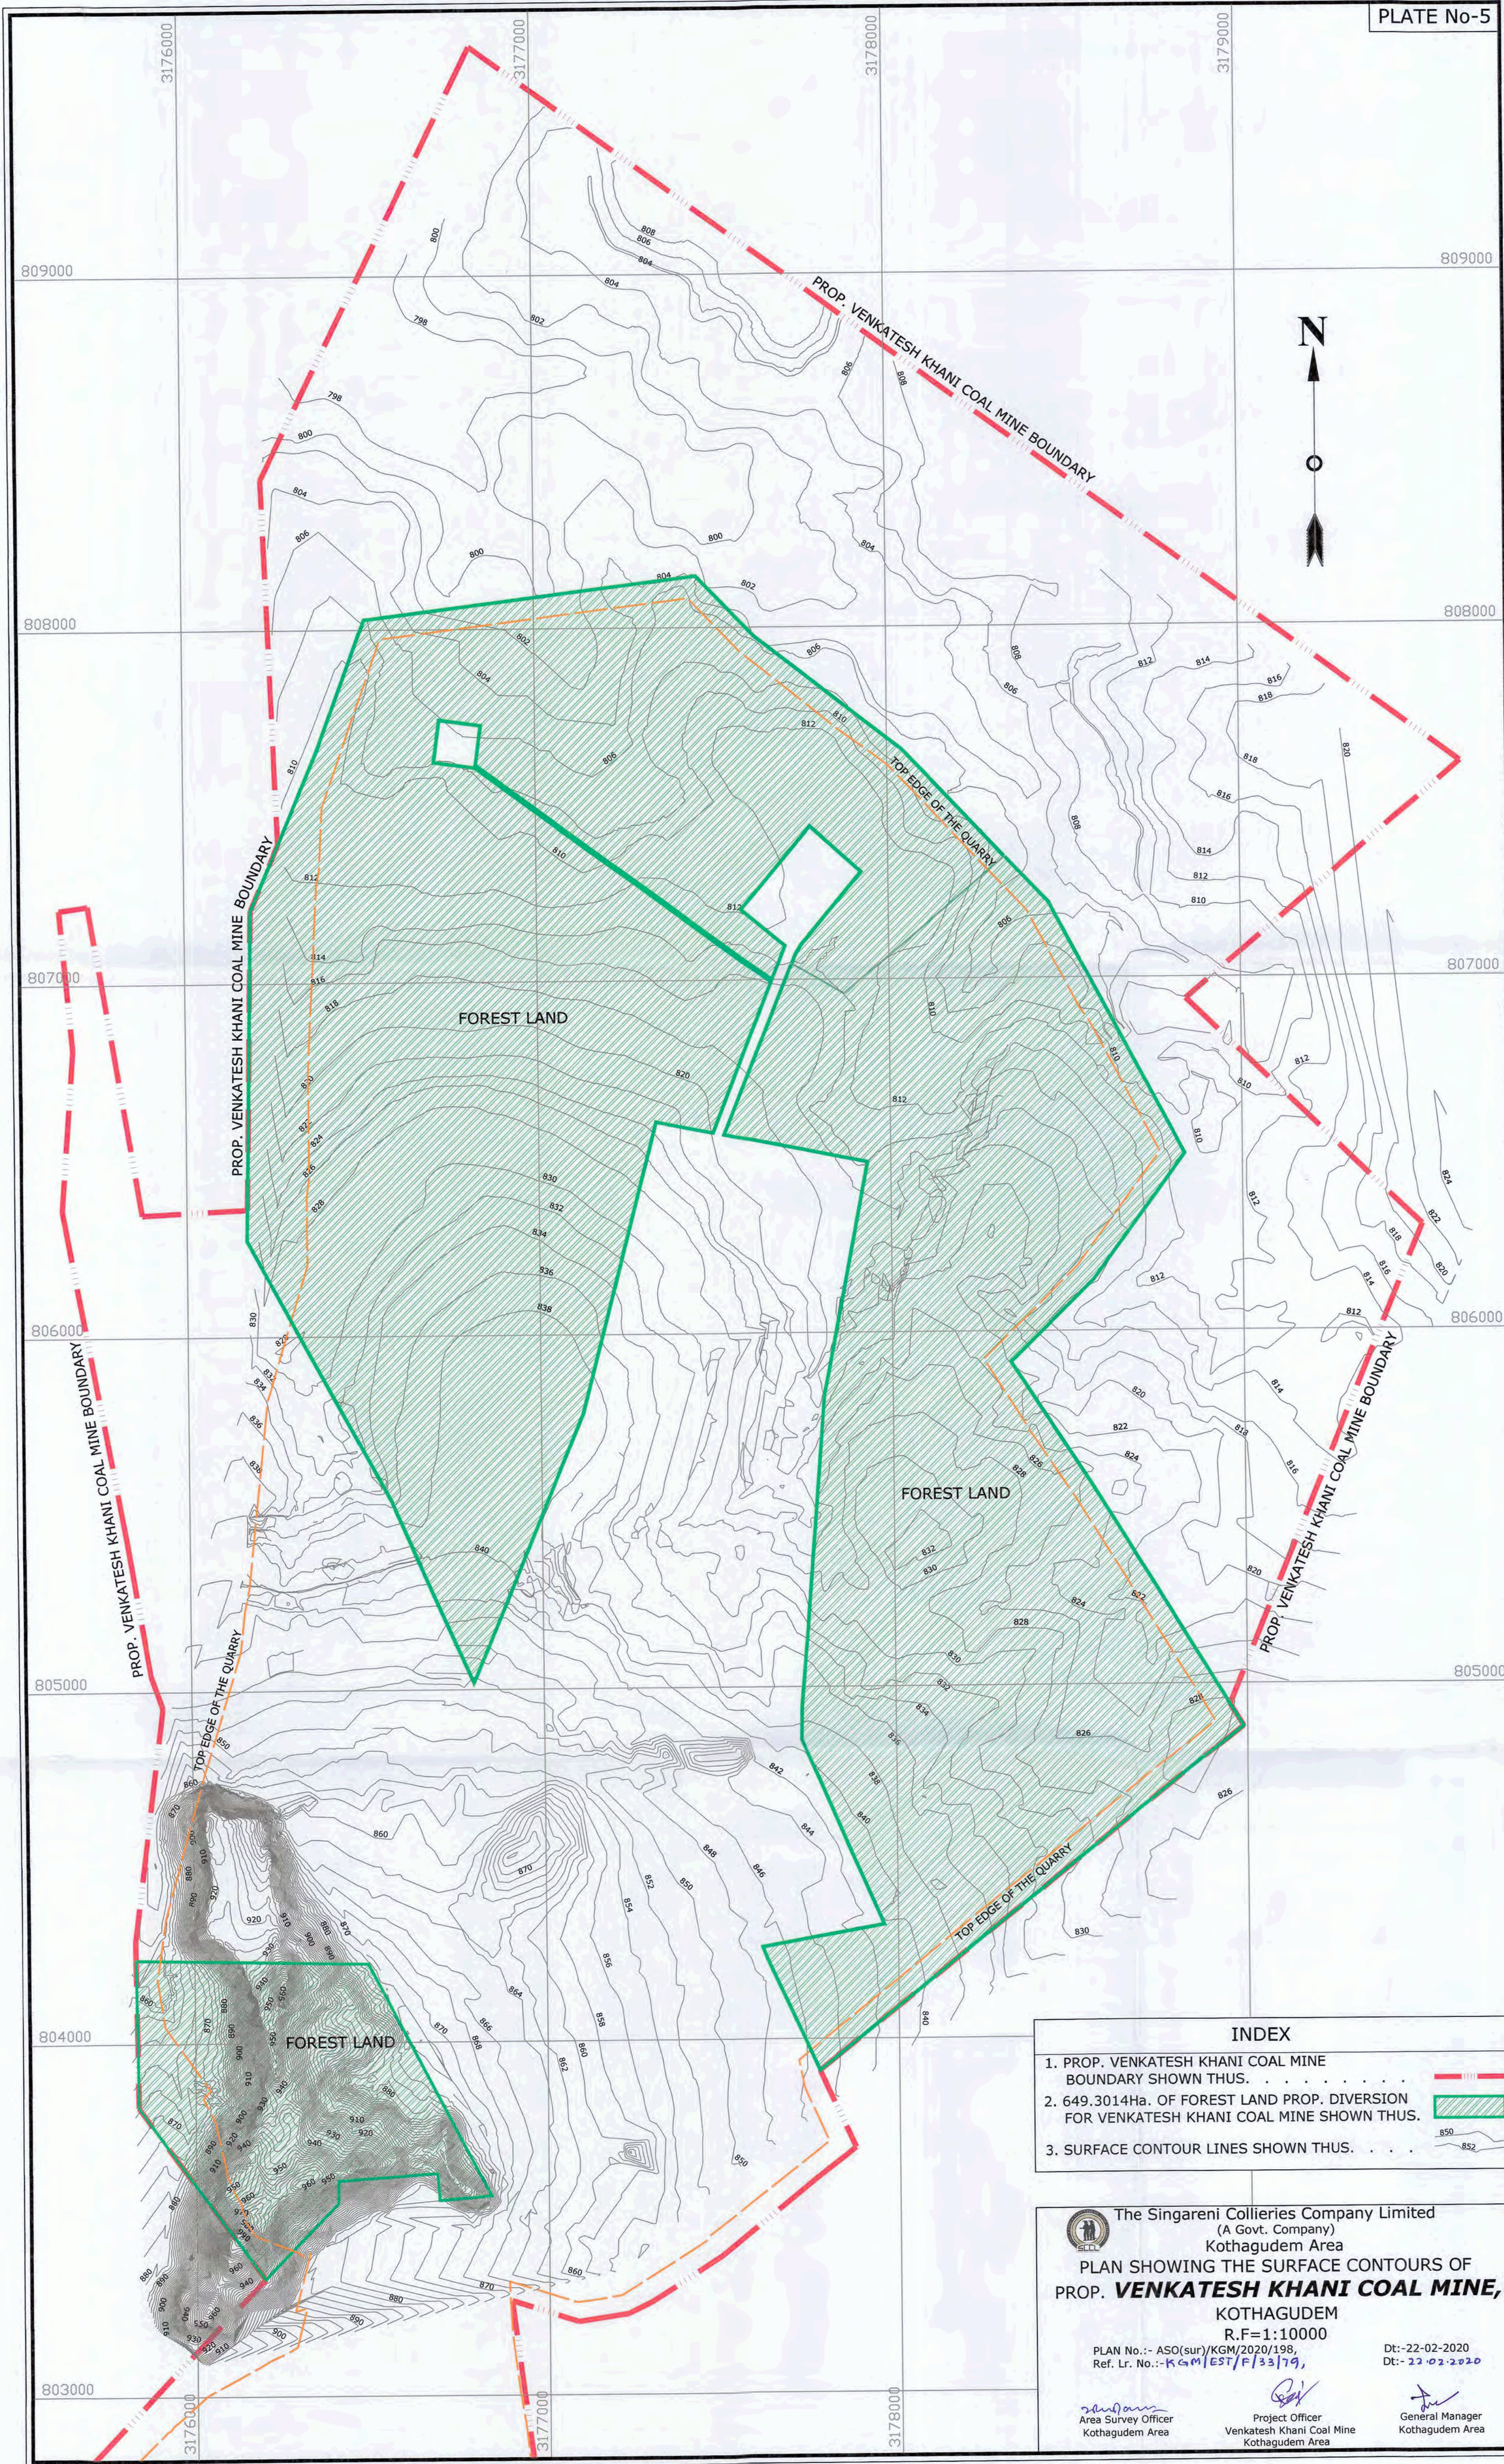

INDEX

1. PROP. VENKATESH KHANI COAL MINE BOUNDARY SHOWN THUS.
2. 649.3014Ha. OF FOREST LAND PROP. DIVERSION FOR VENKATESH KHANI COAL MINE SHOWN THUS.
3. SURFACE CONTOUR LINES SHOWN THUS.



The Singareni Collieries Company Limited
(A Govt. Company)
Kothagudem Area

PLAN SHOWING THE SURFACE CONTOURS OF
PROP. **VENKATESH KHANI COAL MINE**,
KOTHAGUDEM

R.F=1:10000

PLAN No.: - ASO(sur)/KGM/2020/198,
Ref. Lr. No.: - RGM/EST/F/33/79,

Dt:-22-02-2020
Dt:- 22-02-2020

Area Survey Officer
Kothagudem Area

Project Officer
Venkatesh Khani Coal Mine
Kothagudem Area

General Manager
Kothagudem Area