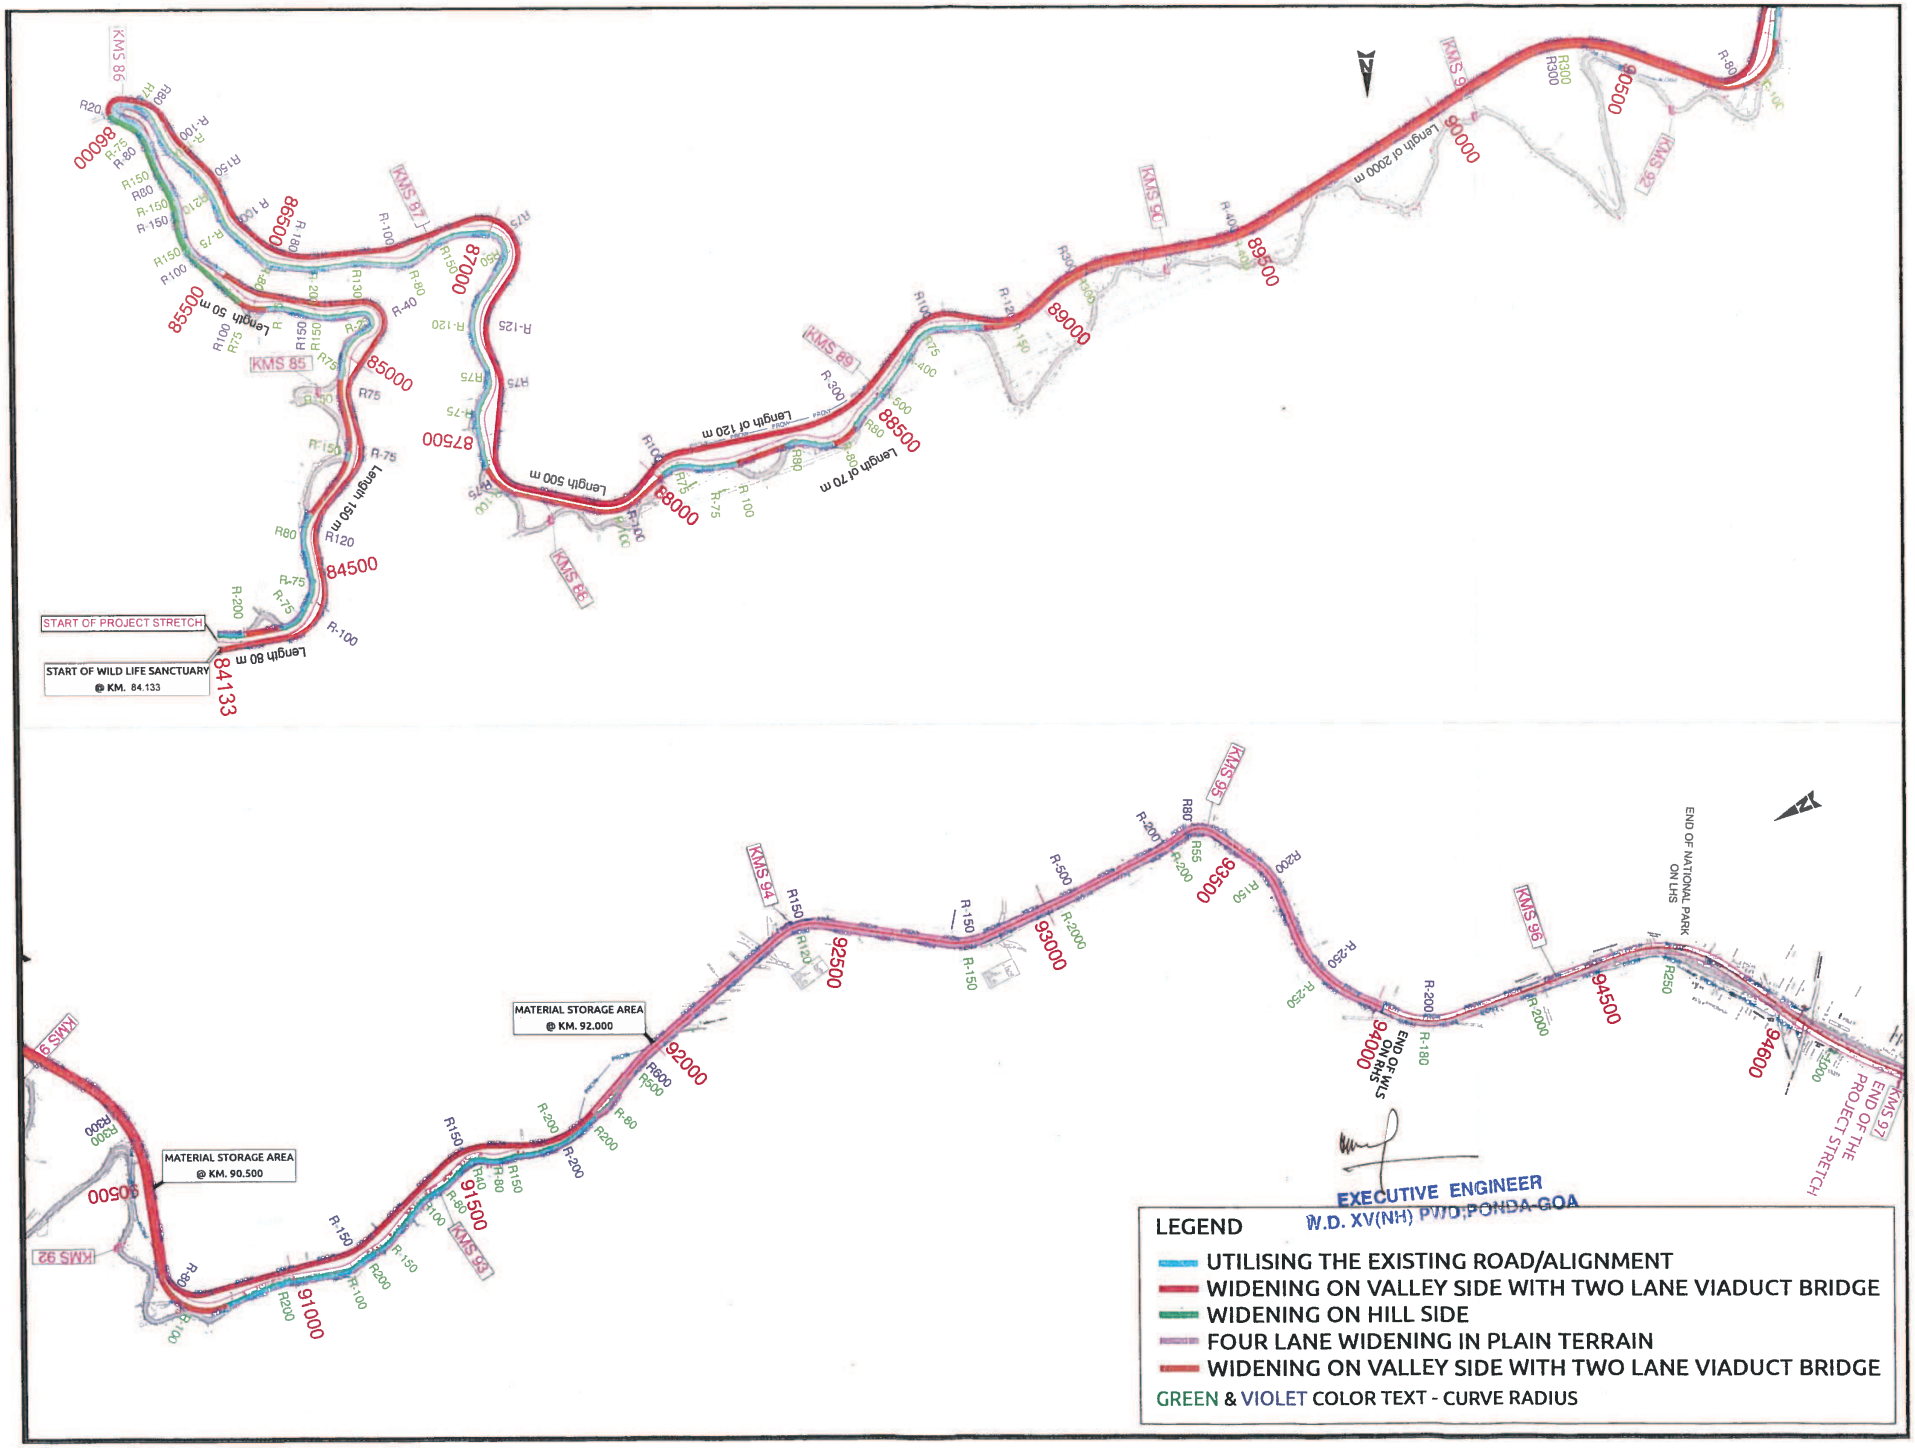

EXECUTIVE ENGINEER
W.D. XV(NH) PWD,PONDA-GOA