


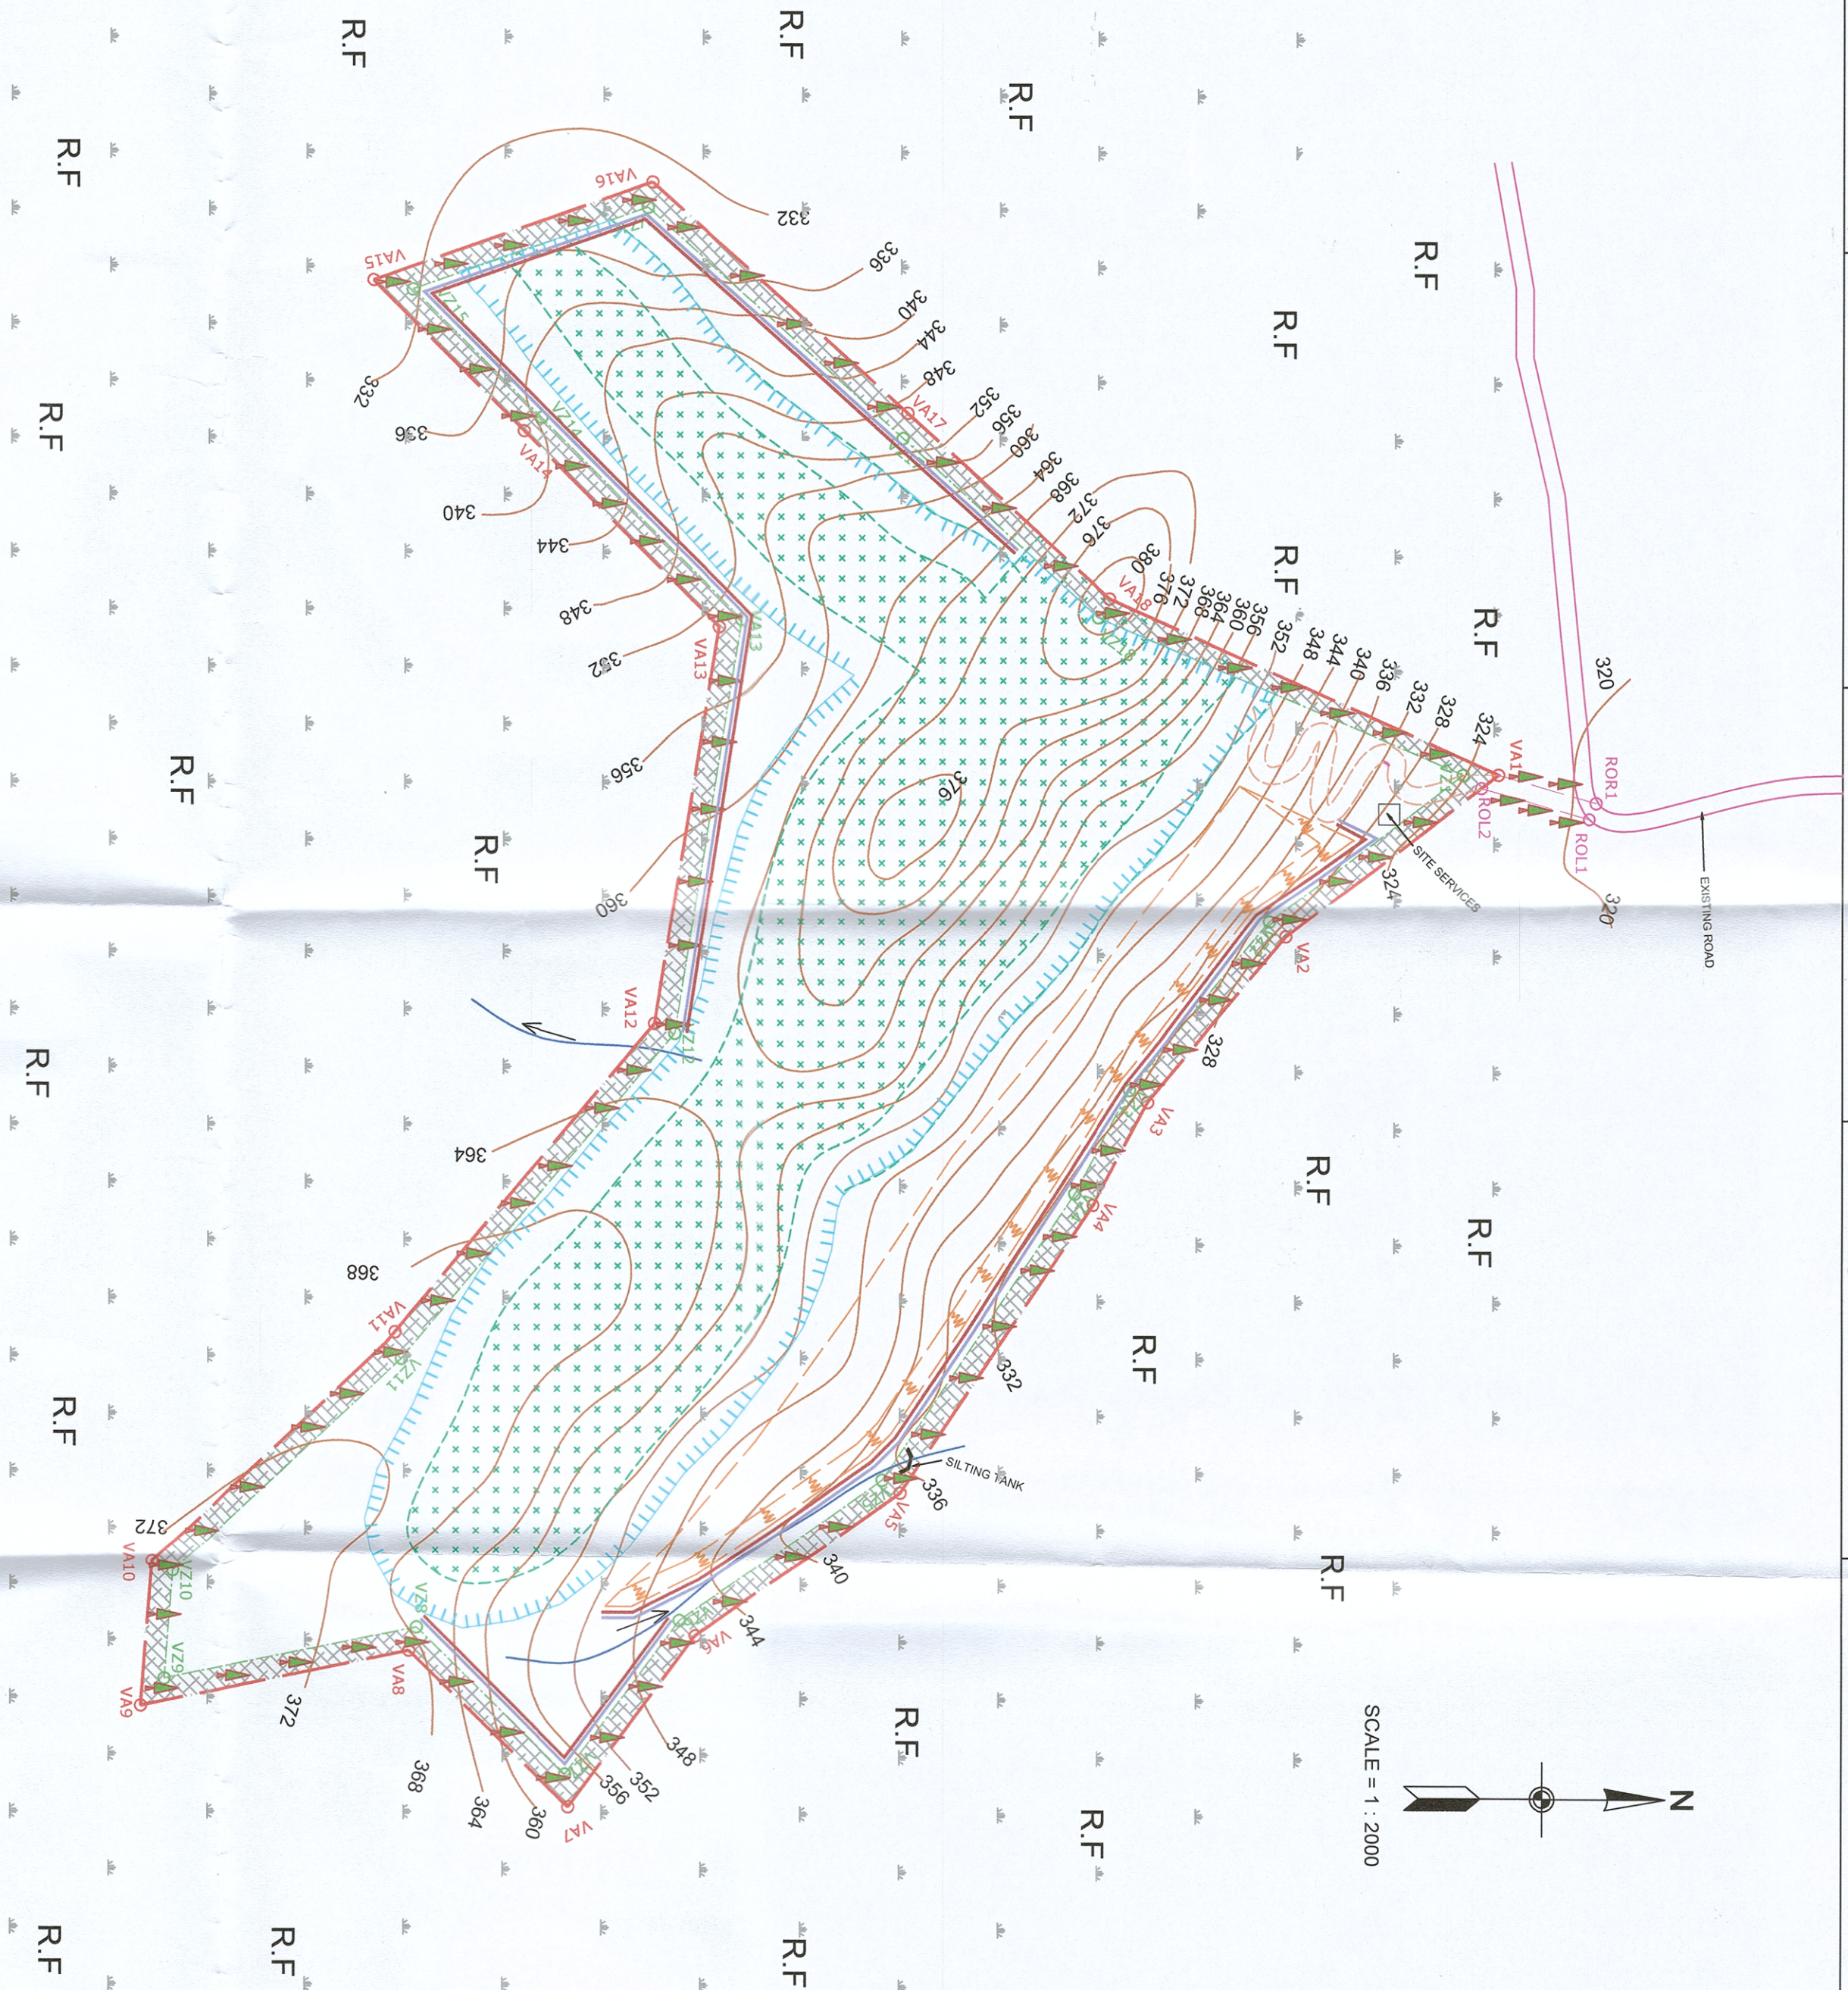

SCALE = 1 : 2000



INDEX

Details of the Area Applied For Q.L.

	Safety Zone Area=1.26 Ha
	Mining Area =8.60 Ha
	Approach Road =0.02 Ha
Total Applied Area =9.88 Ha	

Proposed Land Use Pattern

	Quarry workings = 5.3665 Ha
	Proposed W Dump = 1.0945 Ha
	Retaining Wall & Garland Drain = 0.3896 Ha
	Internal Roads = 0.0750 Ha
	Site services = 0.0100 Ha
Total Land Usage = 6.9356 Ha	

Surface Features

	Plantation
	360 Contour
	Soil With Scree
	Black Granite
	Seasonal Nala

CERTIFIED THAT THE PLAN IS CORRECT

SIGNATURE OF APPLICANT

SIGNATURE OF THE R. Q. P

MITIGATIVE MEASURES PLAN TO PROTECT THE FOREST, ADJACENT TO THE PROPOSED QUARRY LEASE OF BLACK GRANITE

In Compartment No.227 of Basivipalli R.F, Chittapara Beat And Comp. No.223 of Chittapara R.F. & Chittapara Beat, Chittoor West Range & Chittoor West Division, A.P. Extent of 9.88 Ha.

Applicant : M/s Sri Vaasisa Mining

SCALE = 1 : 2000

CONTOUR INTERVAL - 4m

PLATE-3

0 10 20 30 40 50 100m 150m 200m

79°07'25"

79°07'30"

79°07'35"

79°07'40"

79°07'45"

79°07'50"

13°05'00"

13°05'05"

13°05'10"

13°05'15"

13°05'20"

13°05'25"

13°05'30"

13°05'00"

13°05'05"

13°05'10"

13°05'15"

13°05'20"

13°05'25"

13°05'30"