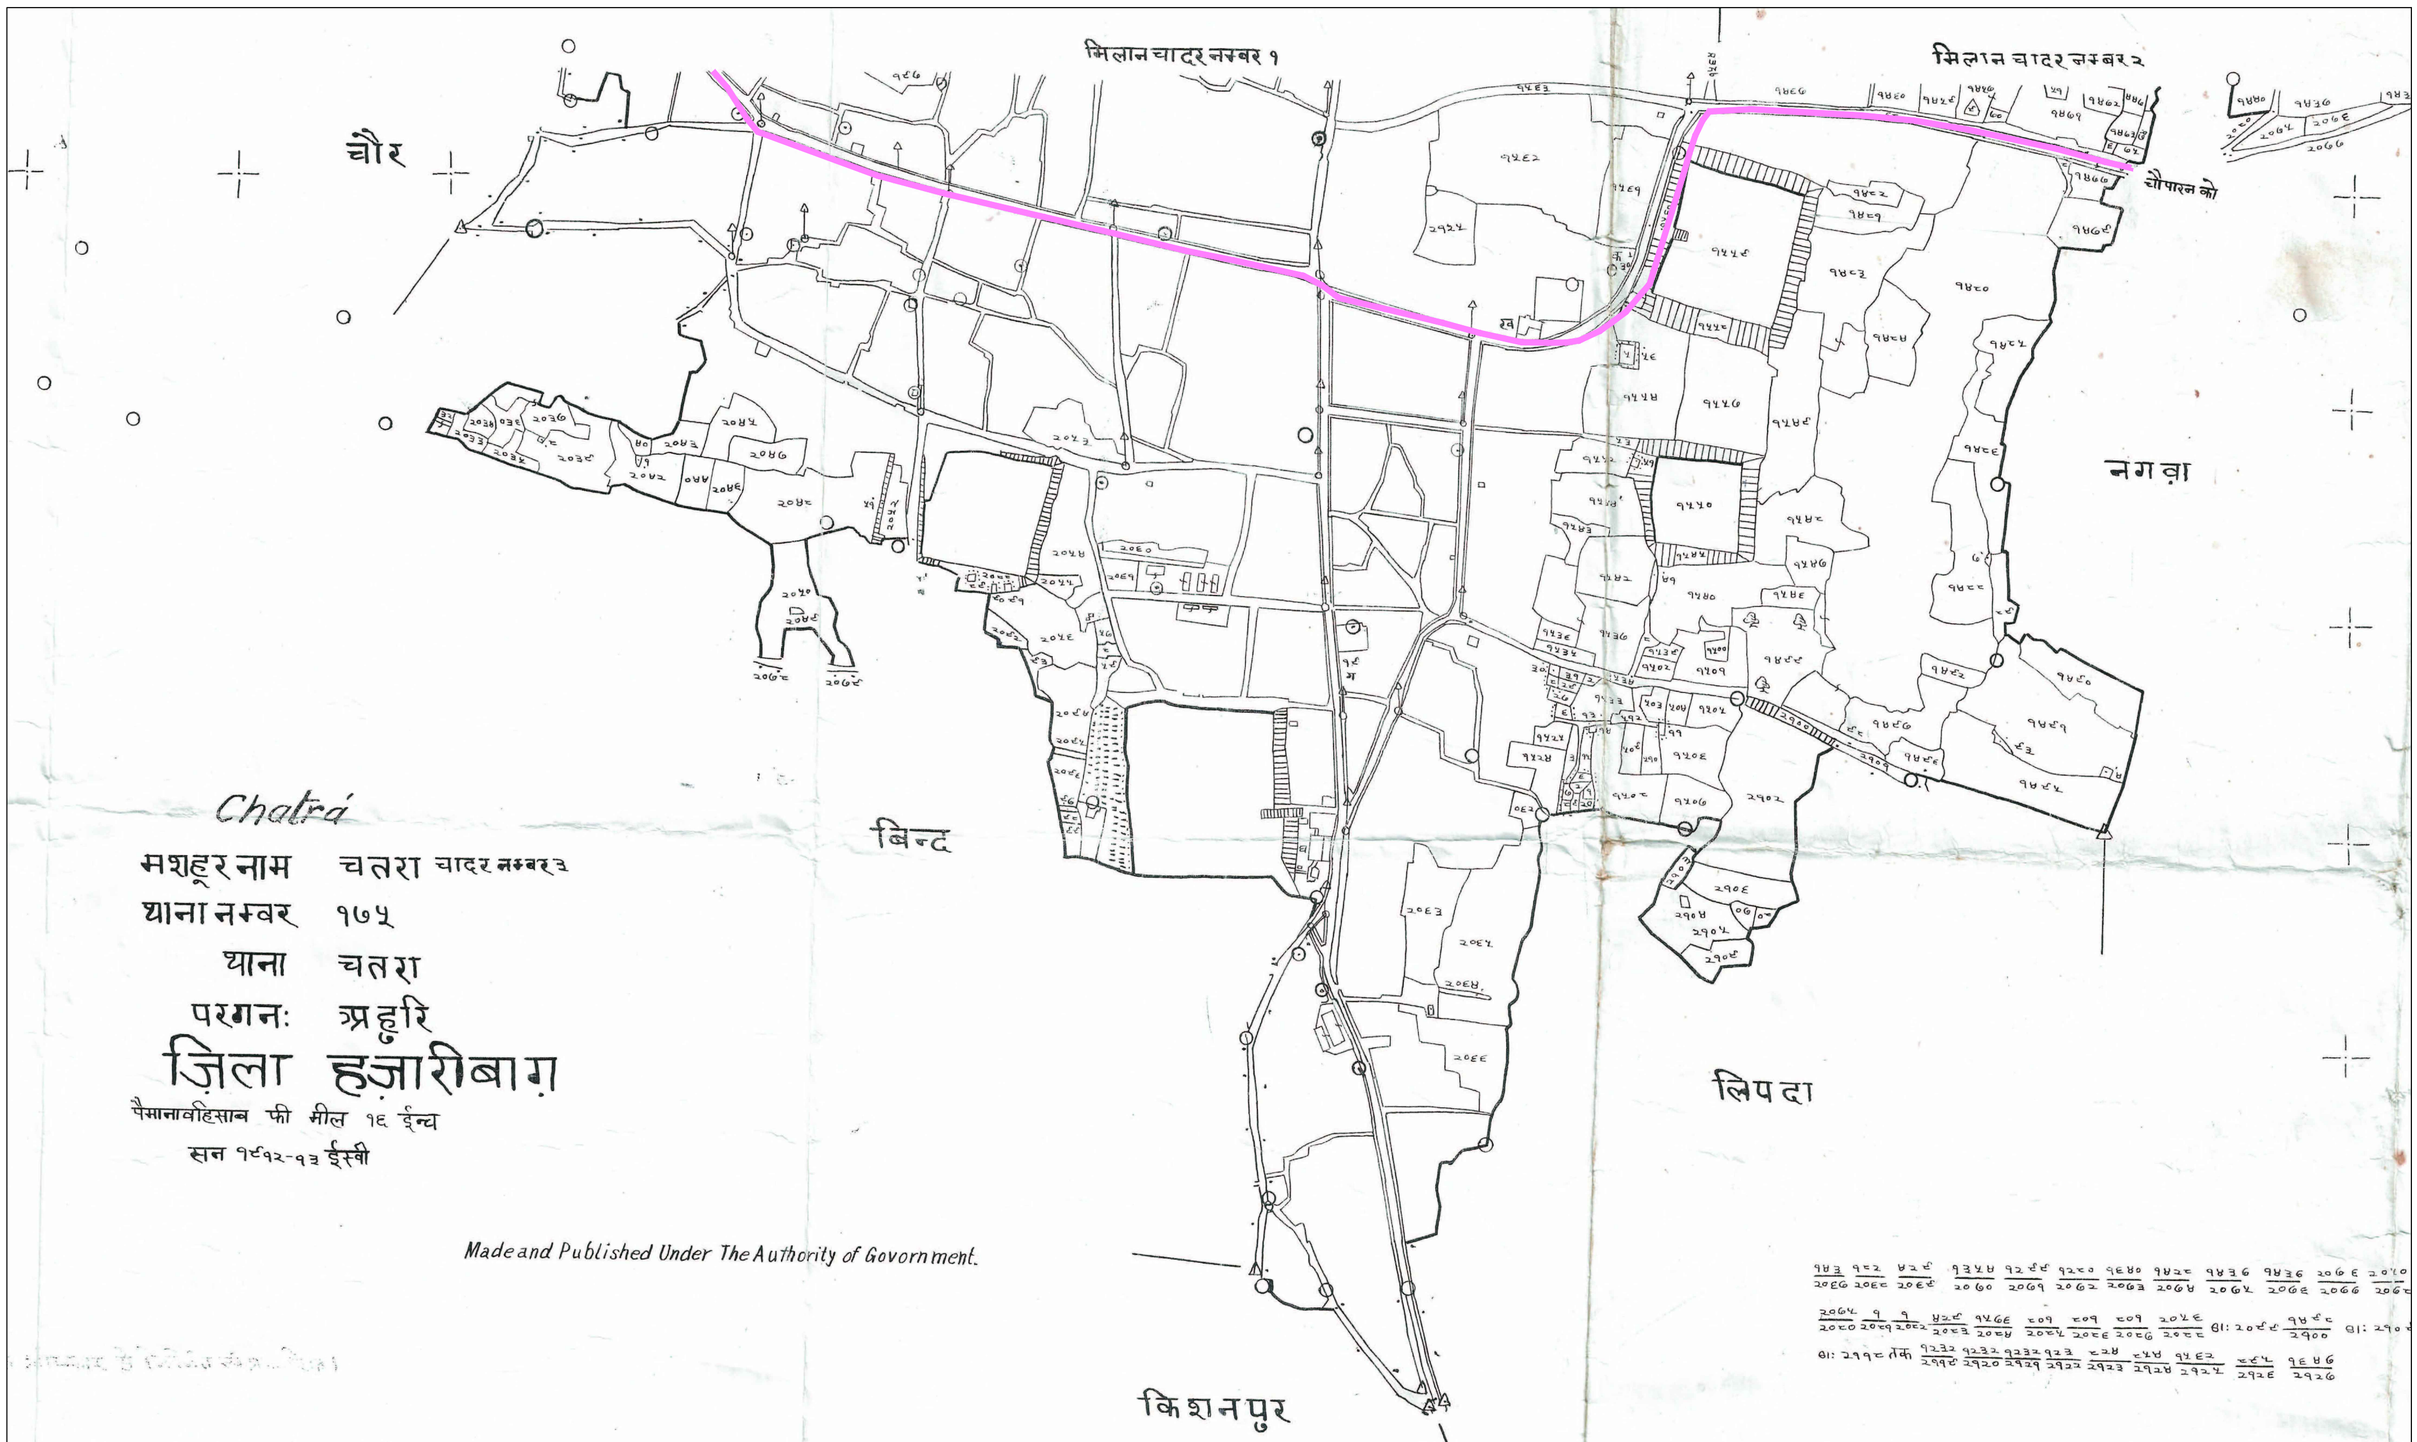

DGPS OBERVATION CO-ORDINATES OF ROAD CENTER LINE					
SR.NO.	TP-NO.	EASTING	NORTHING	LATITUDE	LONGITUDE
263	TP-262	284726	2678817	24° 12' 26.4717" N	84° 52' 49.3966" E
264	TP-263	284641	2678837	24° 12' 27.0797" N	84° 52' 46.3745" E
265	TP-264	284582	2678851	24° 12' 27.5054" N	84° 52' 44.2768" E
266	TP-265	284535	2678864	24° 12' 27.9047" N	84° 52' 42.6047" E
267	TP-266	284452	2678881	24° 12' 28.4161" N	84° 52' 39.6551" E
268	TP-267	284402	2678890	24° 12' 28.6838" N	84° 52' 37.8789" E
269	TP-268	284353	2678895	24° 12' 28.8221" N	84° 52' 36.1403" E
270	TP-269	284249	2678901	24° 12' 28.9656" N	84° 52' 32.4527" E
271	TP-270	284210	2678898	24° 12' 28.8489" N	84° 52' 31.0726" E
272	TP-271	284203	2678890	24° 12' 28.5855" N	84° 52' 30.8289" E
273	TP-272	284197	2678876	24° 12' 28.1276" N	84° 52' 30.6239" E
274	TP-273	284191	2678860	24° 12' 27.6048" N	84° 52' 30.4200" E
275	TP-274	284185	2678840	24° 12' 26.9519" N	84° 52' 30.2182" E
276	TP-275	284154	2678736	24° 12' 23.5574" N	84° 52' 29.1760" E
277	TP-276	284131	2678710	24° 12' 22.7012" N	84° 52' 28.3752" E
278	TP-277	284118	2678700	24° 12' 22.3698" N	84° 52' 27.9201" E
279	TP-278	284107	2678692	24° 12' 22.1044" N	84° 52' 27.5347" E
280	TP-279	284087	2678683	24° 12' 21.8021" N	84° 52' 26.8310" E
281	TP-280	284075	2678681	24° 12' 21.7312" N	84° 52' 26.4070" E
282	TP-281	284058	2678681	24° 12' 21.7228" N	84° 52' 25.8047" E
283	TP-282	284033	2678682	24° 12' 21.7429" N	84° 52' 24.9185" E
284	TP-283	283995	2678690	24° 12' 21.9840" N	84° 52' 23.5680" E
285	TP-284	283960	2678700	24° 12' 22.2917" N	84° 52' 22.3227" E
286	TP-285	283904	2678713	24° 12' 22.6863" N	84° 52' 20.3318" E
287	TP-286	283862	2678723	24° 12' 22.9905" N	84° 52' 18.8385" E
288	TP-287	283846	2678735	24° 12' 23.3725" N	84° 52' 18.2652" E
289	TP-288	283829	2678744	24° 12' 23.6565" N	84° 52' 17.6581" E
290	TP-289	283764	2678758	24° 12' 24.0792" N	84° 52' 15.3478" E
291	TP-290	283718	2678768	24° 12' 24.3813" N	84° 52' 13.7127" E
292	TP-291	283654	2678783	24° 12' 24.8370" N	84° 52' 11.4373" E
293	TP-292	283586	2678799	24° 12' 25.3232" N	84° 52' 9.0197" E
294	TP-293	283557	2678806	24° 12' 25.5363" N	84° 52' 7.9885" E
295	TP-294	283492	2678821	24° 12' 25.9914" N	84° 52' 5.6777" E
296	TP-295	283428	2678838	24° 12' 26.5121" N	84° 52' 3.4012" E
297	TP-296	283316	2678879	24° 12' 27.7887" N	84° 51' 59.4112" E
298	TP-297	283306	2678892	24° 12' 28.2061" N	84° 51' 59.0499" E

Construction of City Gas Distribution Project Chatra under Bharat Gas Resources Limited

Sl No.	Village Name	Sheet No.	Thana	Block	Thana No.	Khata No.	Plot No.	Nature of Land	किस्म जमीन	Length X Width (in Mtr.)			Area (In Mq^2)	Area (In Acre)	Area (In Hect)	Remarks
15	Chatra	3	Chatra	Chatra	175	389	528	कैसरहिन्द	नाली	704	X	0.300	211.20	0.0522	0.0211	
						389	1560	कैसरहिन्द सड़क 0		528	X	0.300	158.40	0.0391	0.0158	
						389	1468	कैसरहिन्द सड़क 0		422	X	0.300	126.60	0.0313	0.0127	
Total Area													496.20	0.12	0.05	

LEGEND:

SYMBOL	DESCRIPTION
	FOREST AREA
	NON FOREST AREA
	G.M.J.J. FOREST AREA

NOTE: The width of the construction work will be as per the land description & only shown for highlighted land area.

CLIENT: **BHARAT PETROLEUM CORPORATION LIMITED**
Bharat Bhavan, 4 & 6, Currimbhoy Road, Ballard Estate, Mumbai – 400 001

PMC: M/s. VCS QUALITY SERVICES PVT. LTD.
B-10,IInd FLOOR,BAJAJ BHAWAN,SECTOR-03,NOIDA-201301

SURVEY AGENCY: **PRASAD SURVEYORS**
Flat no.-1, Mudgal Nivas, Near Devdhar Hospital, Pimpri, Pune-411017.
Ph: 020-2027416969 Email - prasadsurveyors@gmail.com

PROJECT: DEVELOPMENT OF CITY GAS DISTRIBUTION PIPELINE NETWORK AT CHATRA&PALAMU GA.

SECTION:- **GAIL SV 19A STATION HARHAD VILLAGE CHATRA TO ARIHANT FUELS BABHANE CHATRA TOWN GAS PIPE LINE**

TITLE: CHATRA VILLAGE MAP

SIZE	SCALE	DRAWING NUMBER:	SHEET	REV.
1:4000	AS SHOWN	PS/BPCL/CGD/CHATRA GA/GRF-01		