
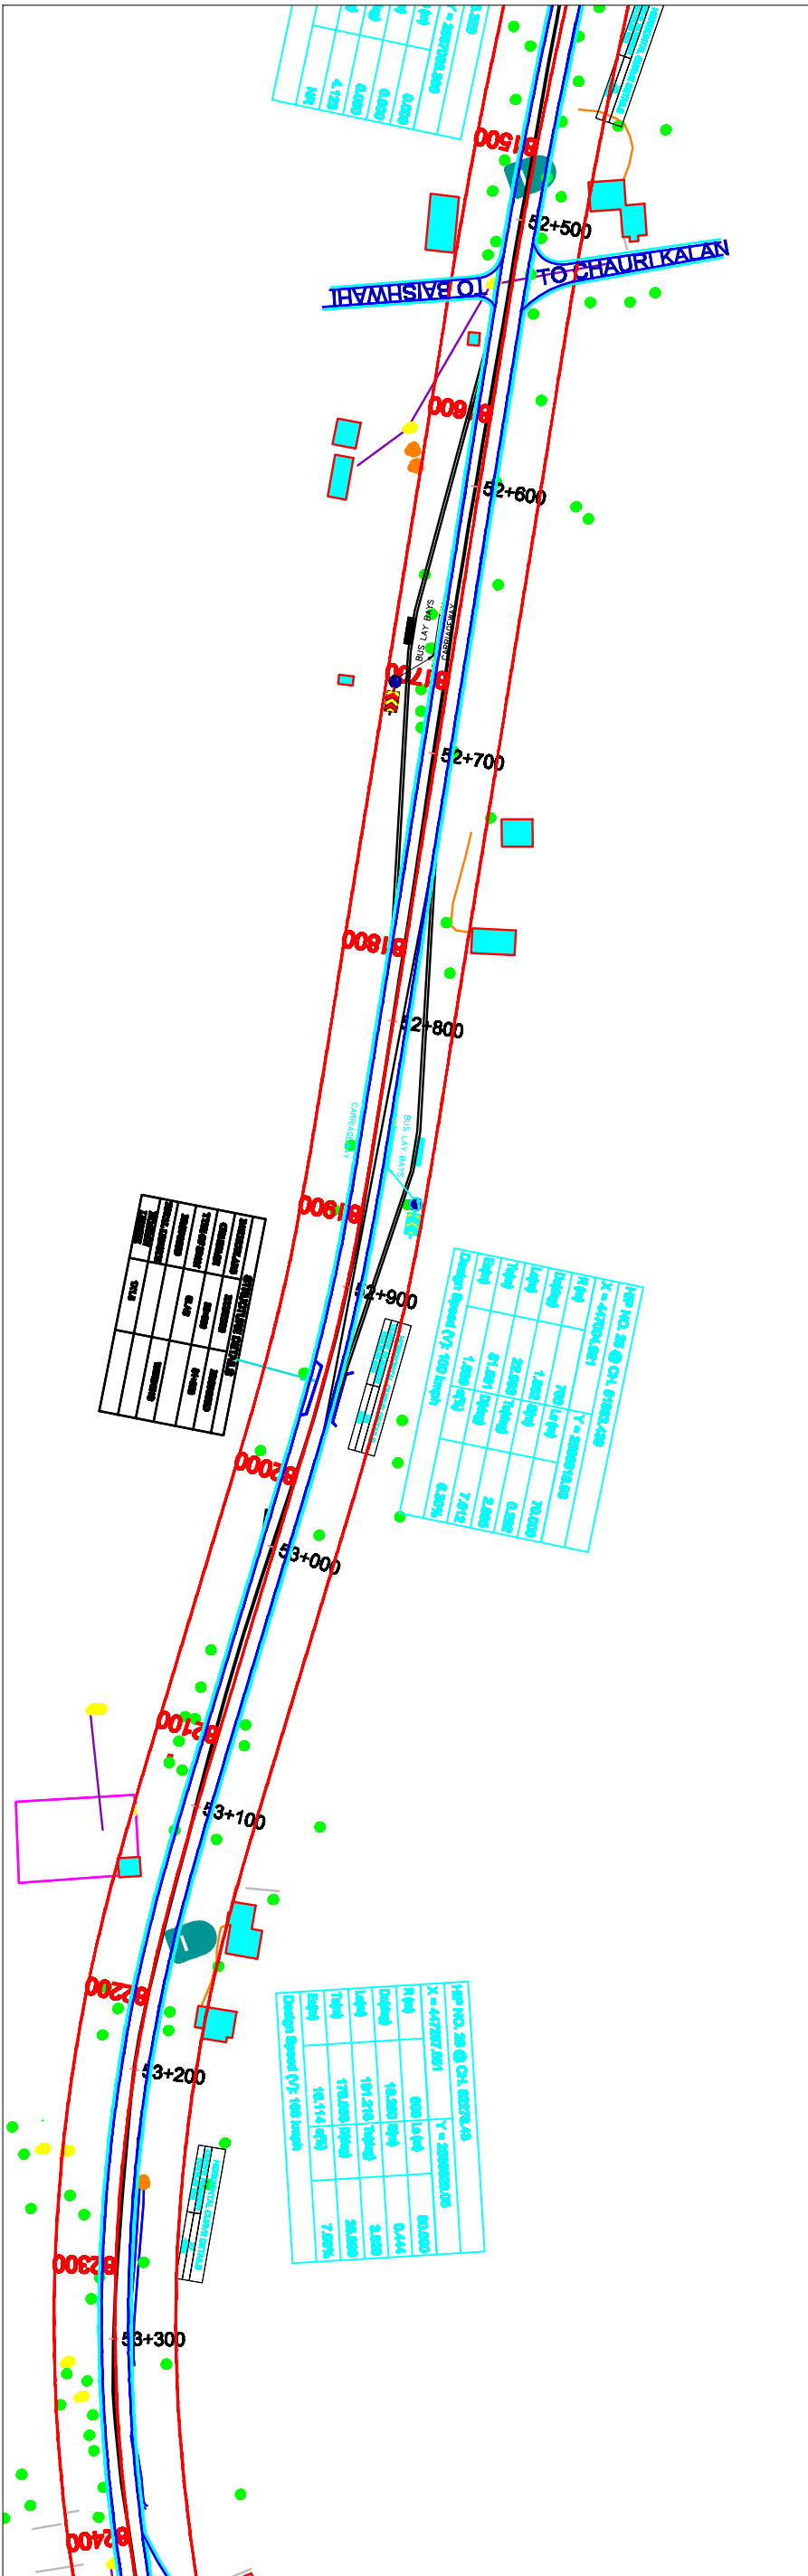


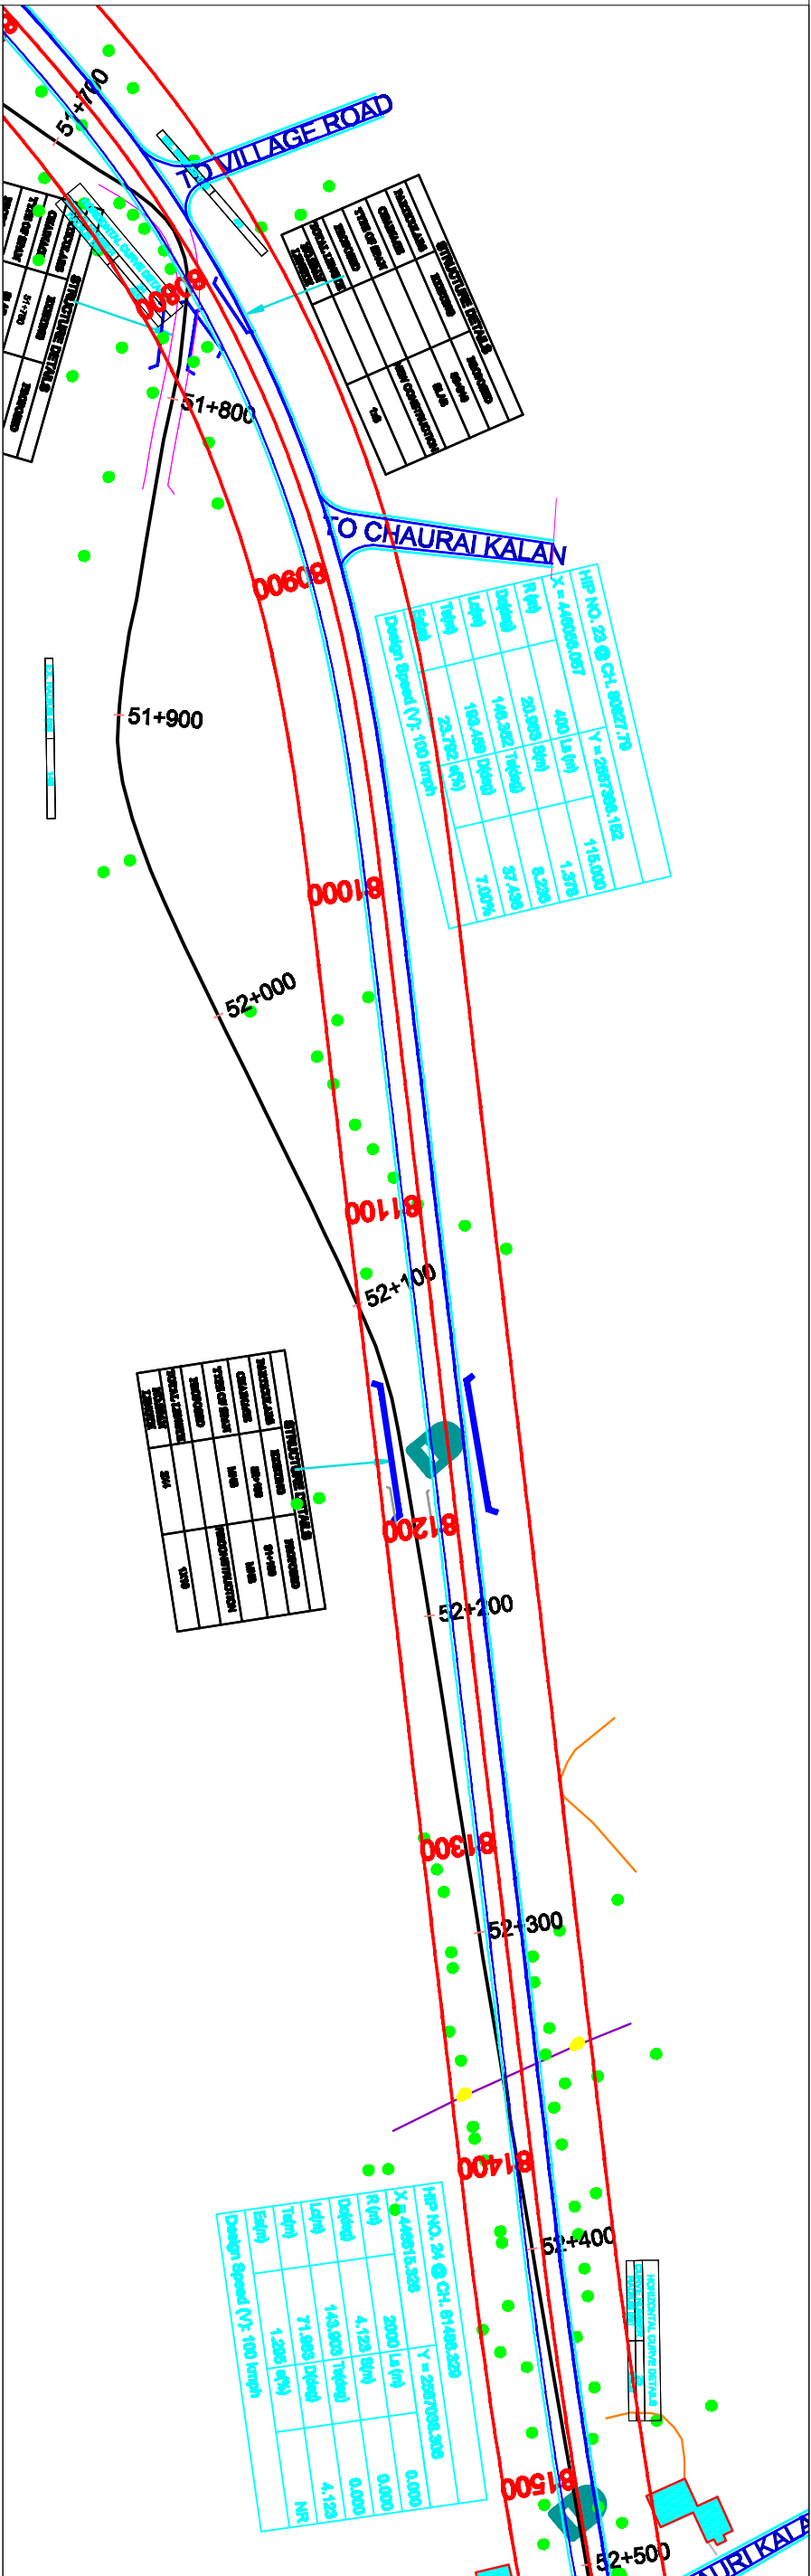

L.N. MALVIYA INFRA PROJECTS PVT. LTD.
Regional Office :- T-10 3rd Floor city center zone 1, M.P Nagar
Bhopal 462011
Ph. 0755 - 4286421,
Fax : 0755 - 4286421,
E-mail:- lnm_infra@rediffmail.com

CONSULTANT :-

Madhya Pradesh Road Development Corporation Limited
Corporate Office: 45A, Arera Hills,
Bhopal, Madhya Pradesh 462011
Phone: 0755 2765585

SCALE

MPRDC

DRG. NO. :



PROJECT TITLE :-

Consultancy Services for preparation of Detailed Project Report of newly declared National Highways in the States of Madhya Pradesh for up gradation to Two/Four lane with paved shoulder configuration under Package-IV JABALPUR-KUNDAM-SHAPURA-DINDORI ROAD NH-45 Ext.

ALIGNMENT PLAN

DRAWING NO. LNMPPL/MPRDC

FROM CH.- 80+700 TO 82+100 KM

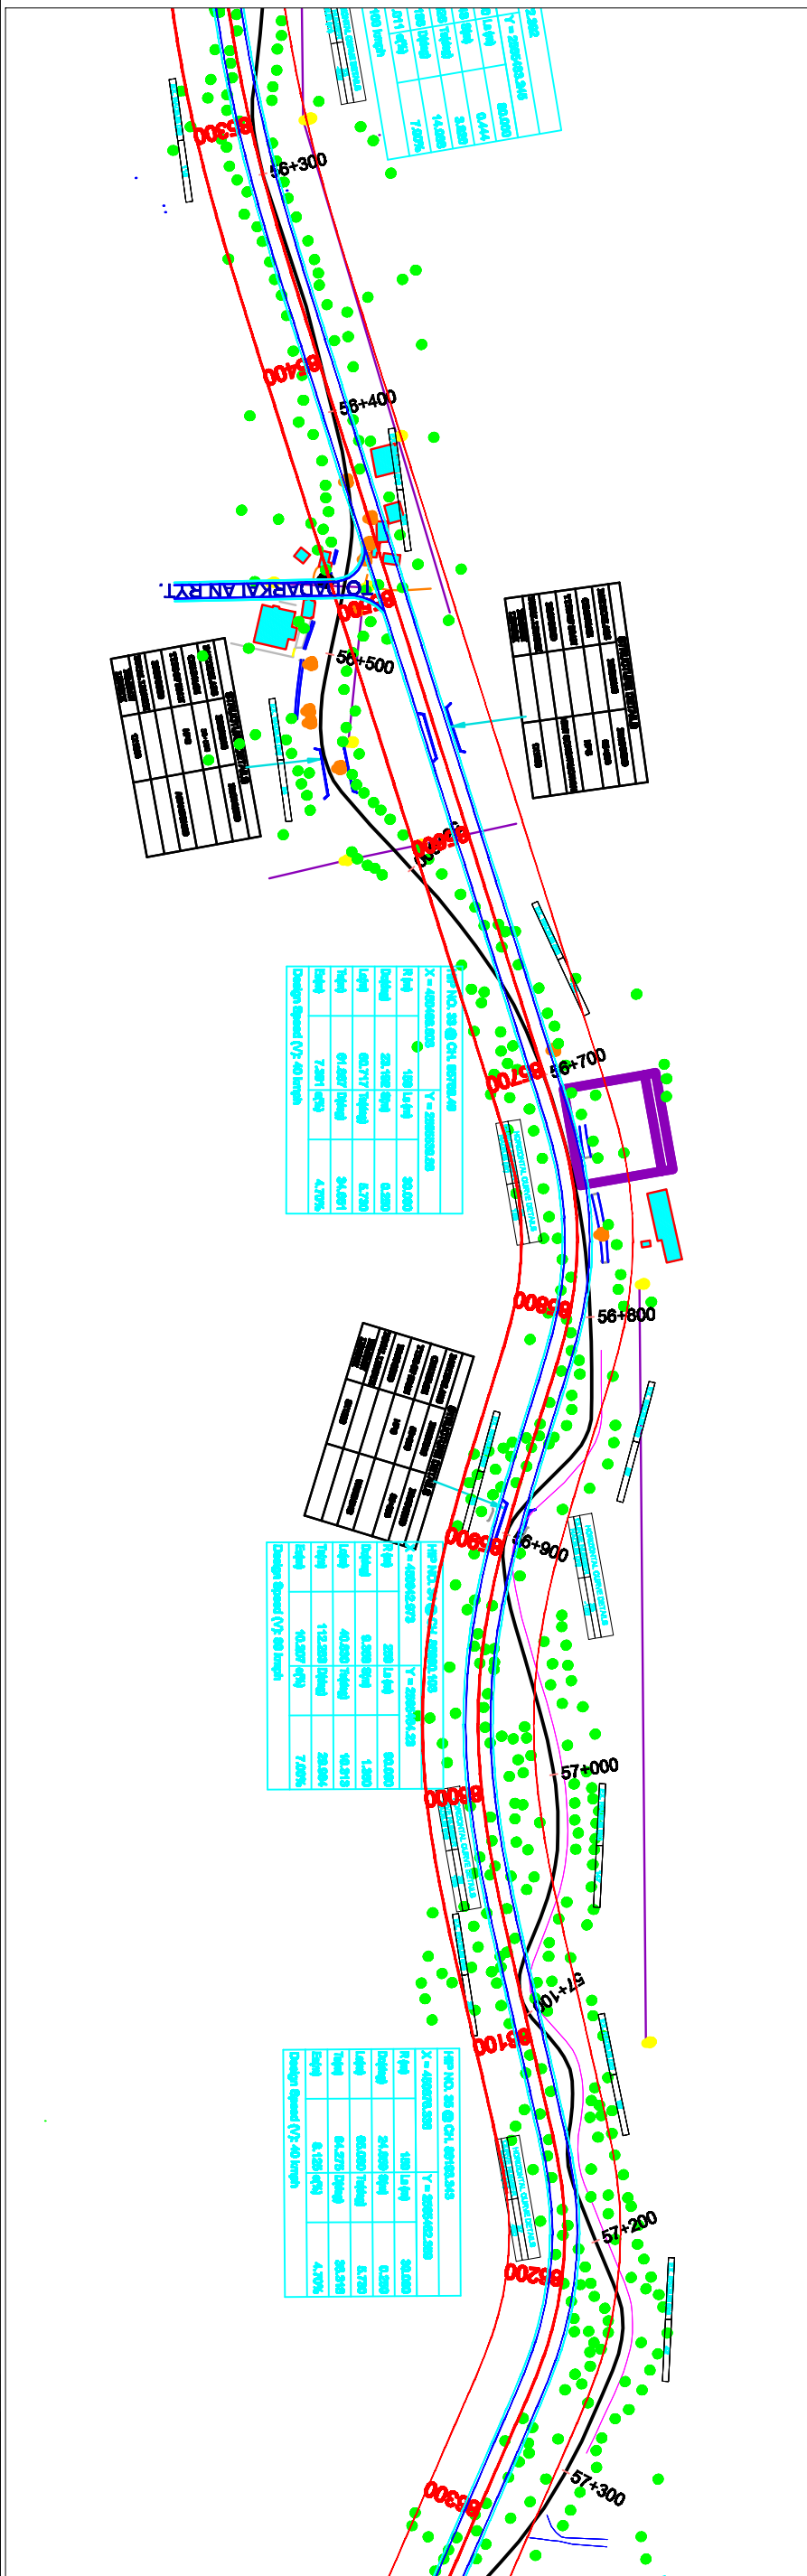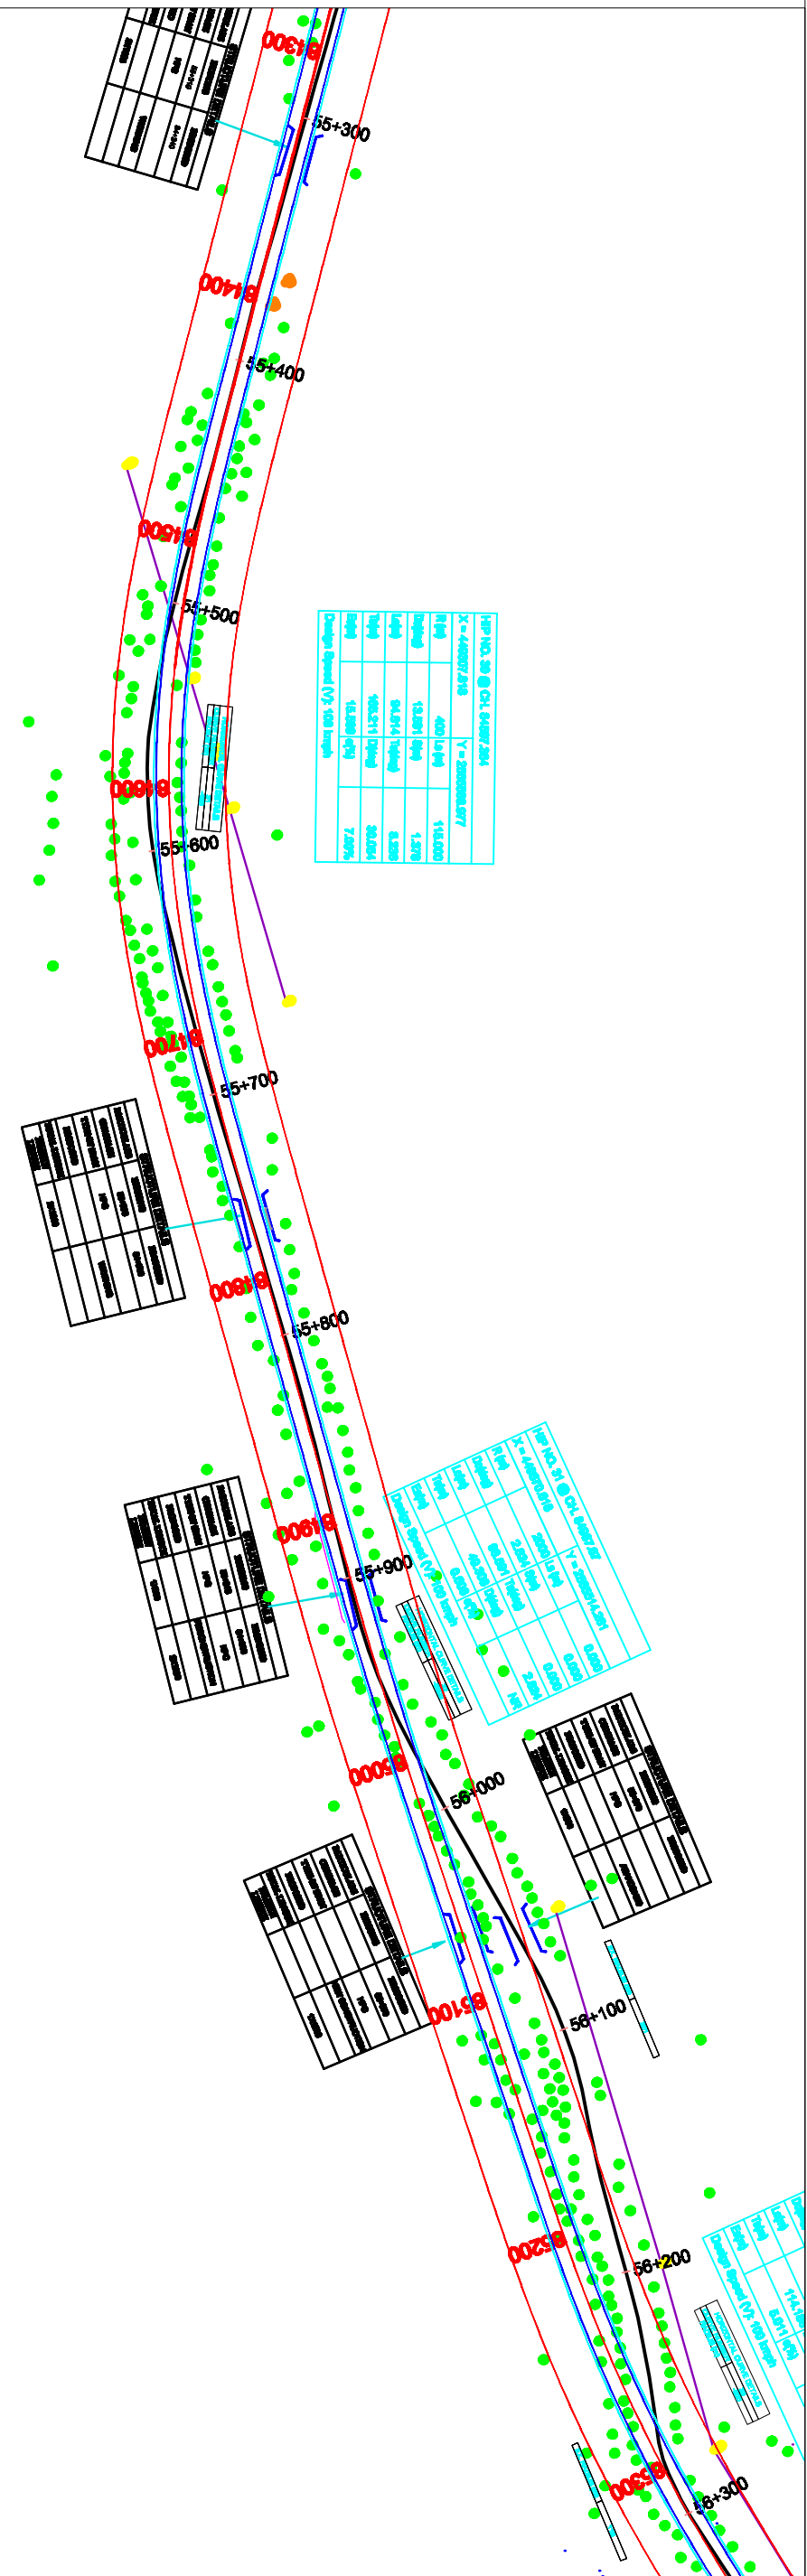

CONSULTANT :-

L.N. MALVIYA INFRA PROJECTS PVT. LTD.
Regional Office :- T-10 3rd Floor city center zone 1, M.P Nager
Bhopal 462011
Ph. 0755 - 4286421,
Fax : 0755 - 4286421,
E-mail:- lnm_infra@rediffmail.com

SCALE

HORIZONTAL
1:2

Madhya Pradesh Road Development Corporation Limited
Corporate Office: 45/A, Arera Hills,
Bhopal, Madhya Pradesh 462011
Phone: 0755 276 5585

PROJECT TITLE :-

Consultancy Services for preparation of Detailed Project Report of newly declared National Highways in the States of Madhya Pradesh for up gradation to Two/Four lane with paved shoulder configuration under Package-IV

ALIGNMENT PLAN

DRAWING NO. LNMPPL/MRPDC

FROM CH.- 84+000 TO 86+000 KM



DRG. NO. :

DESIGNED BY:

APPROVED BY:

NH-45 Ext.


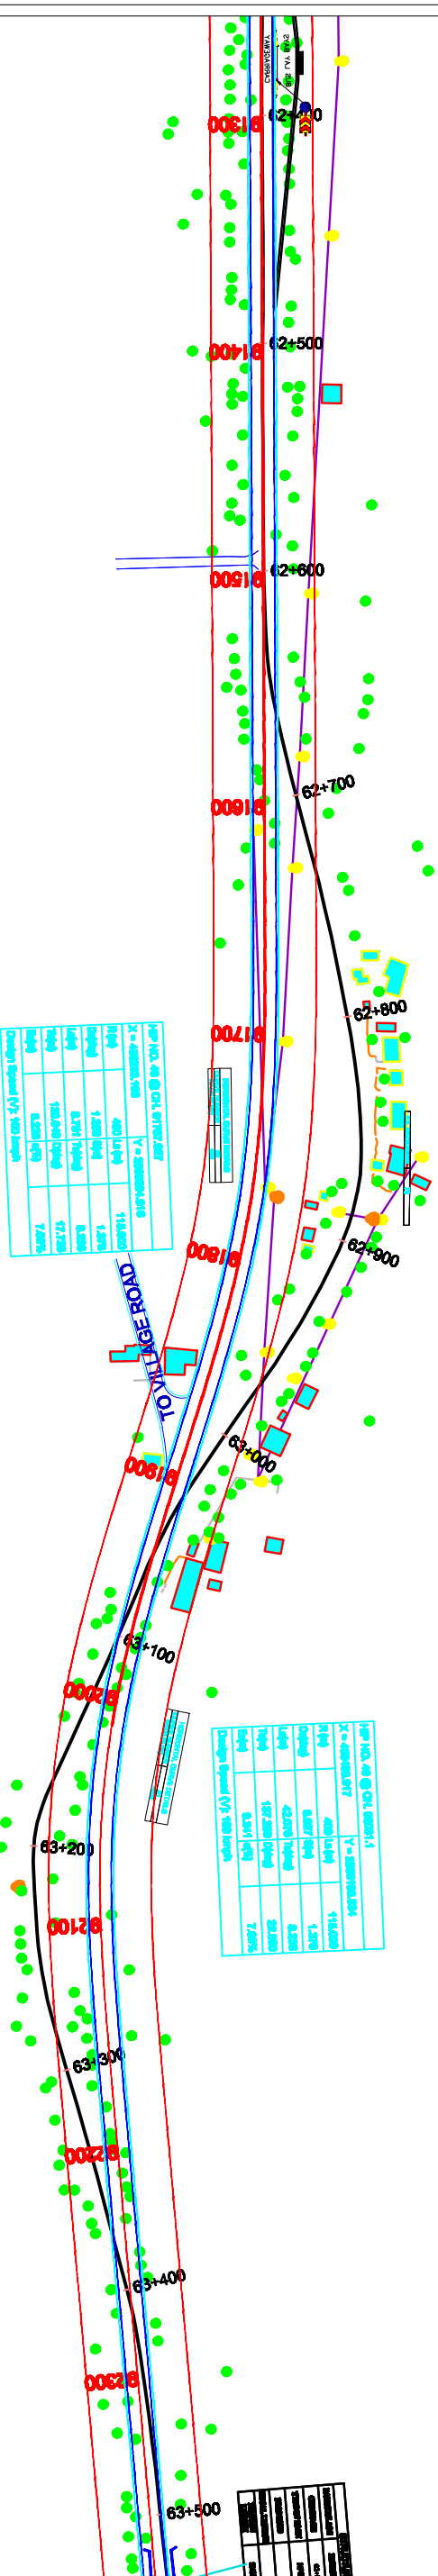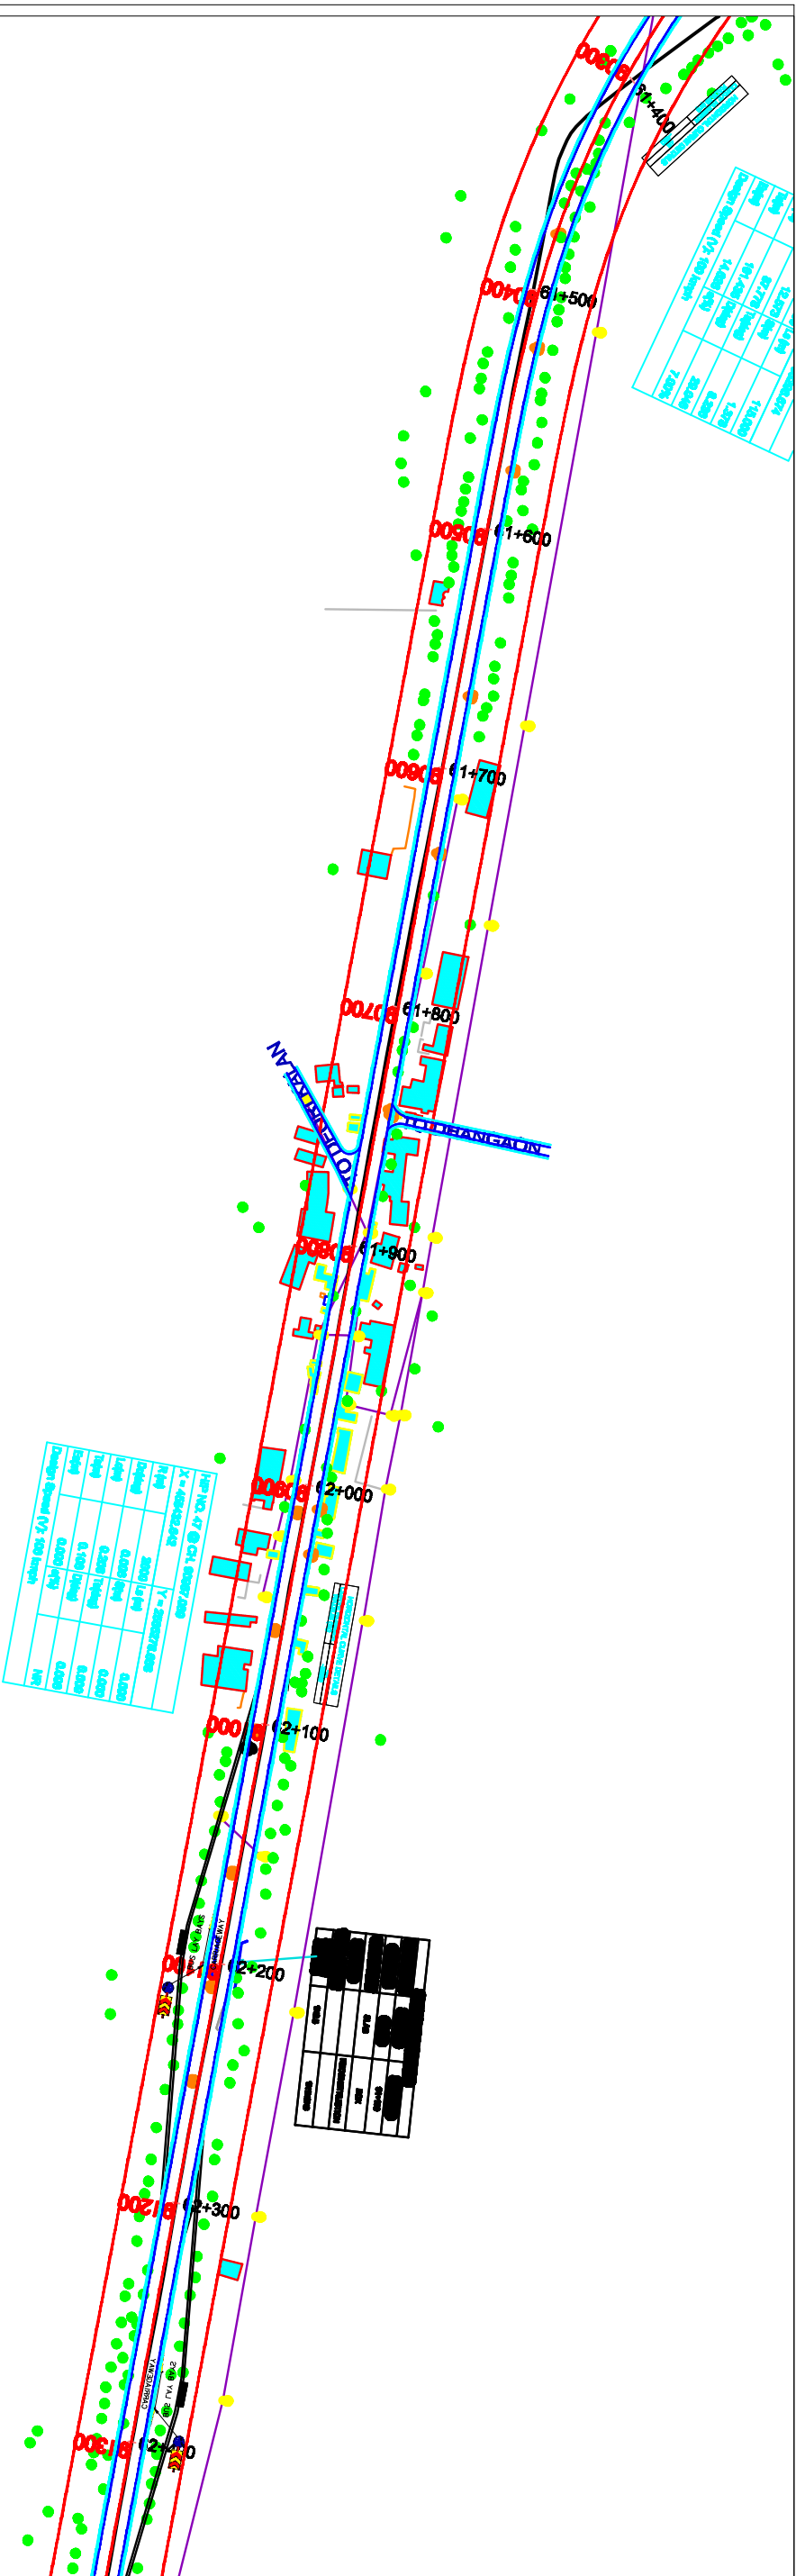

CONSULTANT :-

L.N. MALVIYA INFRA PROJECTS PVT. LTD.
Regional Office :- T-10 3rd Floor city center zone 1, M.P Nagar
Bhopal 462011
Ph. 0785 - 4286421,
Fax : 0785 - 4286421,
E-mail:- lnm_projects@rediffmail.com

SCALE

HORIZONTAL
1:2

DRG. NO. :-

DESIGNED BY.

APPROVED BY.

PROJECT TITLE :-

Madhya Pradesh Road Development Corporation Limited
Corporate Office: 45/A, Arera Hills,
Bhopal, Madhya Pradesh 462011
Phone: 0785 276 5585

Consultancy Services for preparation of Detailed Project Report of
newly declared National Highways in the States of Madhya
Pradesh for up gradation to Two/Four lane with paved shoulder
configuration under Packed-IV
JABALPUR-KUNDAM-SHAPURA-DINDORI ROAD
NH-45 Ect.

ALIGNMENT PLAN


DRAWING NO. LNMIP/LMRDC

FROM CH.- 90+000 TO 92+000 KM

[illegible]





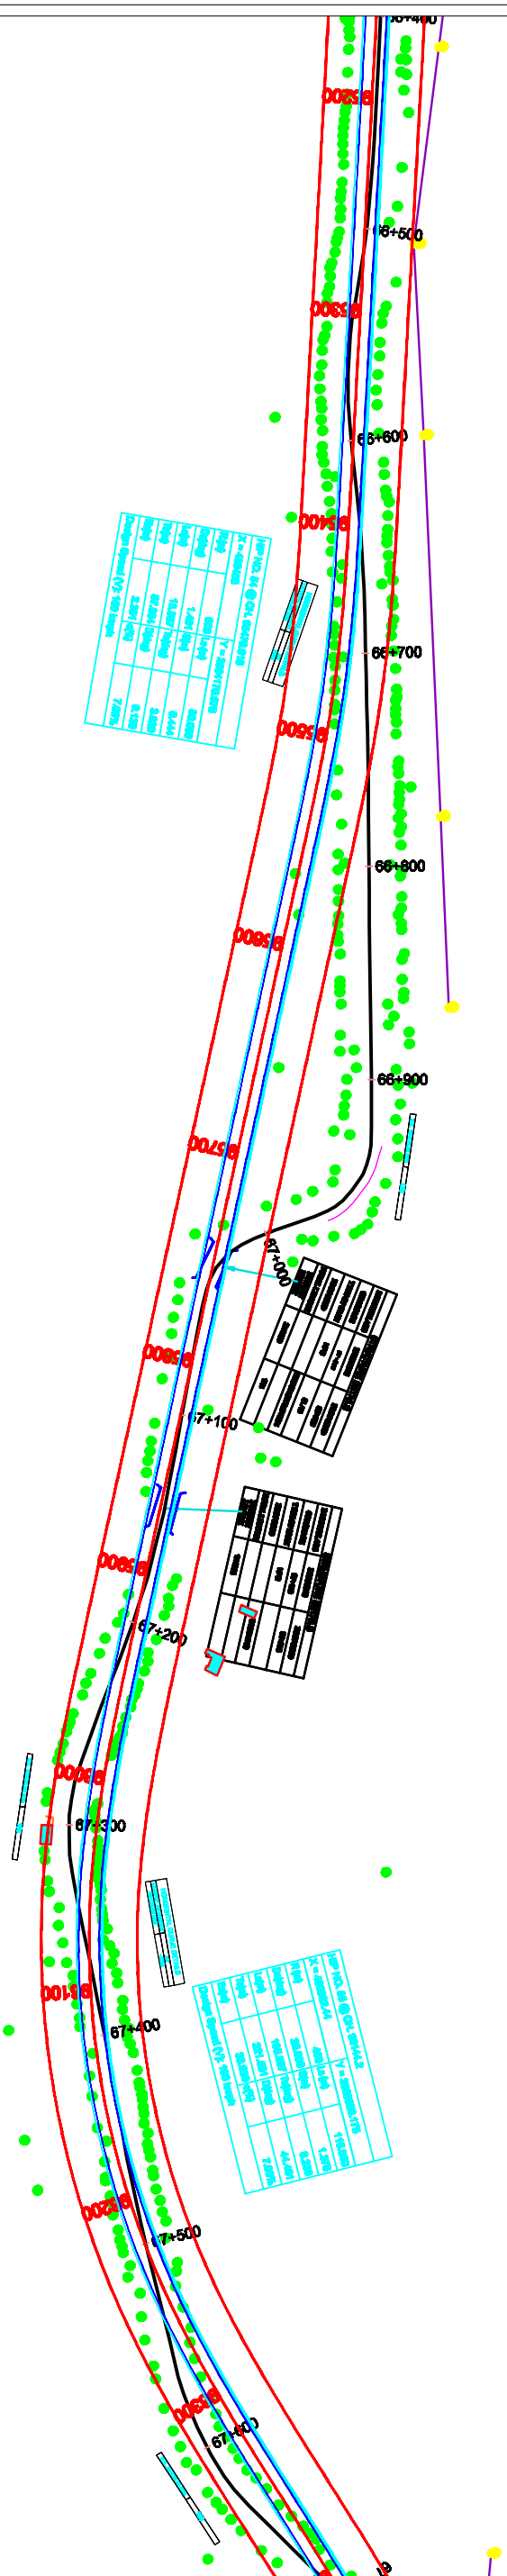[illegible][illegible][illegible]

ALIGNMENT PLAN

DRAWING NO. LNMIPPL/MPRDC

FROM CH.- 94+000 TO 96+000 KM

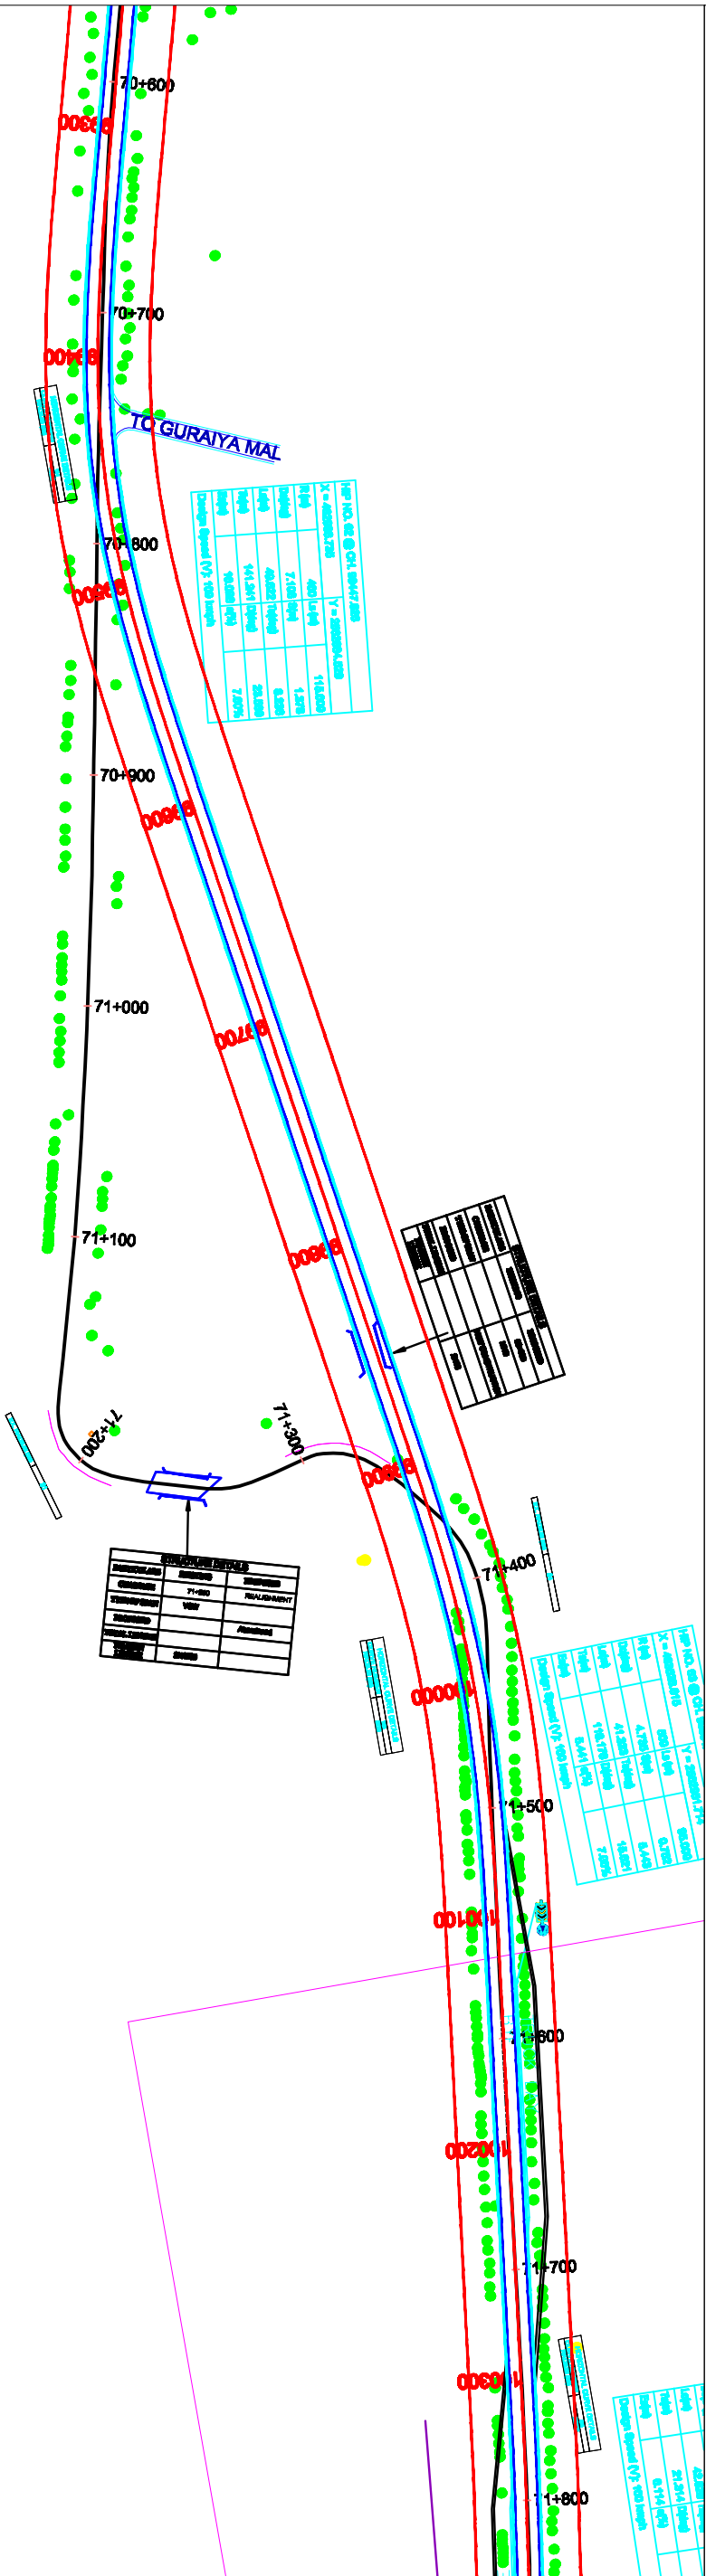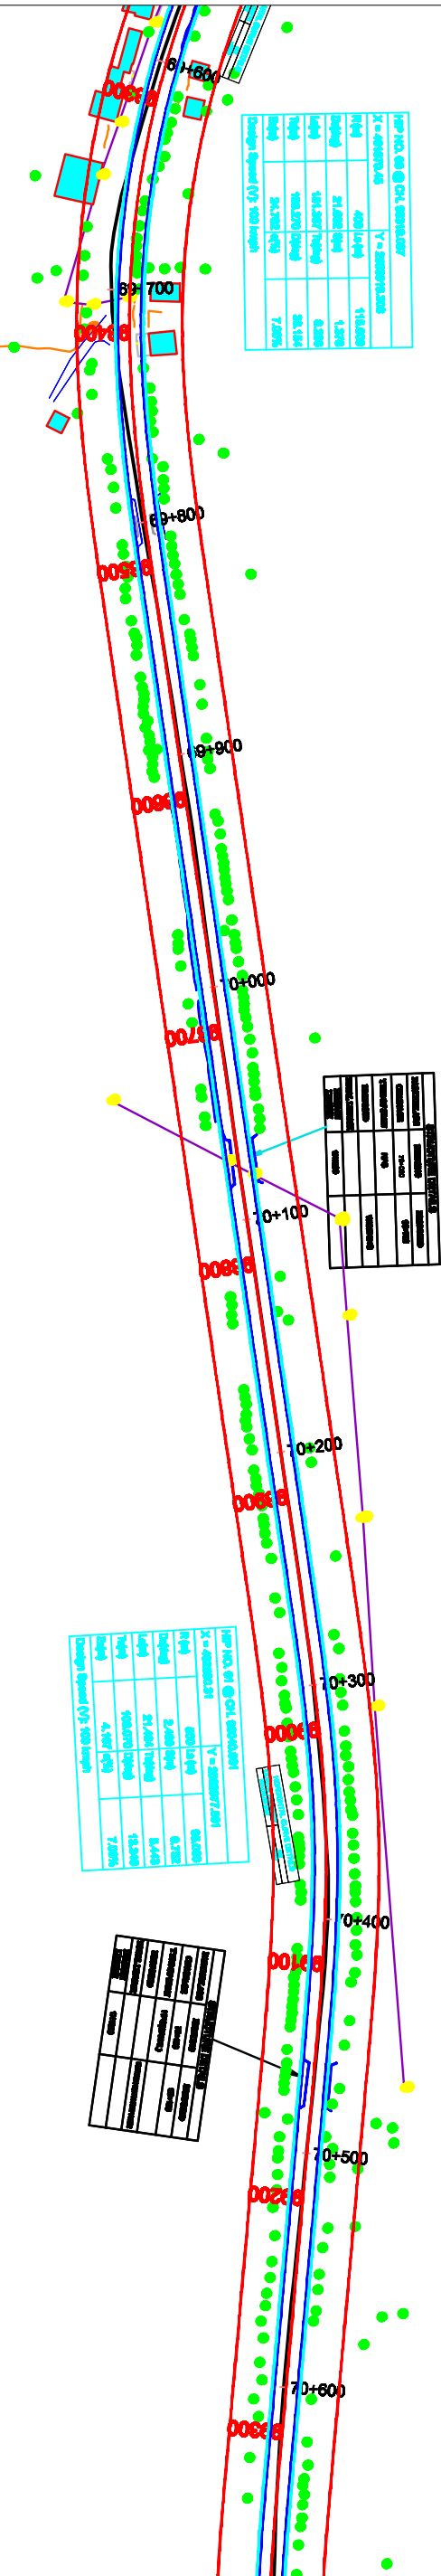



CONSULTANT :-

L.N. MALVIYA INFRA PROJECTS PVT. LTD.

Regional Office :- T-10 3rd Floor city center zone 1, M.P Nager

Bhopal 462011

Ph. 0755 - 4286421,

Fax : 0755 - 4286421,

E-mail:- lnm_infra@rediffmail.com

SCALE

HORIZONTAL

1:2

DRG. NO. :

MPRDC

DESIGNED BY:

APPROVED BY:

PROJECT TITLE :-

Madhya Pradesh Road Development Corporation Limited

Corporate Office: 45/A, Arera Hills,

Bhopal, Madhya Pradesh 462011

Phone: 0755 276 5585

ALIGNMENT PLAN

DRAWING NO. LNMIPPL/MPRDC

FROM CH.- 98+000 TO 100+000 KM

