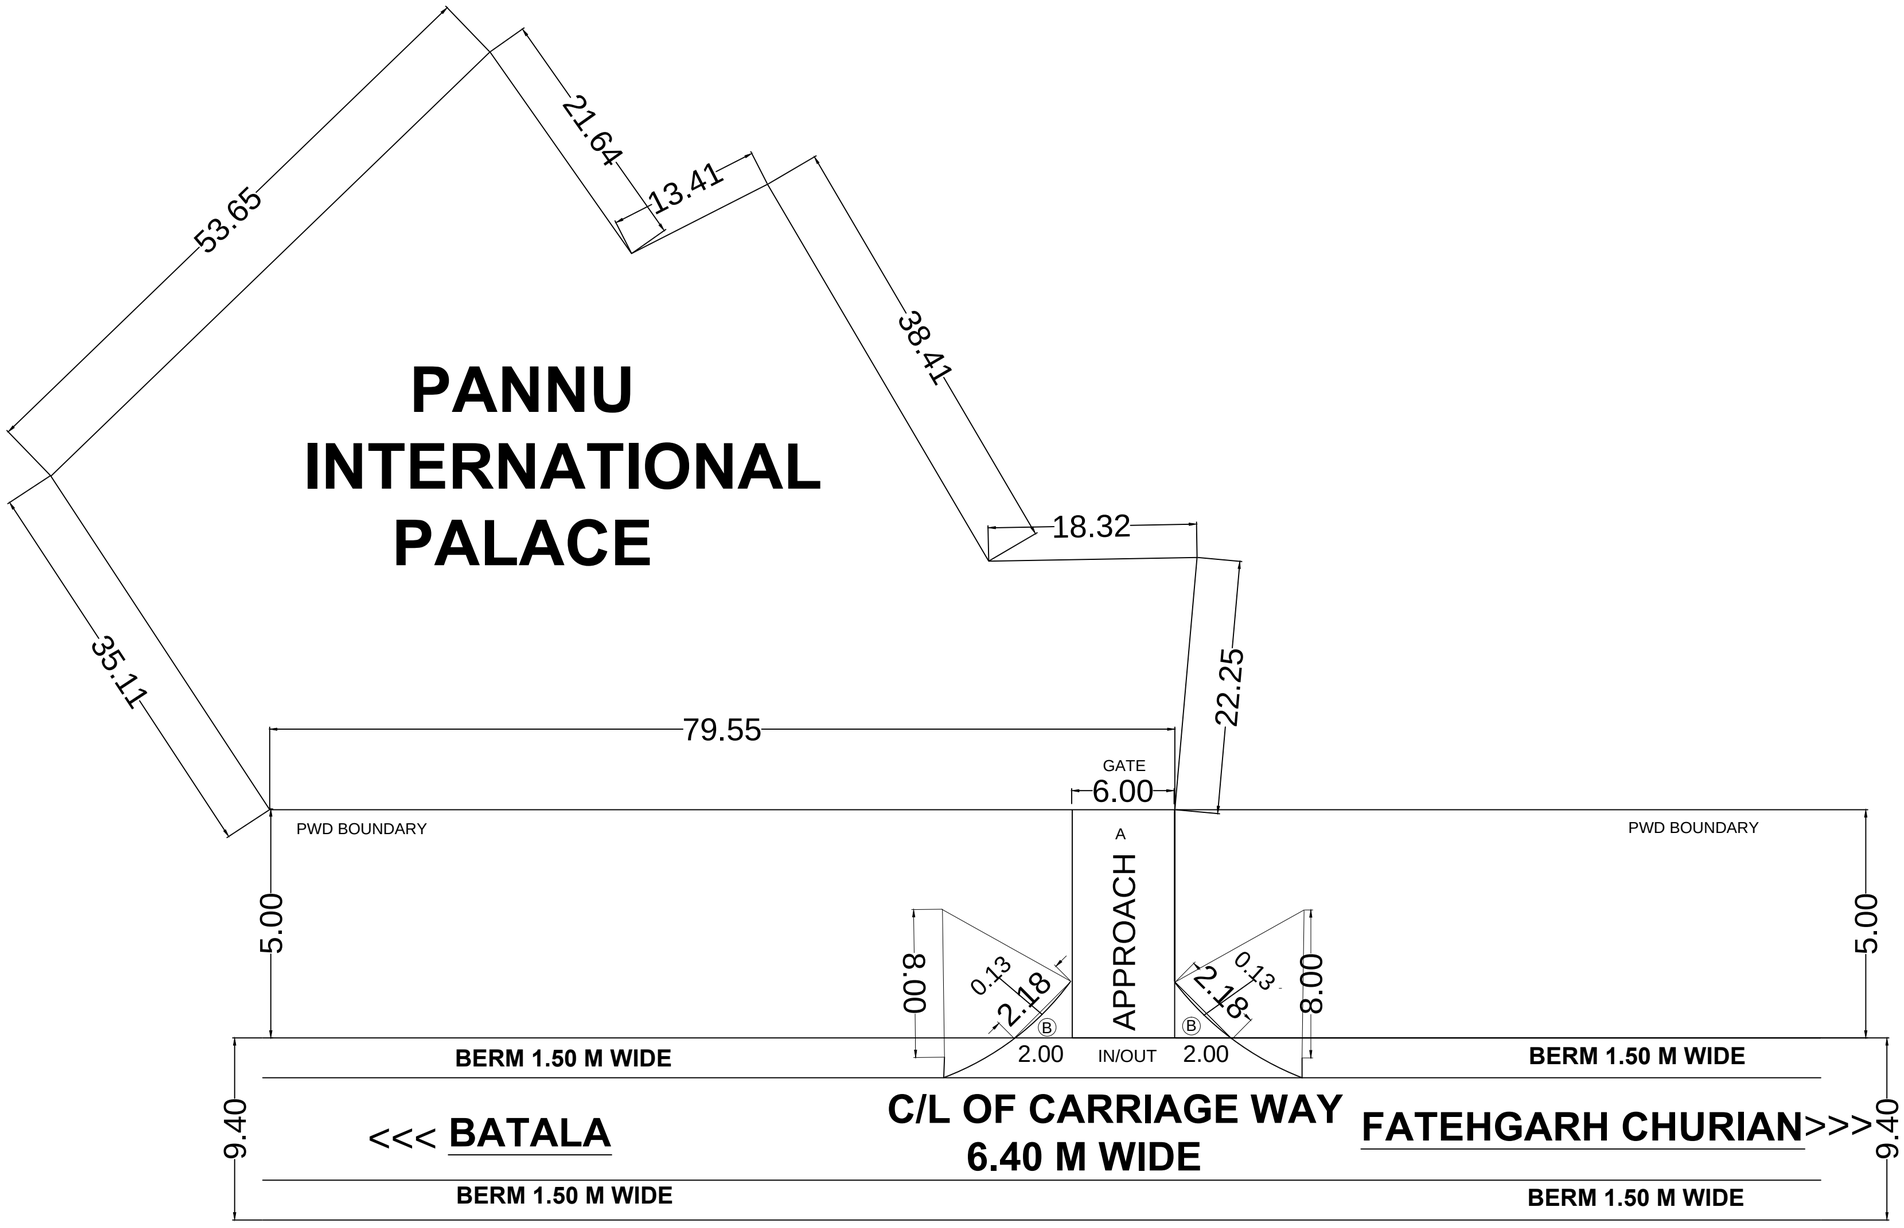

LAYOUT PLAN

PANNU INTERNATIONAL PALACE

VILLAGE KALA AFGANA , BATALA - FATEHGARH CHURIAN ROAD, TEHSIL BATALA , DISTRICT GURDASPUR

BELONGING TO : LAYOUT PLAN OF FOREST AREA CALCULATION

GATE

AREA OF A = 6.00 X5.00 = 30.00 SQ.M

AREA OF B = $2(\frac{1}{2}$ X 2.00X2.00 - $\frac{2}{3}$ X 2.18X0.13)

= 3.51 SQ.M

TOTAL (A+B) = 30.00 + 3.51 = 33.51 SQ.M

in HA = 0.0033 HA

NOTE* ALL DIMENSION IN METERS

SCALE	DRAWN BY.
SIGN OF OWNER	AUTH. SIGNATORY