Plate-4

Map Showing DGPS Surveyed Co-ordinates and Boundary of Forest Area Proposed to be Diverted for JSPL Slurry in Village-Jajanga S1, Tahasil-Badbil, District-Keonjhar, Keonjhar Forest Division, Odisha

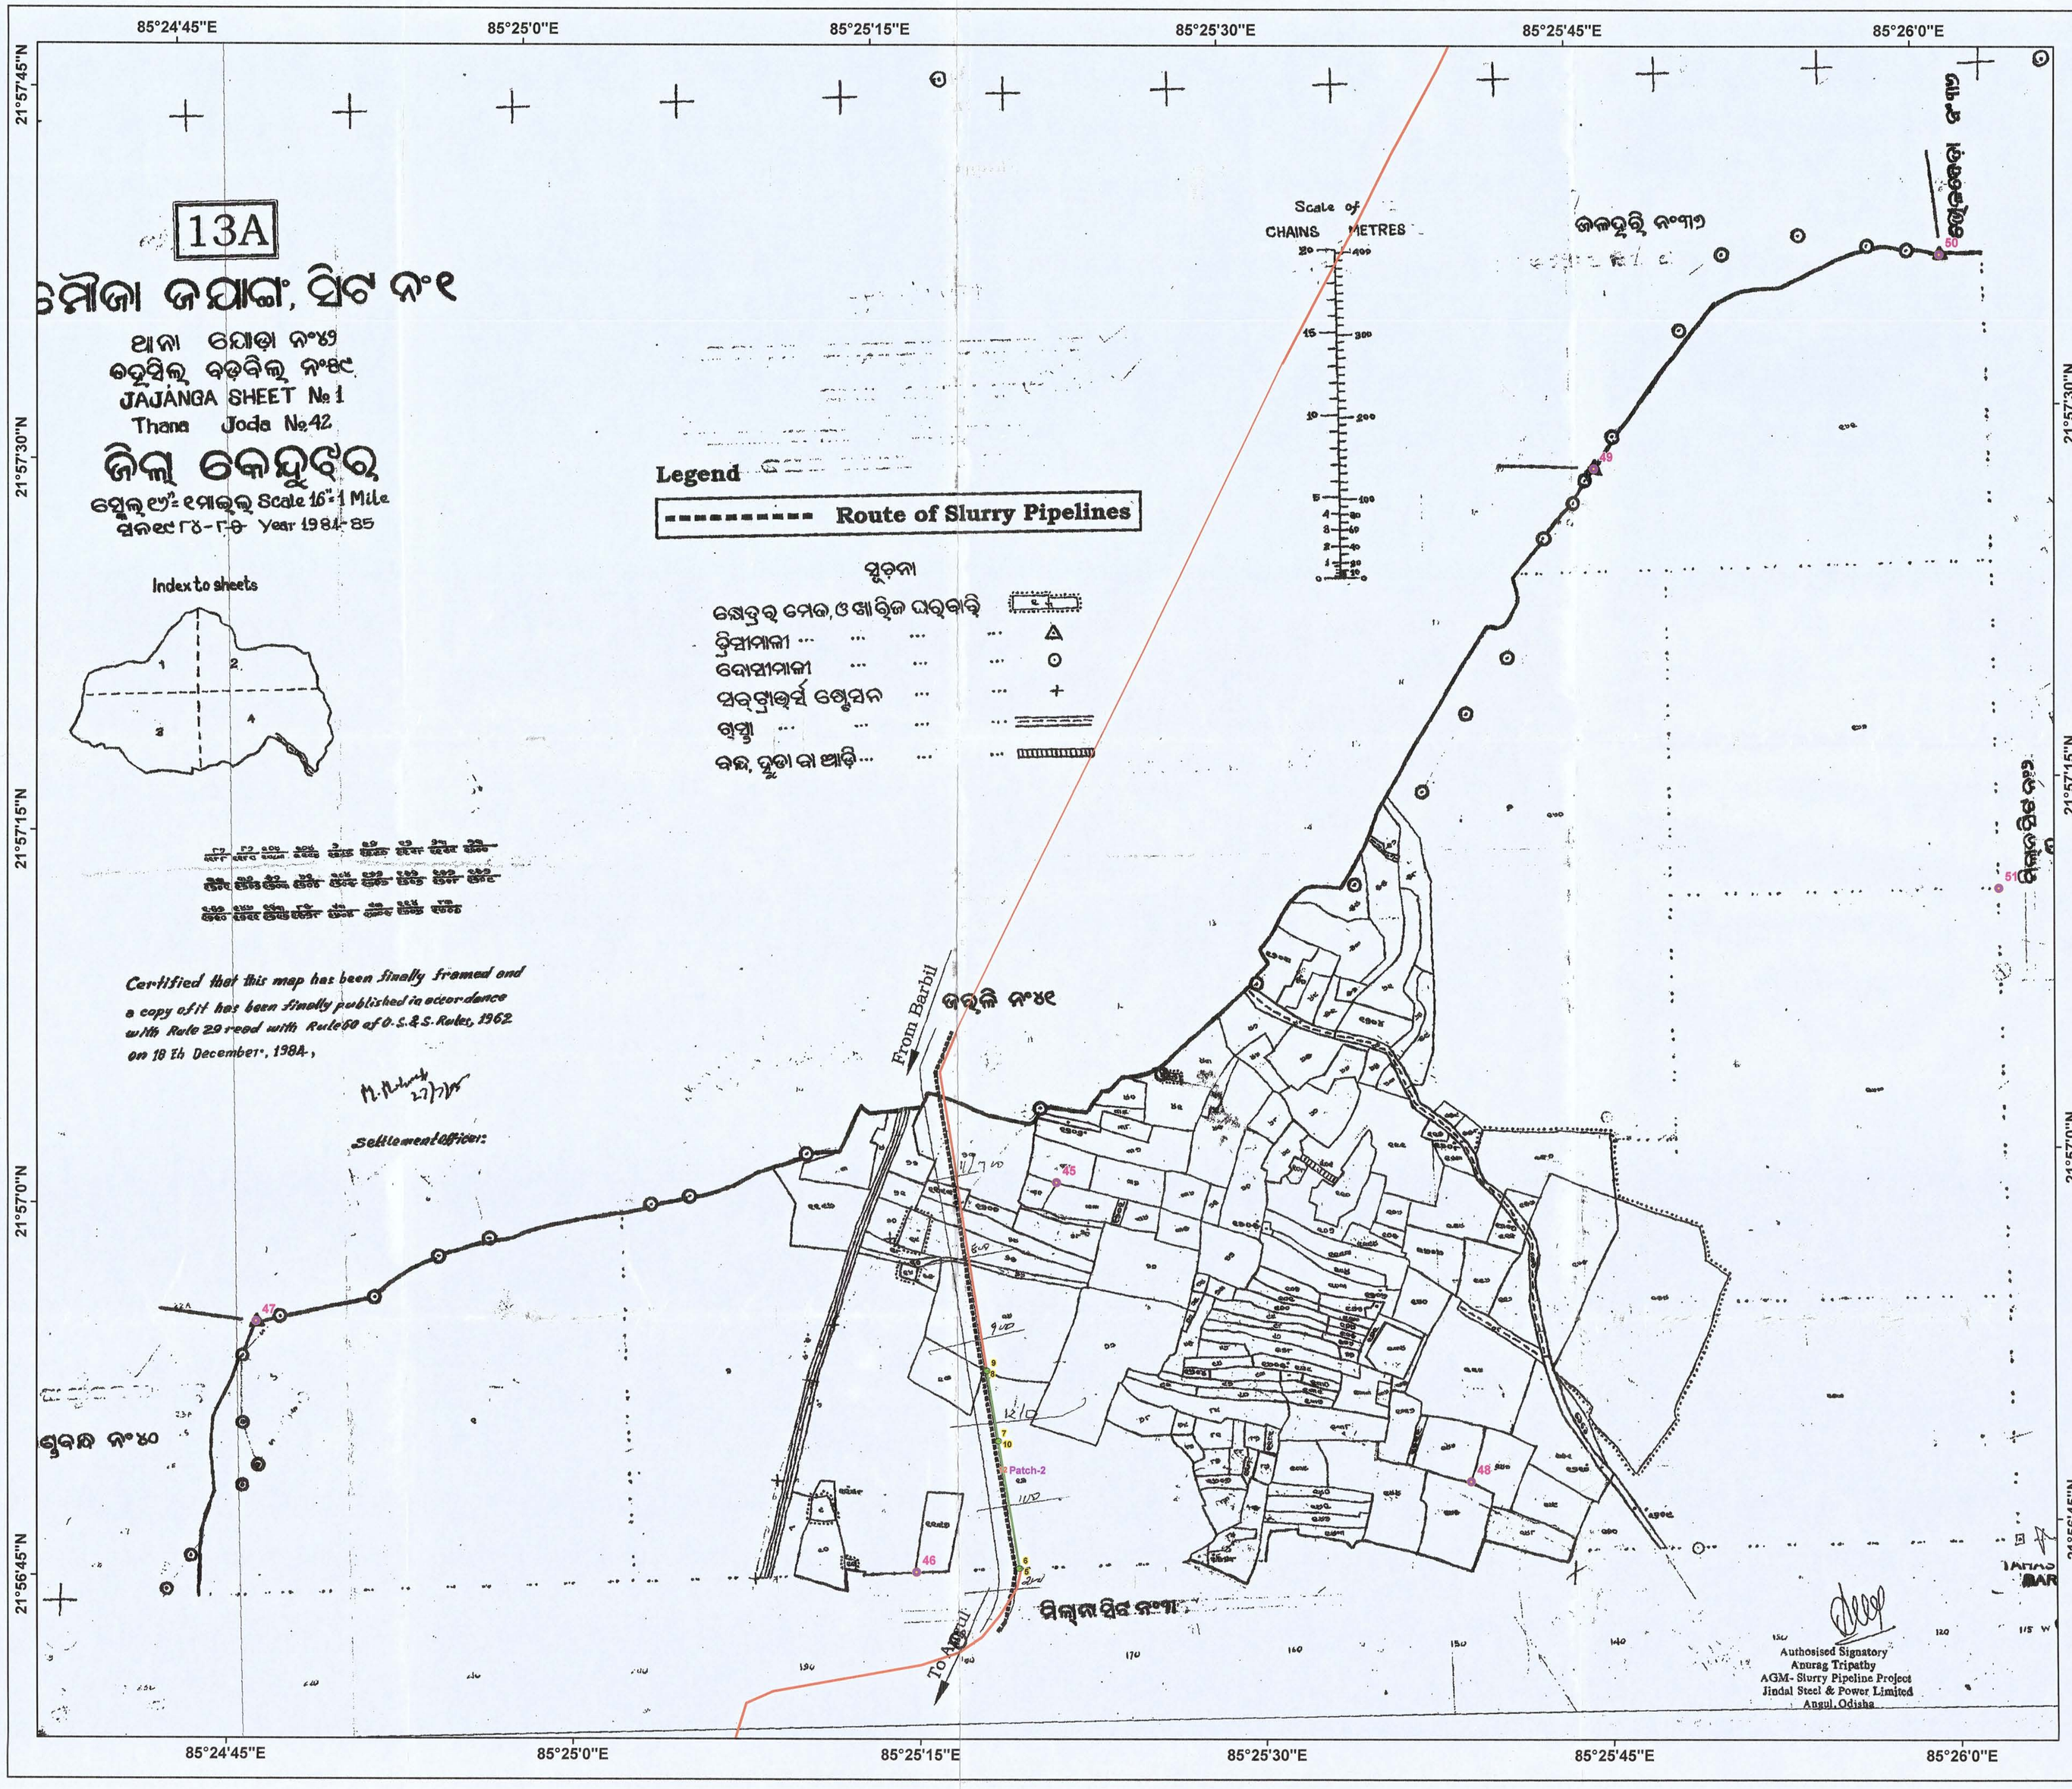

Certified that this map has been finally framed and a copy of it has been finally published in accordance with Rule 29 read with Rule 60 of O.S.&S. Rules, 1962 on 18 th December, 1984.,

Settlement officer:

Scale:- 1:3,960

LEGEND

- Observation Point
- Forest Pillar
- 12 Forest Plot
- P-1 Patch Boundary
- Slurry Pipeline

CO-ORDINATES OF SCP/DGPS OBSERVATION POINT

Point ID	UTM CO-ORDINATES		GEOGRAPHIC CO-ORDINATES	
	Easting	Northing	Longitude	Latitude
45	337098.857	2428121.568	E85°25'21.06231"	N21°56'59.69110"
46	336904.586	2427645.742	E85°25'14.46263"	N21°56'44.15588"
47	336098.861	2427986.912	E85°24'46.25996"	N21°56'54.97744"
48	337597.556	2427731.431	E85°25'38.58208"	N21°56'47.17348"
49	337801.703	2428981.337	E85°25'45.25018"	N21°57'27.87893"
50	338241.031	2429230.163	E85°26'00.47347"	N21°57'36.11512"
51	338283.049	2428441.633	E85°26'02.21892"	N21°57'10.49208"

CO-ORDINATES OF FOREST PILLAR

Pillar ID	UTM CO-ORDINATES		GEOGRAPHIC CO-ORDINATES	
	Easting	Northing	Longitude	Latitude
Patch-2				
5	337034.183	2427645.315	85°25'18.979248"	21°56'44.18538"
6	337032.974	2427645.314	85°25'18.937092"	21°56'44.184912"
7	337013.340	2427803.739	85°25'18.195996"	21°56'49.329132"
8	337002.786	2427891.889	85°25'17.79654"	21°56'52.191528"
9	337004.072	2427891.246	85°25'17.841576"	21°56'52.171044"
10	337014.531	2427803.884	85°25'18.237468"	21°56'49.334244"

Area Statement

Sl No	Village Name	Patch No	Plot No	Proposed Forest Area for Diversion		DGPS Surveyed Area		Kisam
				in Acre	in Hectare	in Acre	in Hectare	
1	Jajanga S1	P-2	12	0.071	0.029	0.074	0.030	Jungle
Total Area				0.071	0.029	0.074	0.030	

ORISSA SPACE APPLICATION CENTRE
Map No FDC-24/14
Date 23/12/2014
Auth. Signatory
BHUBANESWAR

TAHASILDAR
BARBIL

Forest Range Officer
Champua Range

Spatial Planning & Analysis Research Centre Pvt. Ltd.
E/11, INFOCITY, Chandaka Industrial Estate
Chandrasekharpur, Bhubaneswar-751024 (INDIA)
Ph.: 0674-6629 301, 302, 303, Fax: 0674-6629 304

DGPS Survey Conducted and Map Prepared by :-
Spatial Planning And Analysis Research Centre Pvt, Ltd.,
E/11,Infocity, Chandaka Industrial Estate,
Bhubaneswar - 751024.

CH