PLATE -5

PROPOSED LANDUSE PLAN

Scale - 1 : 3960

PLAN SHOWING THE 2ND RENEWAL OF MINING LEASE AREA OF M/S S.A.I.L. BOLANI ORES MINES OVER 3264.00 ACRES OR 1321.45 HECTARES FOR IRON ORE IN VILLAGE BOLANI, BALAGODA. AND KARO RF UNDER CHAMPUA SUB DIVISION OF KEONJHAR DISTRICT

SCALE IS INCH=1MILE

LANDUSE PLAN

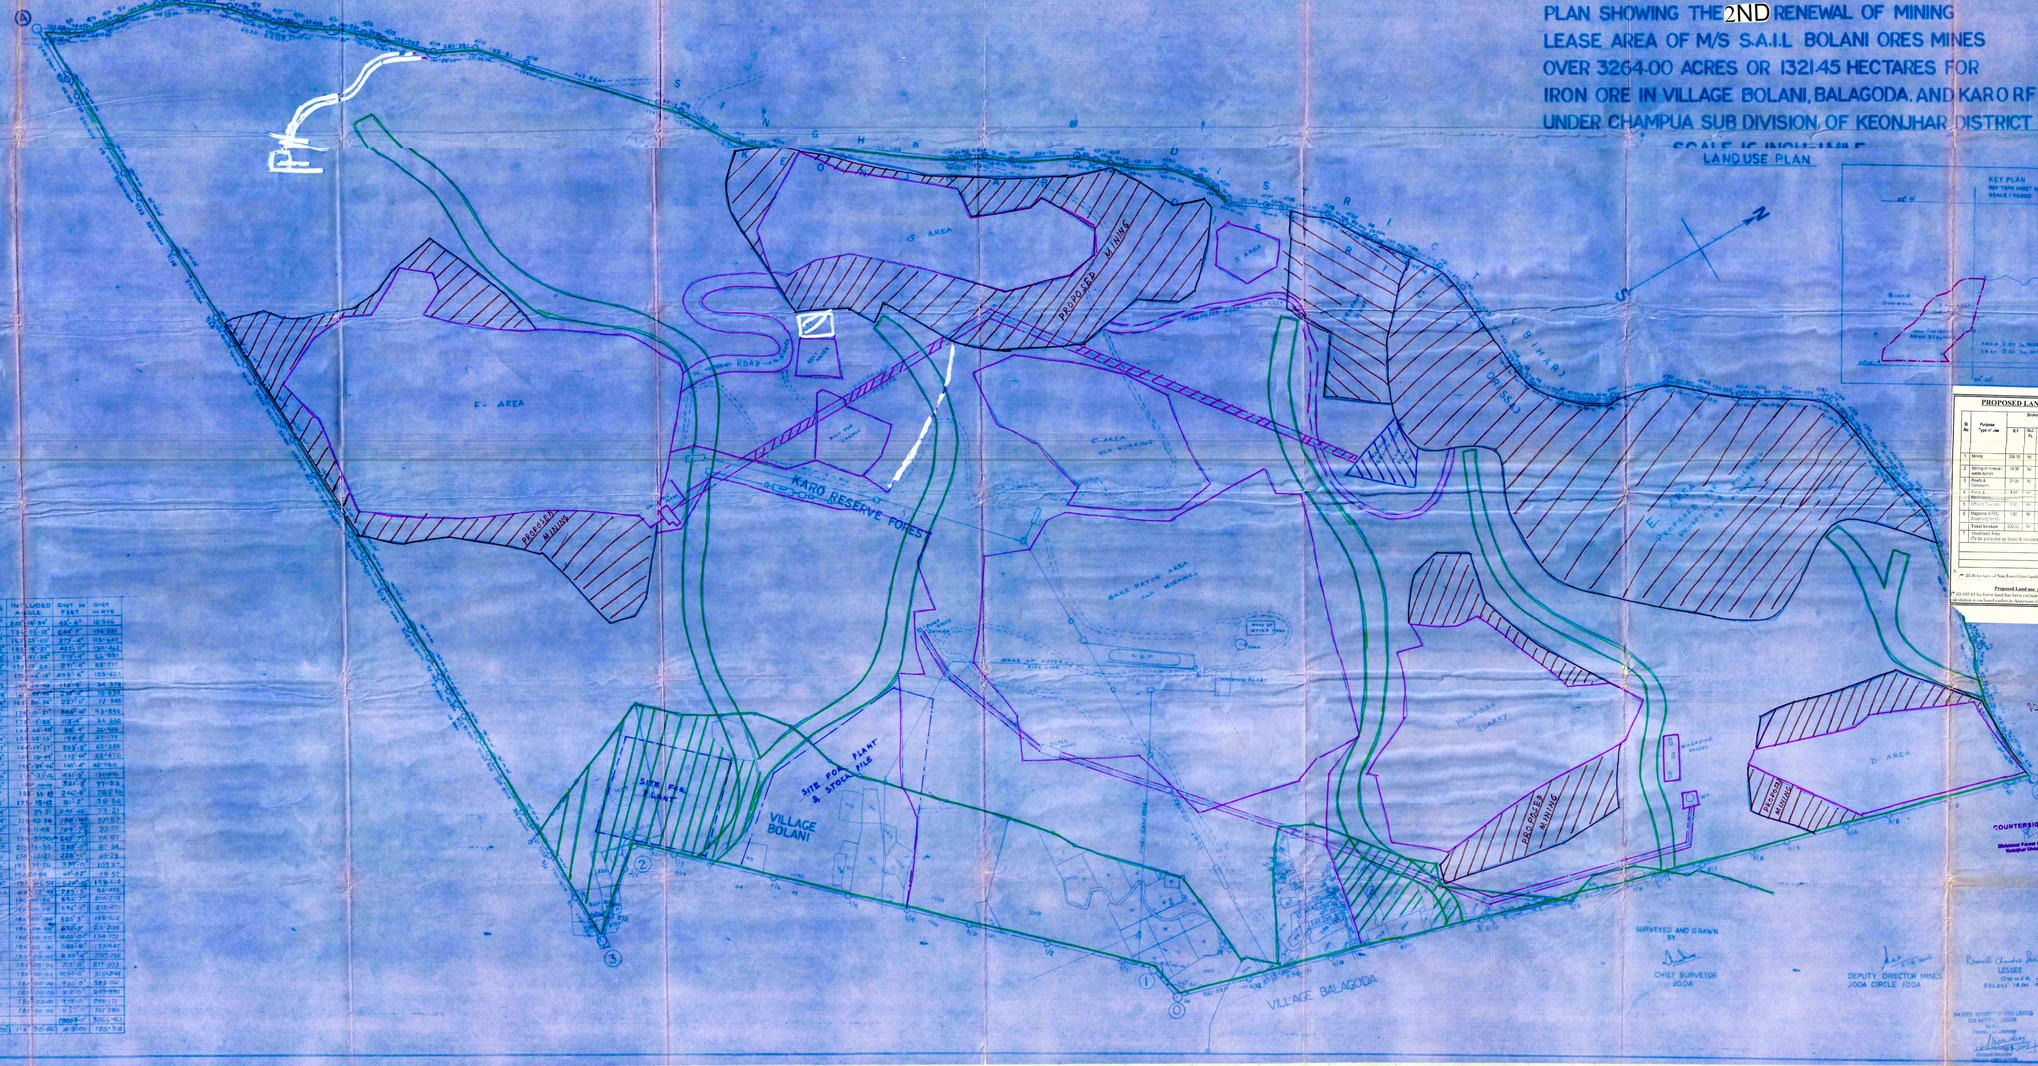

FIELD NOTE

REFERENCE

STARTING POINT "O" IS LOCATED AT A DISTANCE OF 3478.0 FT (1059.9 M) AND DUE WEST OF "RAILWAY TRIG" STATION

LINE	BEARING	INCLUDED ANGLE	DIST IN FEET	DIST IN METRE
O to 1	230° 00' 00"		413.0'	125.910
1 to 2	256° 00' 00"	206° 00' 00"	355.0'	108.204
		180° 00' 00"	598.0'	182.270
		180° 00' 00"	502.0'	153.010
		194° 00' 00"	718.0'	218.894
		184° 00' 00"	462.0'	140.818
		186° 00' 00"	857.0'	261.255
		180° 00' 00"	1107.0'	337.416
		180° 00' 00"	484.0'	147.574
		TOTAL	5654.0'	1723.731
2 to 3	143° 00' 00"	254° 00' 00"	895.0'	272.892
		186° 00' 00"	561.0'	171.069
		180° 00' 00"	300.0'	91.440
		TOTAL	1756.0'	535.401
3 to 4	270° 00' 00"	90° 00' 00"	570.0'	173.736
		180° 00' 00"	550.0'	167.640
		180° 00' 00"	612.0'	186.576
		180° 00' 00"	1921.0'	585.648
		184° 00' 00"	250.0'	76.200
		186° 00' 00"	300.0'	91.440
		186° 00' 00"	145.0'	44.196
		186° 00' 00"	141.0'	42.968
		186° 00' 00"	193.0'	58.826
		180° 00' 00"	234.0'	70.718
		180° 00' 00"	333.0'	113.277
		180° 00' 00"	583.0'	177.642
		180° 00' 00"	408.0'	124.353
		180° 00' 00"	377.0'	115.000
		180° 00' 00"	301.0'	91.744
		180° 00' 00"	459.0'	139.904
		180° 00' 00"	454.0'	138.384
		180° 00' 00"	181.0'	55.164
		180° 00' 00"	317.0'	96.612
		180° 00' 00"	245.0'	73.304
		180° 00' 00"	234.0'	72.104
		180° 00' 00"	889.0'	270.895
		180° 00' 00"	745.0'	227.076
		180° 00' 00"	1386.0'	422.328
		180° 00' 00"	1214.0'	369.912
		180° 00' 00"	373.0'	113.692
		180° 00' 00"	1286.0'	392.028
		180° 00' 00"	2114.0'	644.292
		180° 00' 00"	1693.0'	515.964
		TOTAL	19391.0'	5911.005
4 to 5	34° 00' 00"	243° 00' 00"	845.0'	257.556
5 to 6	277° 00' 00"	146° 00' 00"	244.0'	74.352
6 to 7	15° 00' 00"	198° 00' 00"	195.0'	59.436
7 to 8	352° 00' 00"	197° 00' 00"	190.0'	57.912
8 to 9	352° 00' 00"	180° 00' 00"	1192.0'	363.356
9 to 10	42° 00' 00"	170° 00' 00"	1460.0'	445.008
10 to 11	42° 00' 00"	180° 00' 00"	1491.0'	454.488

