KHASRA MAP SHOWING GEO-REFERENCED JAISAMAND WILDLIFE SANCTUARY BOUNDARY & PROPOSED XPLE CABLE & PIPELINE WITH 33 KV GSS & BRIDGE ALIGNMENT IN FOREST AND NON-FOREST AREA

Full Title of the Project : "Augmentation of Production From Jaisamand Lake for UWSS Udaipur Laying of 33kV XLPE 300 Sq. mm Cable (Existing 33kV GSS to Proposed 33kV GSS) & Laying for Under Ground /Open 900mm Dia Pipe Line from Jaisamand Lake to Udaipur City (Rajasthan)"

Proposal No. FP/RJ/WATER/151001/2022 **Applied Area :** 2.4938 Ha. (Udaipur Wildlife Division-0.5342 Ha.& Udaipur South Territorial Division-1.9596 Ha.)

SEGMENT - 8

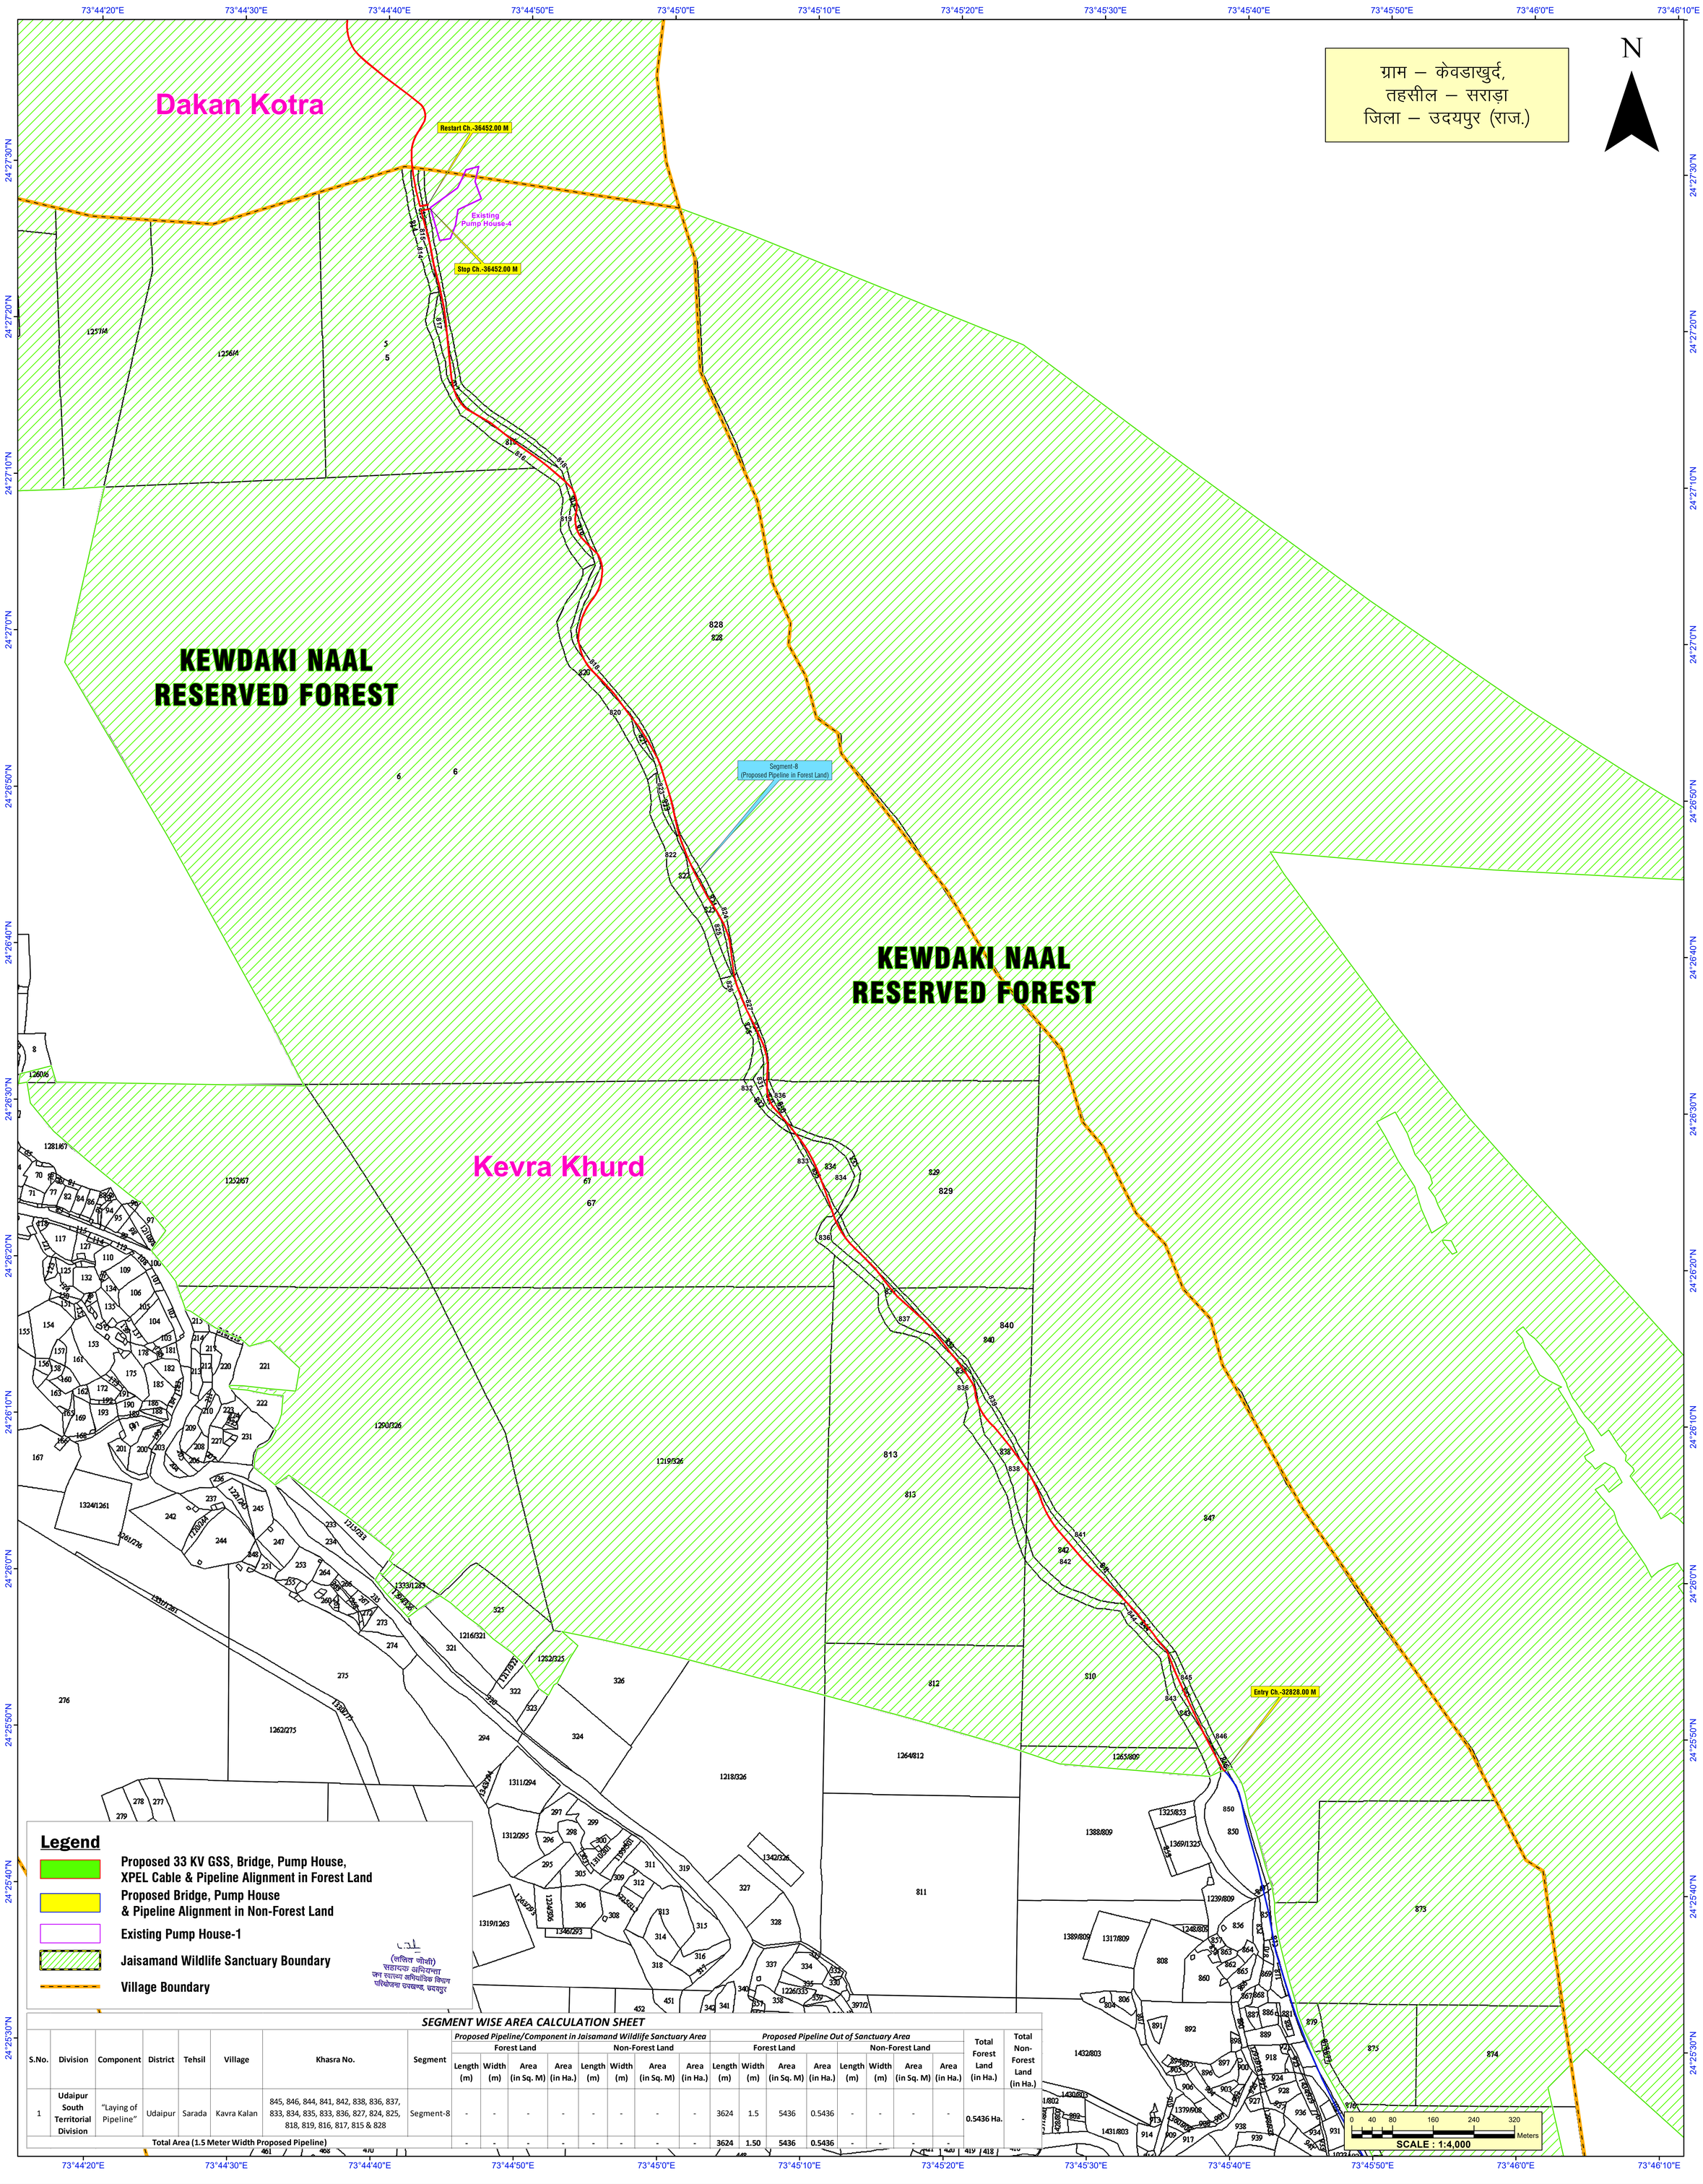

SEGMENT WISE AREA CALCULATION SHEET

S.No.	Division	Component	District	Tehsil	Village	Khasra No.	Segment	Proposed Pipeline/Component in Jaisamand Wildlife Sanctuary Area								Proposed Pipeline Out of Sanctuary Area								Total Forest Land (in Ha.)	Total Non-Forest Land (in Ha.)
								Forest Land				Non-Forest Land				Forest Land				Non-Forest Land					
								Length (m)	Width (m)	Area (in Sq. M)	Area (in Ha.)	Length (m)	Width (m)	Area (in Sq. M)	Area (in Ha.)	Length (m)	Width (m)	Area (in Sq. M)	Area (in Ha.)	Length (m)	Width (m)	Area (in Sq. M)	Area (in Ha.)		
1	Udaipur South Territorial Division	"Laying of Pipeline"	Udaipur	Sarada	Kavra Kalan	845, 846, 844, 841, 842, 838, 836, 837, 833, 834, 835, 833, 836, 827, 824, 825, 818, 819, 816, 817, 815 & 828	Segment-8	-	-	-	-	-	-	-	-	3624	1.5	5436	0.5436	-	-	-	-	0.5436 Ha.	-
Total Area (1.5 Meter Width Proposed Pipeline)								-	-	-	-	-	-	-	-	3624	1.50	5436	0.5436	-	-	-	-		