GOVERNMENT OF GOA

DIRECTORATE OF SETTLEMENT & LAND RECORDS

PANAJI - GOA

VILLAGE MAP OF VERLEM

DISTRICT : SOUTH GOA

TALUKA : SANGUEM

VILLAGE : VERLEM

Inspector of Surveys & Land Records Quepem - Goa.

INSPECTOR OF SURVEY & LAND RECORDS GOVT. OF GOA QUEPEM-GOA

N

Scale 1:16000

LEGEND

BOUNDARIES:-

STATE BOUNDARY
TALUKA BOUNDARY
VILLAGE BOUNDARY
SURVEY NUMBER BOUNDARY
SUB-DIVISION BOUNDARY

ROADS:-

CART TRACK
FOOT PATH
ROAD WITH BRIDGE
RAILWAY LINE WITH STATION
NALA

VEGETATION:-

COCONUT
CASHEW
RICE
DRY CROP
FOREST
ARECANUT
SUGAR CANE

WATER FEATURES:-

WELL
TANK
SPRINGS
STREAM
LAKE/POND
SALT PANS
QUARY
ROCKY LAND
CULTIVATION LIMITS

MASONRY

BUILDING/HOUSE
CHURCH/CHAPEL/CROSS
TEMPLE
MOSQUE
FORT
TRAVERSE STATION
TRIGONOMETRICAL STATION
POST OFFICE , TELEGRAPH OFFICE
POST&TELEGRAPH OFFICE
POLICE STATION,SCHOOL
POWER HOUSE
HOSPITAL,DISPENSARY,REST HOUSE
PANCHAYAT GHAR
MASONARY WALL
BOULDER WALL
CREMATORIUM
CEMETERY

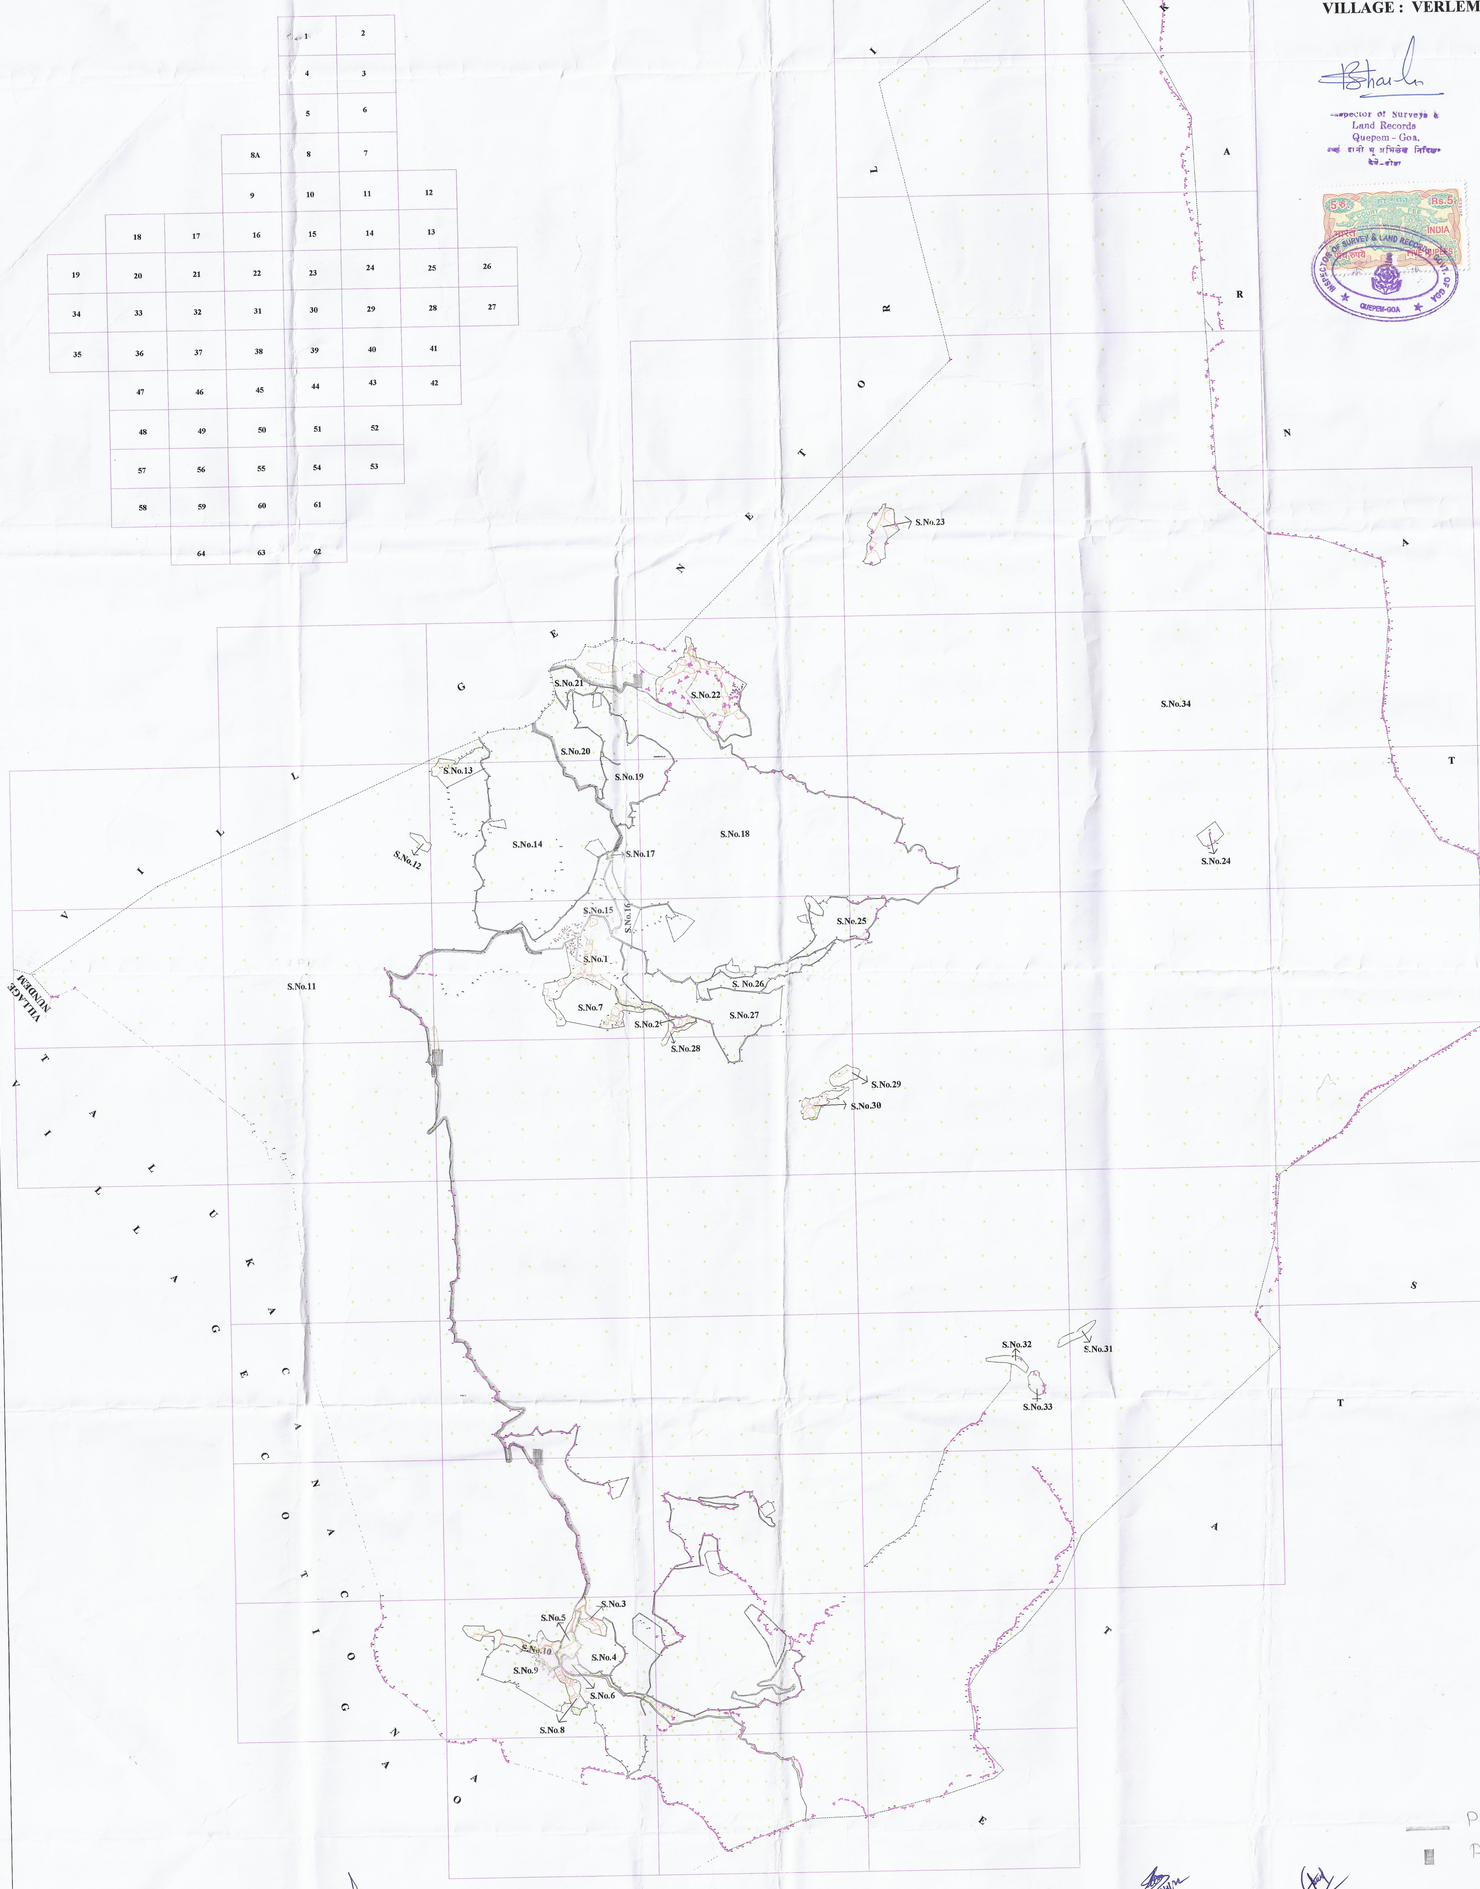

Proposed UG Cable route

Proposed Ring Main Units

COMPUTER GENERATED ON : 02-05-2005

10/05/2005

EXECUTIVE ENGINEER
Elect. Div-VII, Pontemol
Curchorem-Goa

EXECUTIVE ENGINEER
Elect. Div-VII, Pontemol
Curchorem-Goa