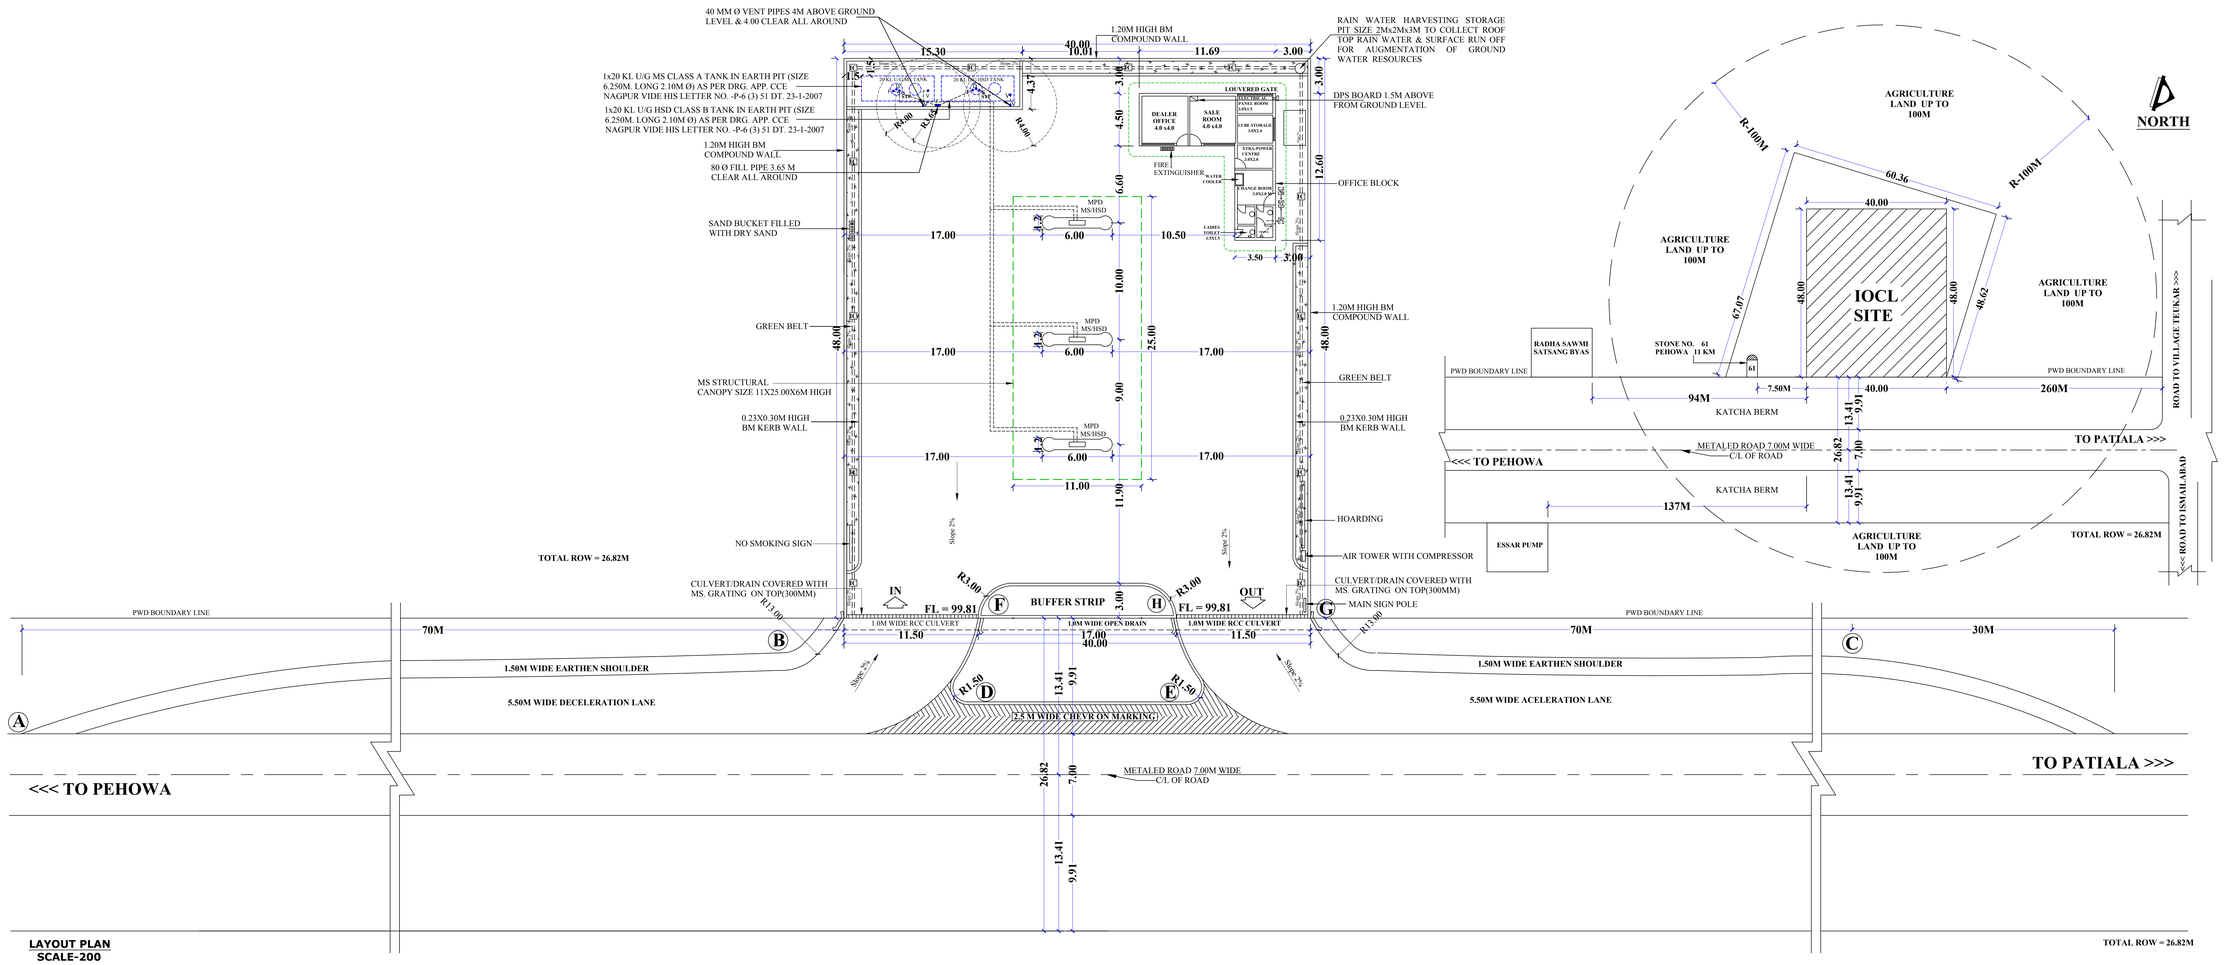

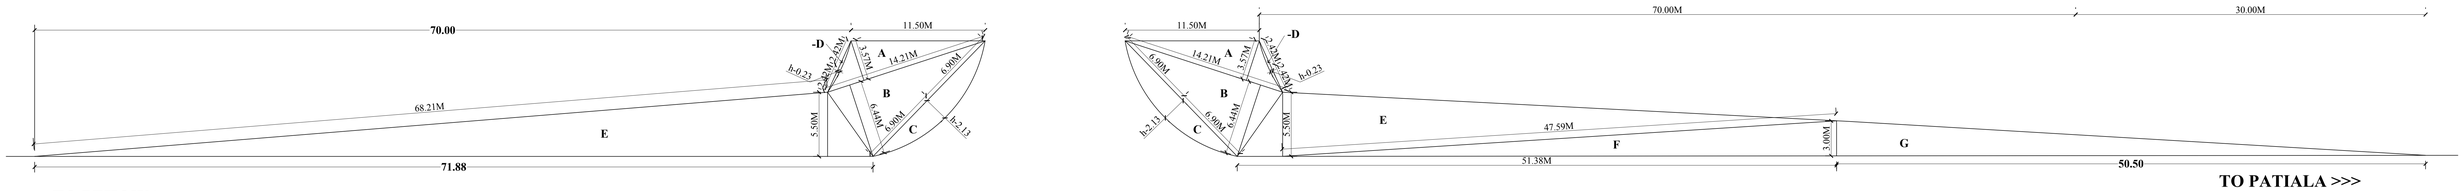

AREA DETAIL

<<< TO PEHOWA

A AREA
= ½ x 14.21 x 3.57
= 25.36

-D AREA
= ⅔ah
= ⅔ x 2.42 x 0.23
= 1.33 x 0.56
= 0.74

B AREA
= ½ x 14.21 x 6.44
= 45.76

E AREA
= ½ x 71.88 x 5.50
= 197.67

C AREA
= ⅔ah
= ⅔ x6.90 x 2.13
= 1.33 x 14.70
= 19.55

TO PATIALA >>>

A AREA
= ½ x 14.21 x 3.57
= 25.36

-D AREA
= ⅔ah
= ⅔ x 2.42 x 0.23
= 1.33 x 0.56
= 0.74

G AREA
= ½ x 50.5 x 3.00
= 75.75

B AREA
= ½ x 14.21 x 6.44
= 45.76

E AREA
= ½ x 51.38 x 5.50
= 141.30

C AREA
= ⅔ah
= ⅔ x6.90 x 2.13
= 1.33 x 14.70
= 19.55

F AREA
= ½ x 47.59 x 3.00
= 71.39

TOTAL FOREST AREA

(a) Pehowa Side:-A+B+C+E-D
= 25.36+45.76+19.55+197.67-0.74
=288.34-0.74
=287.60 **SQM**

(b) Patiala Side :-A+B+C+E+F+G-D
= 25.36+45.76+19.55+141.30+71.39+75.75 - 0.74
= 379.11-0.74
= 378.37 **SQM**

TOTAL FOREST AREA = (a + b)
= 287.60+378.37 SQM
= 665.97 SQM
= 0.0666 Ha.

NON FOREST AREA = 1920.00 SQM
= 0.1920HE.

TANK	SIZE OF TANK	MS PLATES SHELL	MS PLATES END	NO OF H.D.B.	VENT PIPE DIA.	SLAB TH. IN MM	TANK & PUMP MS	TANK & PUMP HSD
20 KL	2.1M X 6.25M. LONG	6mm	8mm	8	40	--	1+1	1+2

SITE DATA CHART

LOCATION	TEUKAR
KHASRA NO.	38//3/1
KHEWAT NO.	33
KHATONI NO.	50
POLICE ST.	PEHOWA
RAILWAY ST.	KURUKSHETRA
TEHSIL	PEHOWA
DISTT.	KURUKSHETRA
STATE	HARYANA
PIN CODE	136128

INDIAN OIL CORPORATION LIMITED,
MARKETING DIVISION,
PANIPAT DIVISIONAL OFFICE,

TITLE:-
SITE/LAYOUT PLAN OF IOCL RETAIL OUTLET SITUATED BETWEEN KM STONE 60 TO 63 ON SH-09 (LHS PEHOWA TO PATIALA ROAD), RD 62.007, AT VILLAGE-TEUKAR, TEHSIL-PEHOWA, DISTT. KURUKSHETRA. (HARYANA).

DRG. NO.
PDO/FOREST/TEUKAR

DATE 16.07.2019

DRAWN BY:-
DEV SHREE TRADERS

TOTAL PLOT AREA:-
1920 SQM

CHECKED BY

APPROVED BY