Sheet:- 01 of 01

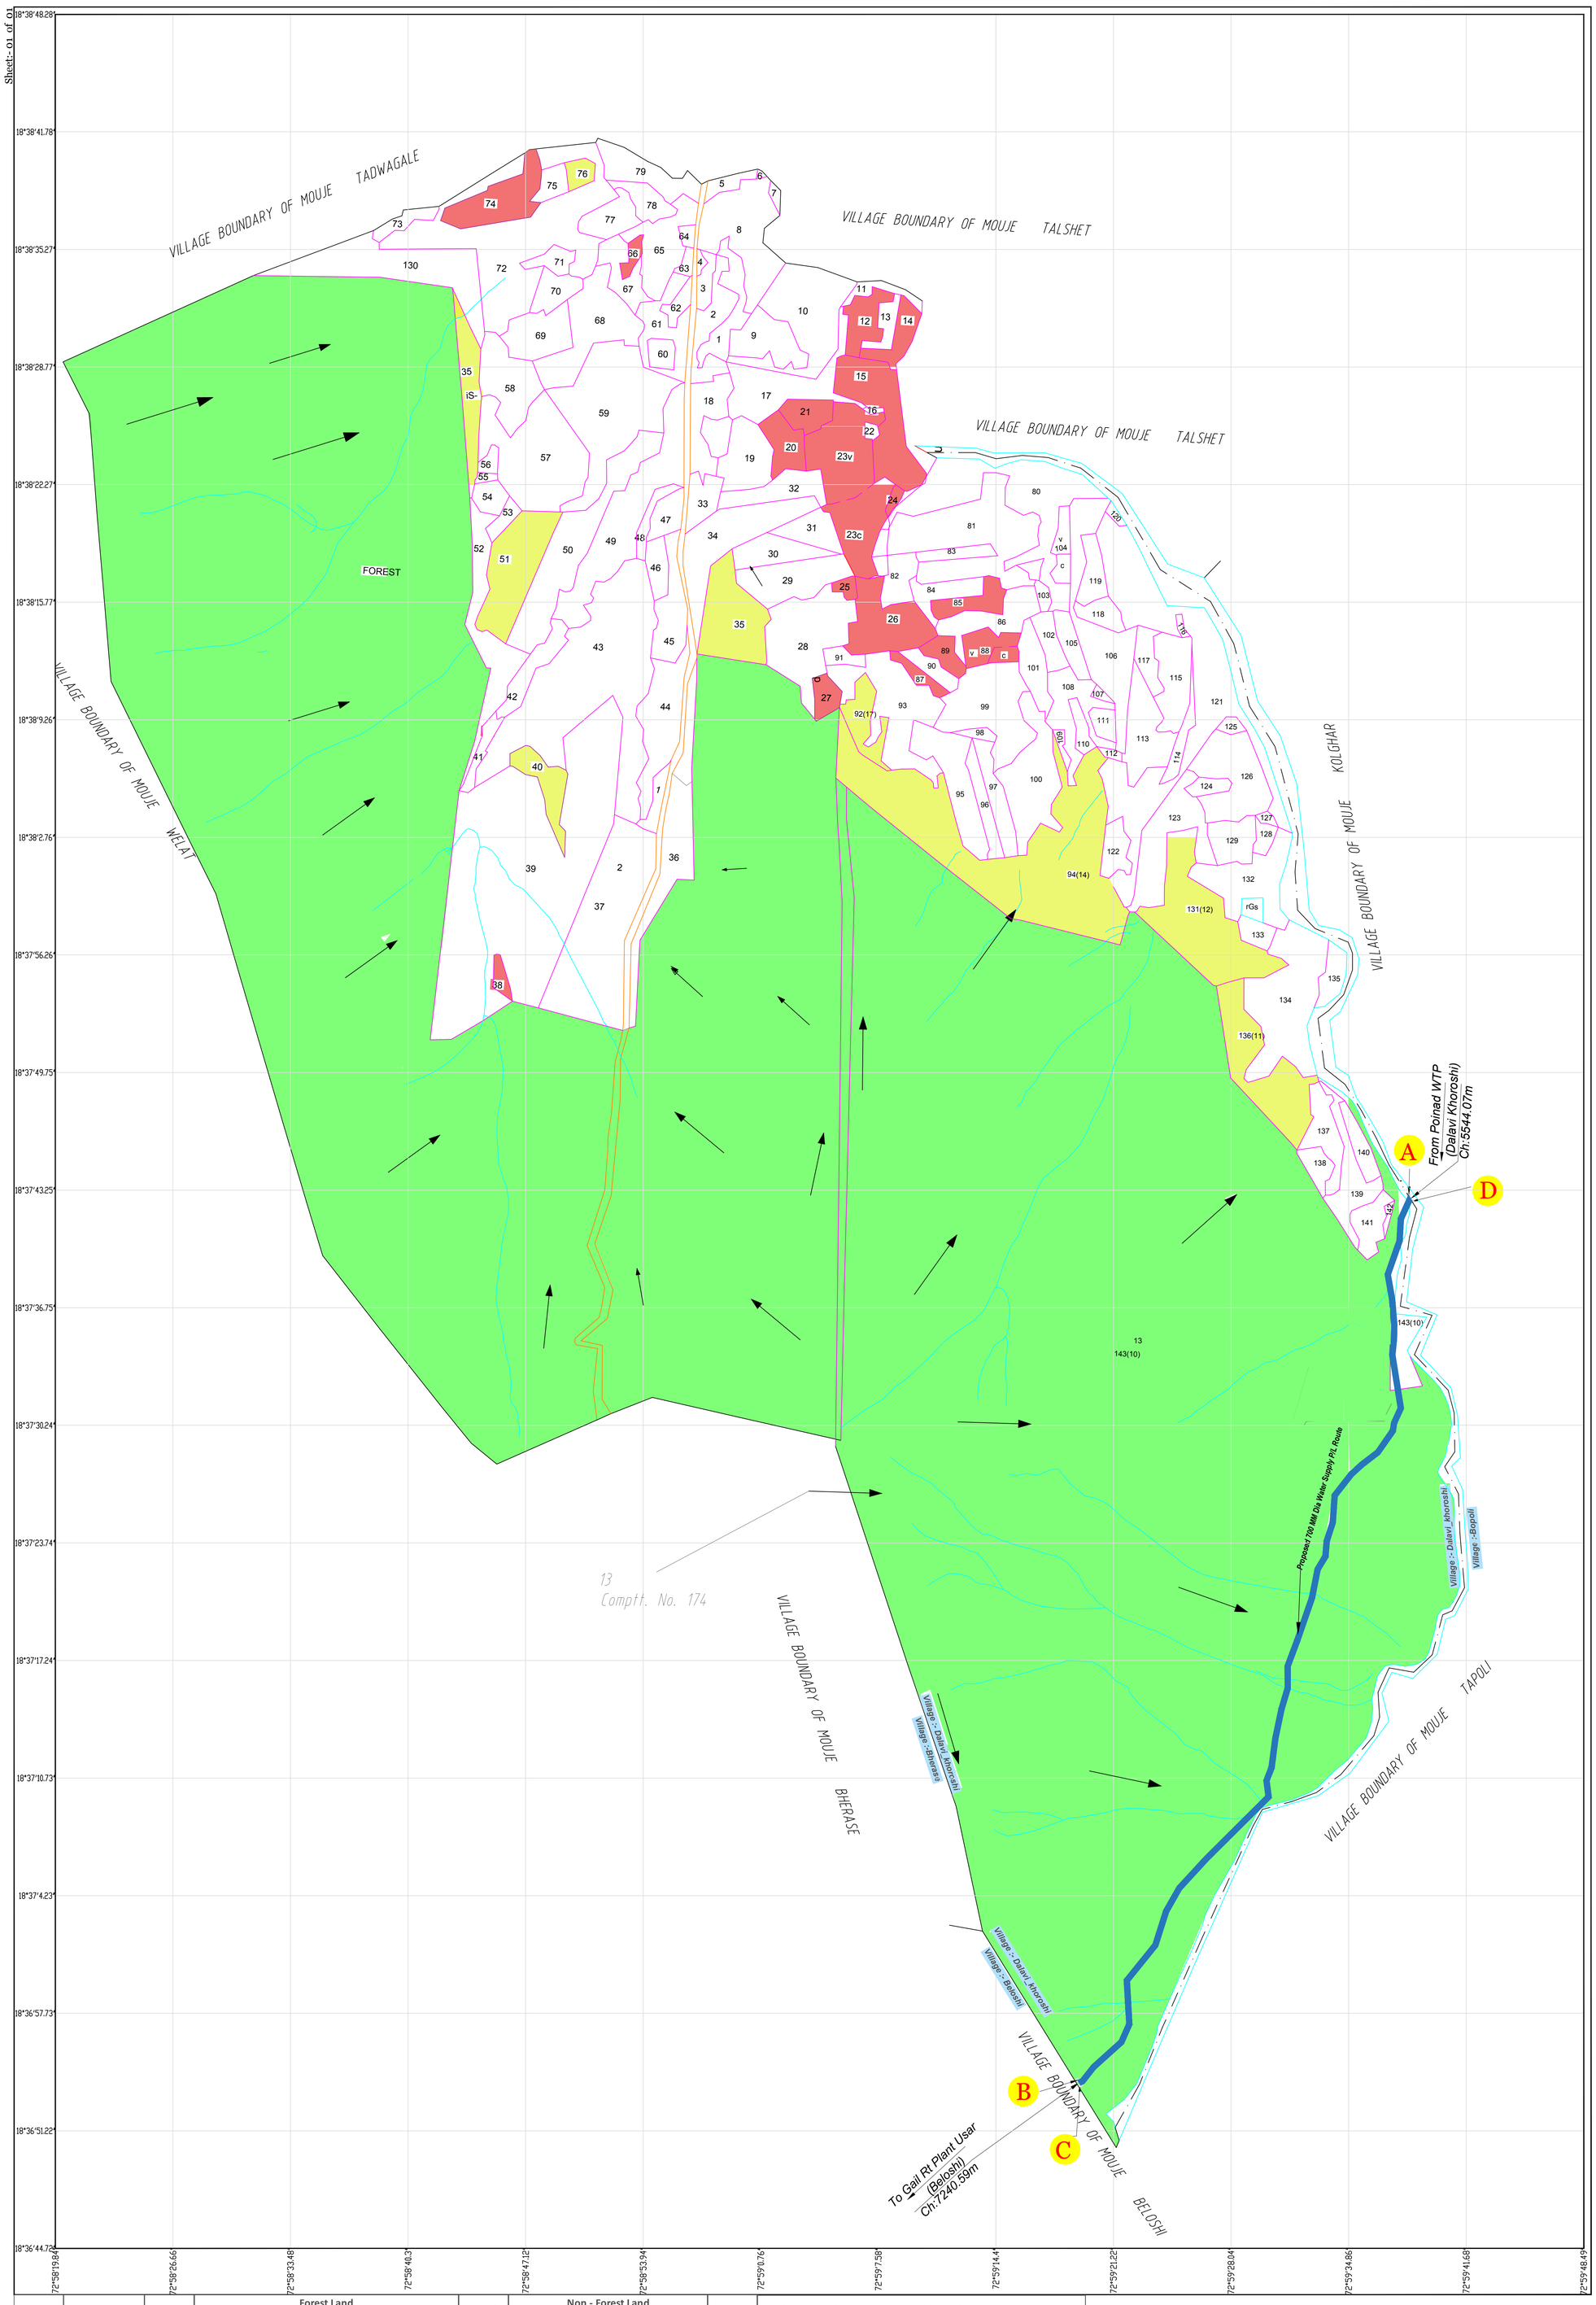

N

07

VILLAGE :- Dalavi Khoroshi

SCALE - 1:5000

TALUK:- Alibag

DISTRICT :- Raigad

STATE :- Maharashtra

Ch:- 5456.99m to 7156.91m

LEGEND

SR NO	DESCRIPTION	SYMBOL
1	RESERVED FOREST	
2	PROTECTED FOREST	
3	IDENTIFIED FOREST	
4	FINALLY AQUIRED FOREST	
5	RESTORED PRIVATE FOREST	
6	PRIVATE FOREST PENDING FOR ENQUIRY	
7	PRIVATE FOREST	
8	UNCLASSED FOREST	
9	PROPOSED 700 MM WATER PIPELINE ROUTE	

ROU WIDTH (N.T.S.)

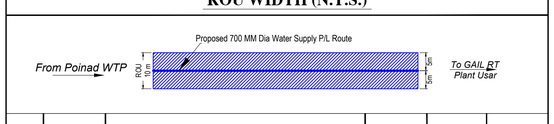

No.	Date	Revision	Prepared by	Checked by	Approved by
0A	10.05.23	ISSUED FOR APPROVAL	JAYDIP	ADITYA	M.N.D.

CLIENT :

GAIL (India) Limited.

Petrochemical Complex, At - Usar, Post - Malyan, Tal - Alibag, Dist - Raigad, Maharashtra - 402 203.

PROJECT :

Proposed 700 MM Dia Water Supply P/L Route

SECTION :

POINAD WTP To GAIL RT PLANT USAR

TITLE :

VILLAGE MAP

Village:- Dalavi Khoroshi , Taluka:- Alibag , Dist.:- Raigad, State:- Maharashtra

Surveyed & Prepared by :-

DESHPANDE - PATIL CONSULTANTS

{.... Since 1988 - Survey of pipelines ... Nation Updates}

(LAND / TOPOGRAPHIC SURVEYS, PIPE LINE SURVEY, SOIL INVESTIGATION, ROU & STATUTORY CLEARANCES)

CORPORATE OFFICE: 36, "SHESHACHAL", AJANTA NAGAR, BHARUCH - 392 001,(GUJ).
BASE CAMP : 26, GURU DAKSHINA, MAHAVIR NAGAR, NR. SAI GANESH TEMPLE, BHARUCH - 392 001, GUJARAT
Phone: (02642) 250052, 654959,Fax No.: (02642) 250052, E-mail : dpcsurvey@yahoo.com, dpcsurvey36@gmail.com

Scale	Job No.	Drawing / Document No.	Sheet	Rev.
1 : 5000	DPC/GAIL/USAR/23	DPC/GAIL/USAR/VM/07	1 of 1	0A

Sr.No.	Iteamwise work proposed	Name of village	Forest Land					Legal status of land	Non - Forest Land				Total Area in Ha.
			Comp.No.	Survey No.	Gut No.	Length x Width in mtr	Area in Ha.		Survey No.	Gut No.	Length x Width in mtr	Area in Ha.	
1	700 mm dia water pipeline from WTP MIDC Poynad to GAIL PDH-PP Plant Usar	Dalvi Khoroshi	174	13		1570.32 x 10	1.57032	Reserved Forest	86	143	126.2 X 1	0.01262	1.58294

Coordinate Readings of the Proposed Pipeline within Village Boundry

Point No	Latiude	Longitude
A	18º 37' 45.37" S	72º 59' 36.048" W
B	18º 36' 56.199" S	72º 59' 17.437" W
C	18º 36' 55.904" S	72º 59' 17.579" W
D	18º 37' 45.024" S	72º 59' 36.262" W