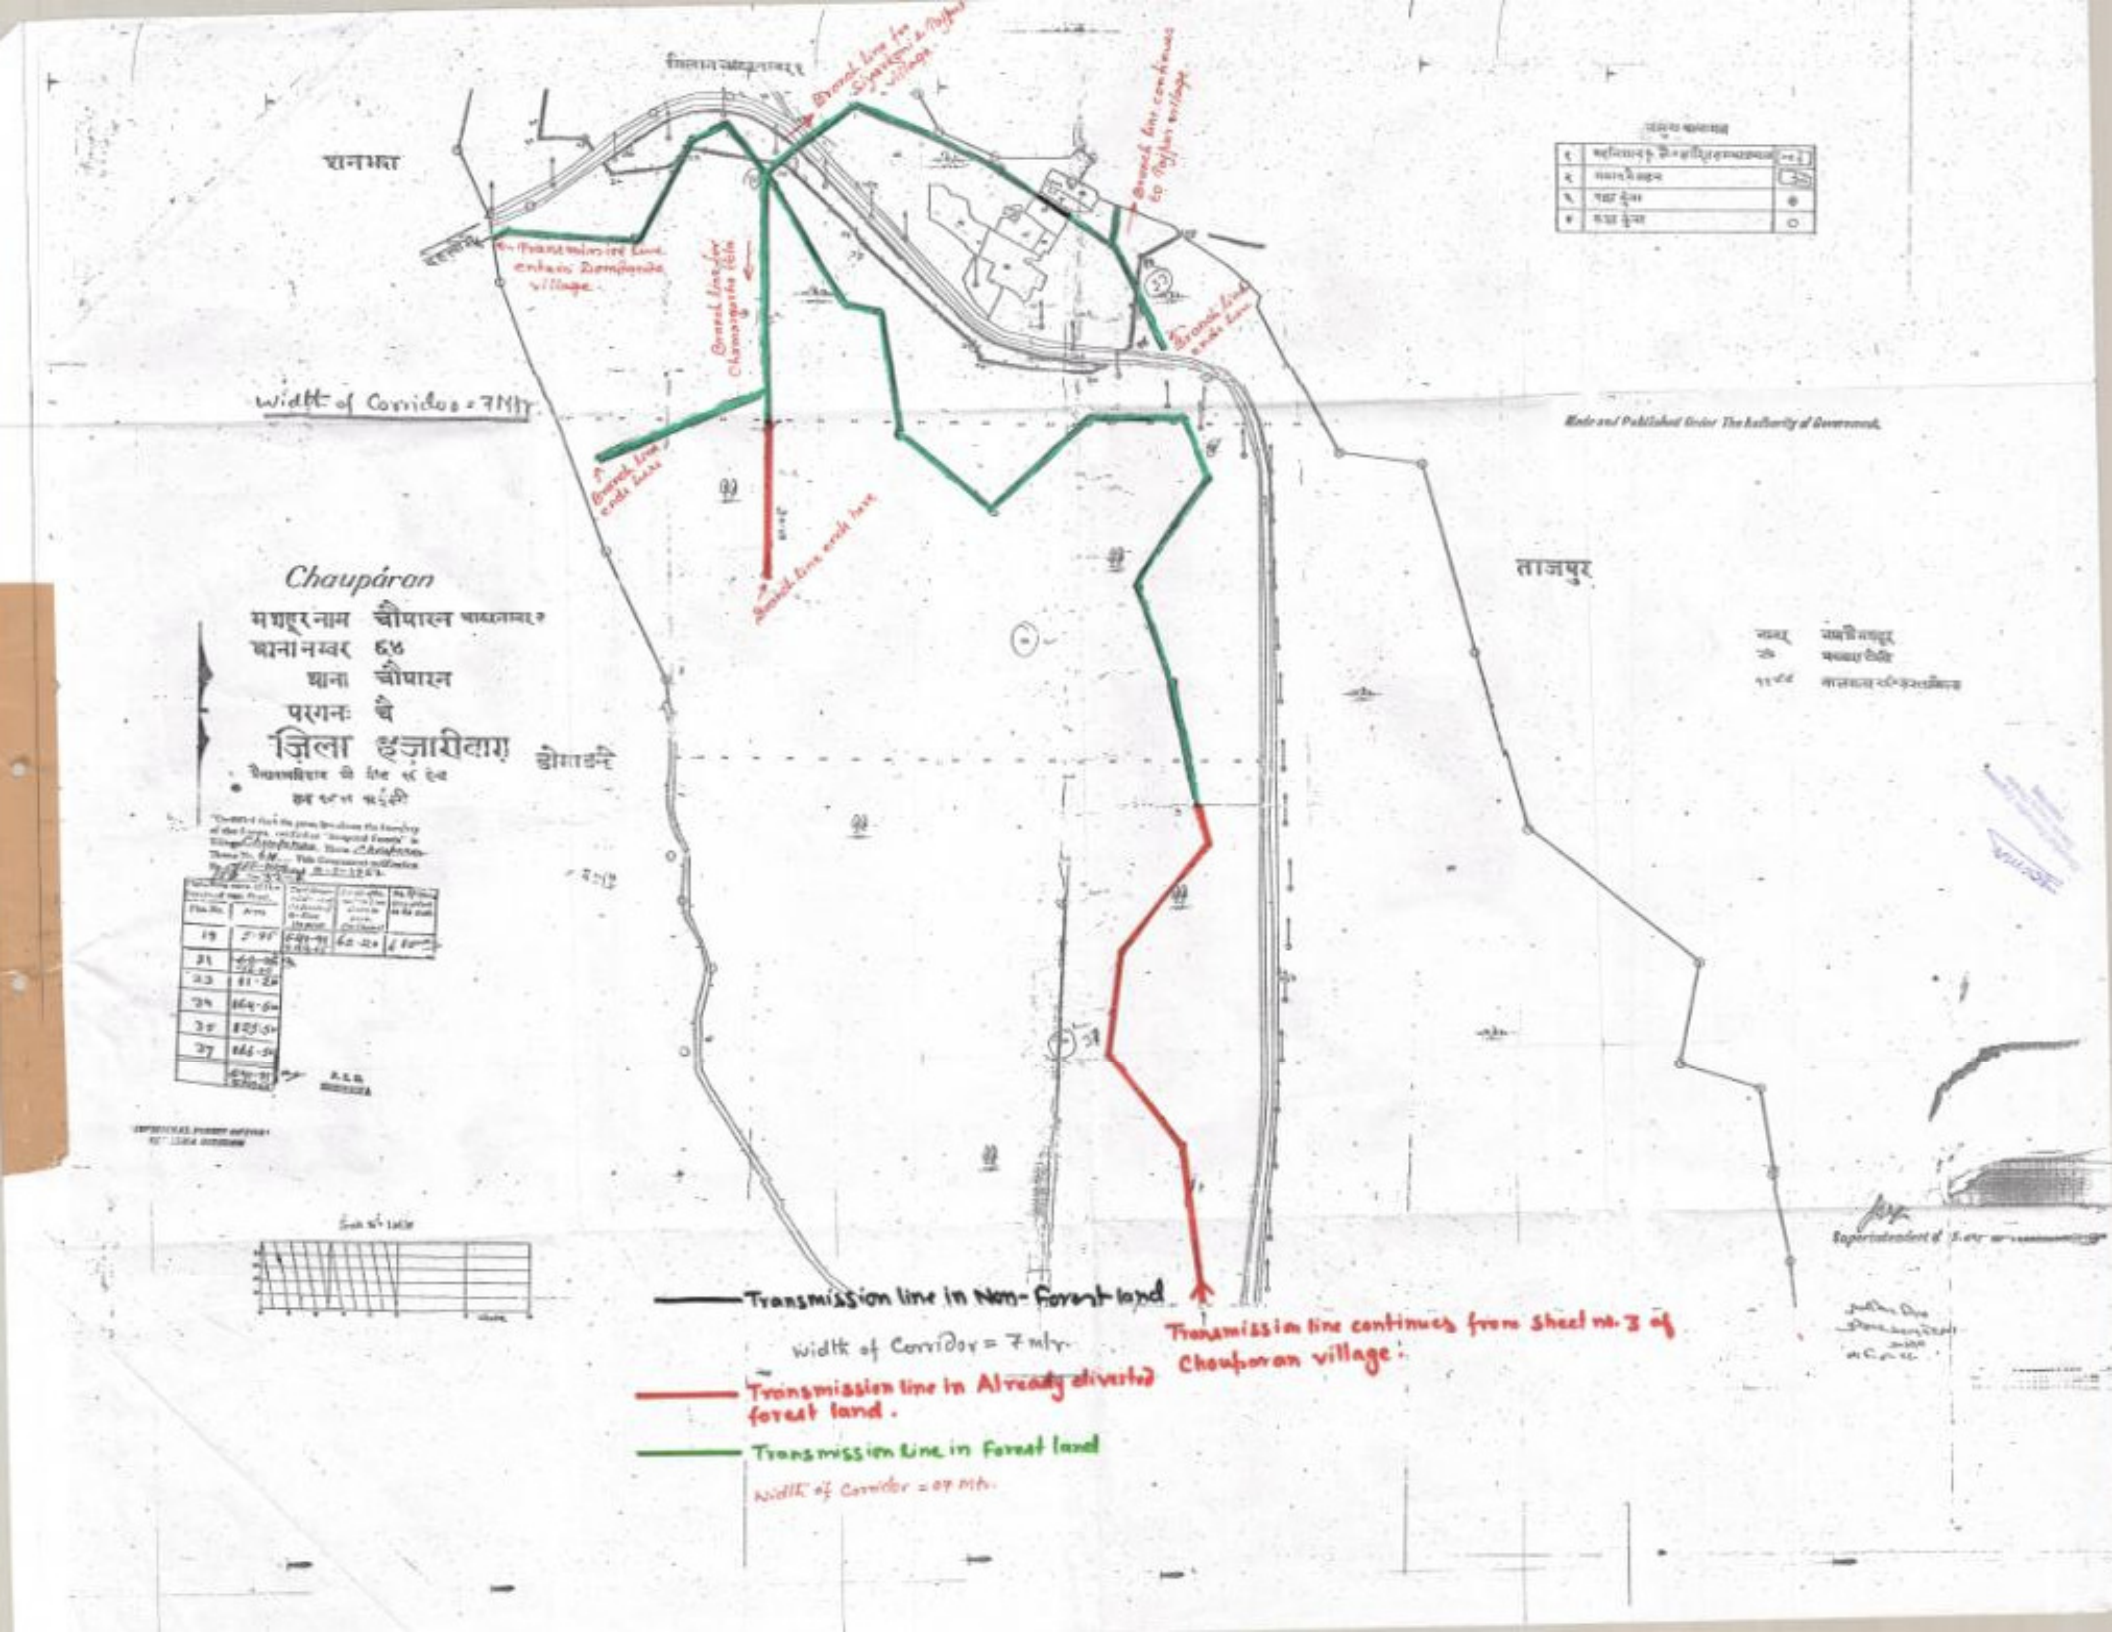
Chaupáran
मशहूर नाम चौपारन
थाना नम्बर ६४
थाना चौपारन
परगना बै
ज़िला हज़ारीबाग़
Width of Corridor = 7 Mtr
Transmission line in Non-Forest land
Width of Corridor = 7 mtr.
Transmission line in Already diverted forest land.
Transmission line in Forest land
Width of Corridor = 07 Mtr.
Transmission line continues from sheet no. 3 of Chauparan village.
Transmission line enters Dumbonda village.
Branch line for Sijhagram & Nojhari village.
Branch line continues to Nojhari village.
Branch line for Chamarpatta Tola
Branch line ends here
Branch line ends here
Branch line ends here
Shunted line ends here
ताजपुर
डोमाडन्डे
Made and Published Under The Authority of Government.
Superintendent of Survey