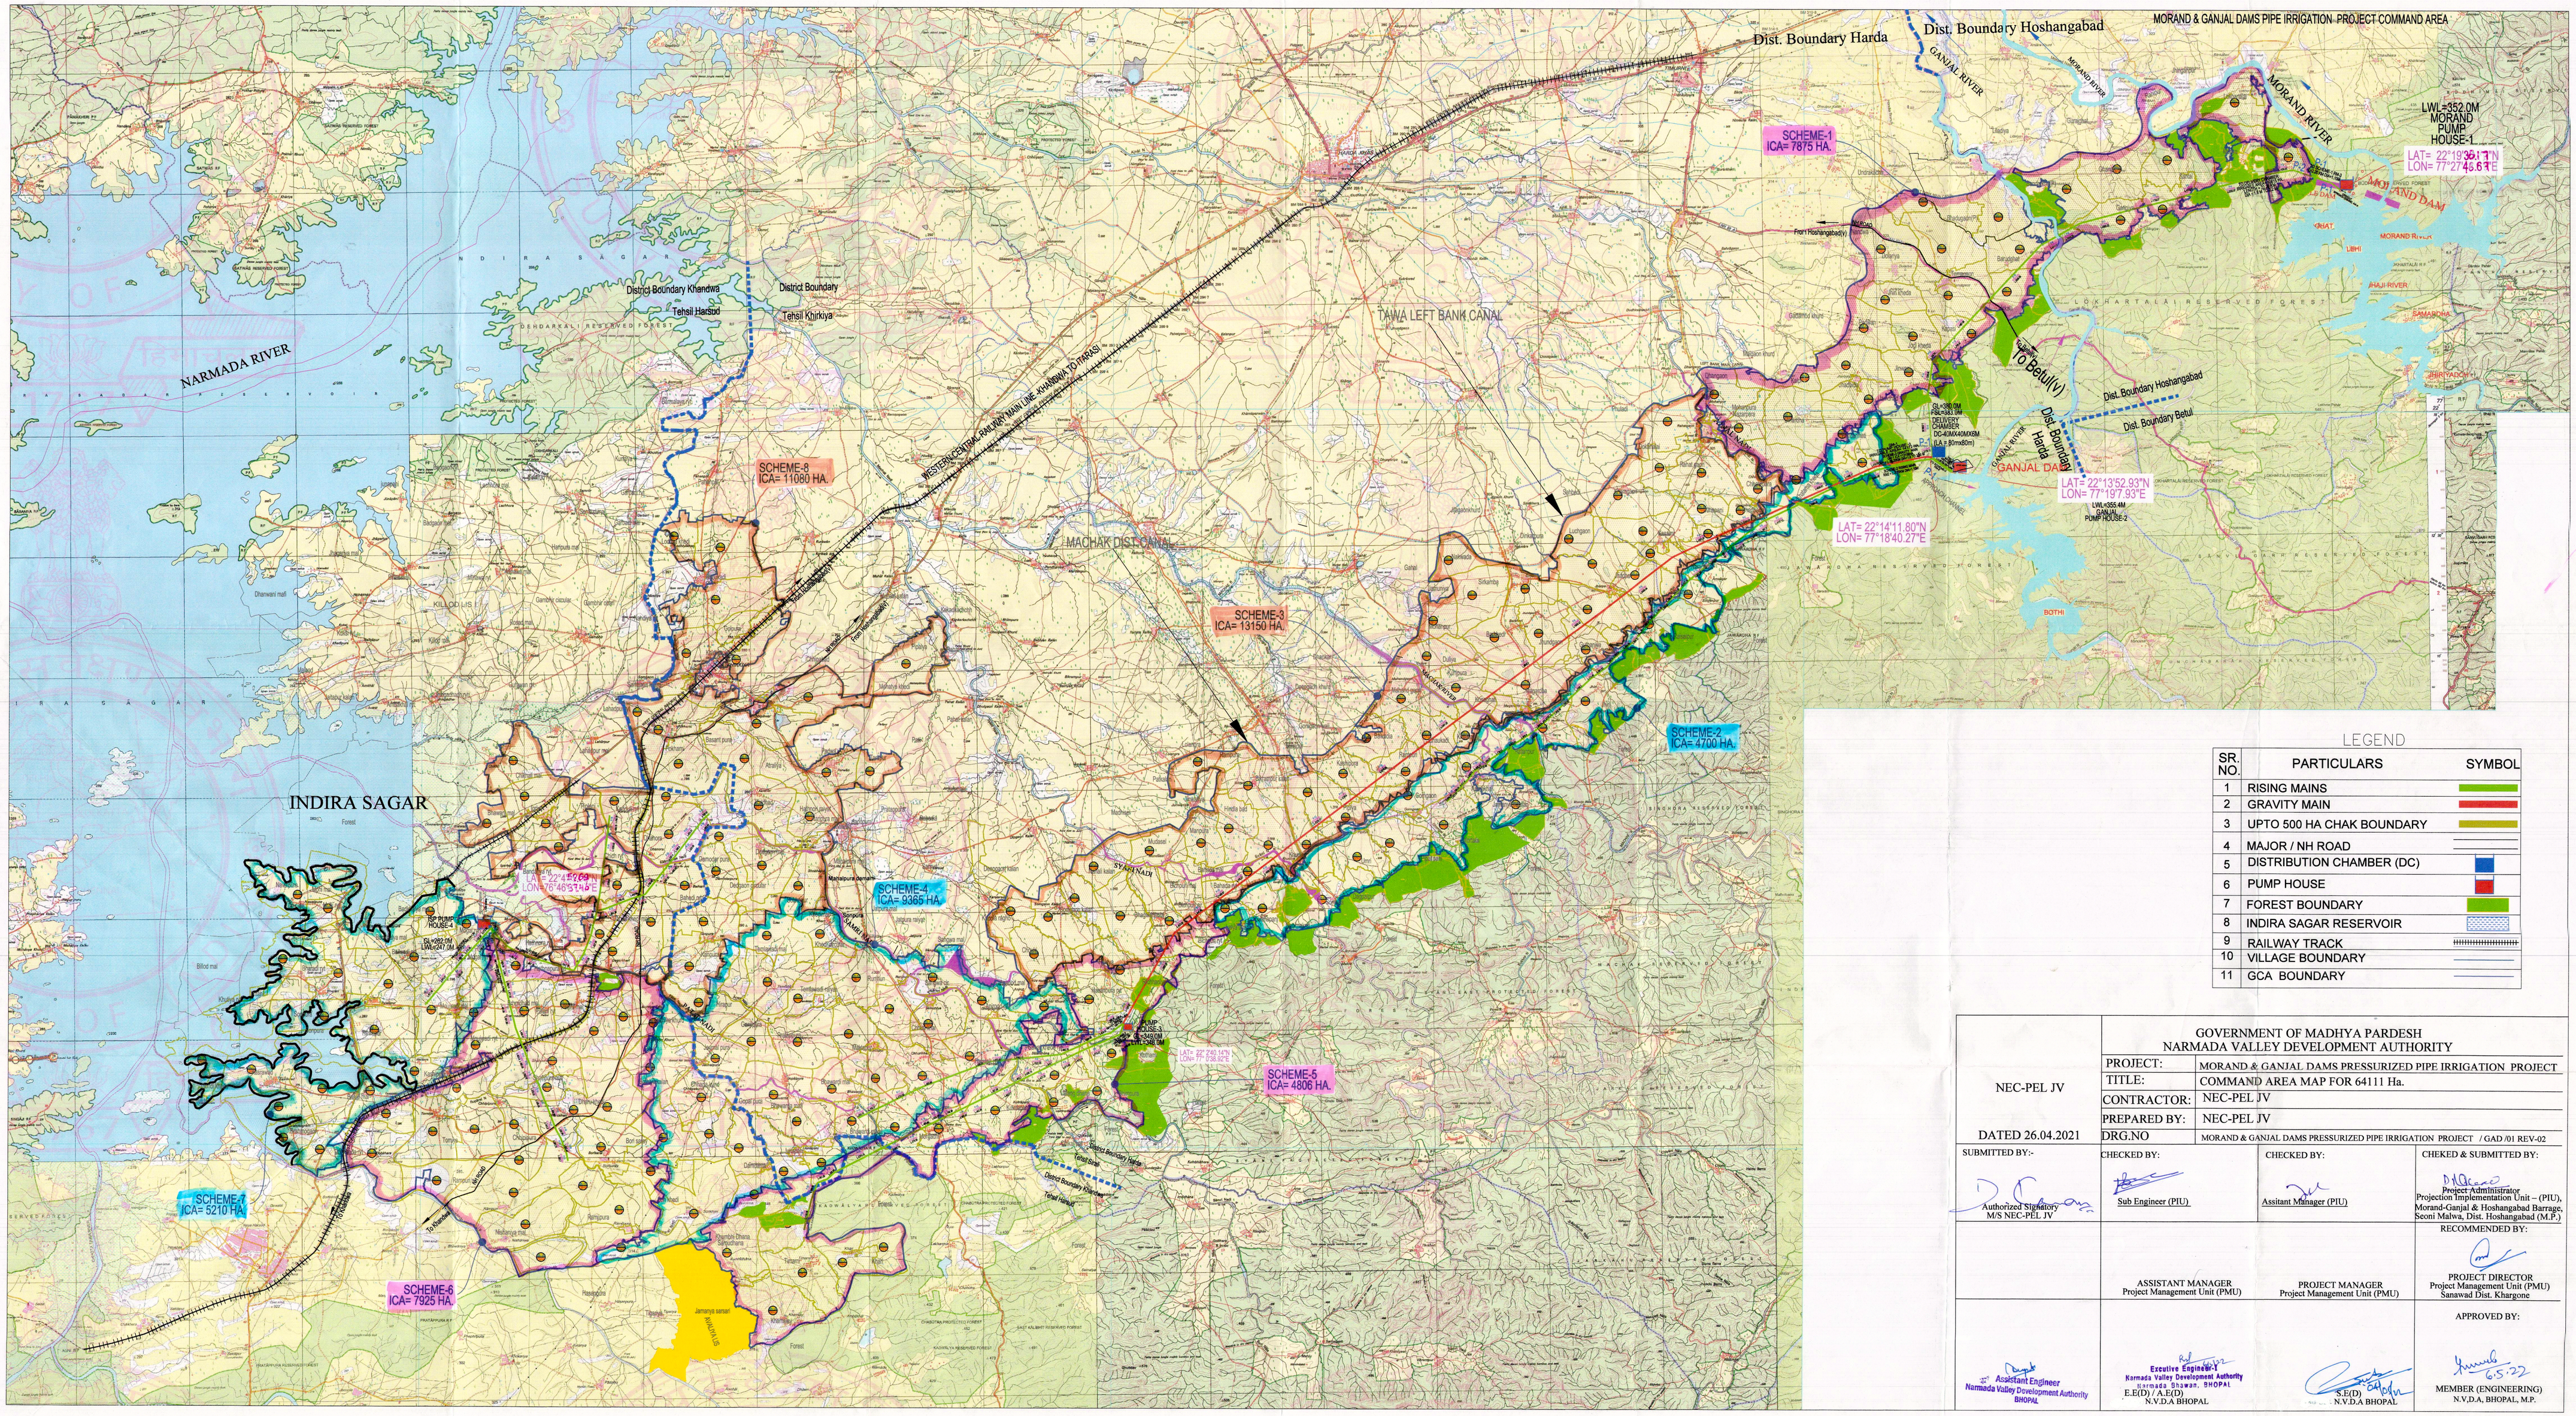

LEGEND

SR. NO.	PARTICULARS	SYMBOL
1	RISING MAINS	
2	GRAVITY MAIN	
3	UPTO 500 HA CHAK BOUNDARY	
4	MAJOR / NH ROAD	
5	DISTRIBUTION CHAMBER (DC)	
6	PUMP HOUSE	
7	FOREST BOUNDARY	
8	INDIRA SAGAR RESERVOIR	
9	RAILWAY TRACK	
10	VILLAGE BOUNDARY	
11	GCA BOUNDARY	

NEC-PEL JV

DATED 26.04.2021

GOVERNMENT OF MADHYA PARDESH
NARMADA VALLEY DEVELOPMENT AUTHORITY

PROJECT:	MORAND & GANJAL DAMS PRESSURIZED PIPE IRRIGATION PROJECT
TITLE:	COMMAND AREA MAP FOR 64111 Ha.
CONTRACTOR:	NEC-PEL JV
PREPARED BY:	NEC-PEL JV
DRG.NO	MORAND & GANJAL DAMS PRESSURIZED PIPE IRRIGATION PROJECT / GAD /01 REV-02

SUBMITTED BY:-	CHECKED BY:	CHECKED BY:	CHEKED & SUBMITTED BY:
Authorized Signatory M/S NEC-PEL JV	Sub Engineer (PIU)	Assitant Manager (PIU)	Project Administrator Projection Implementation Unit – (PIU), Morand-Ganjal & Hoshangabad Barrage, Sconi Malwa, Dist. Hoshangabad (M.P.)
	ASSISTANT MANAGER Project Management Unit (PMU)	PROJECT MANAGER Project Management Unit (PMU)	RECOMMENDED BY: PROJECT DIRECTOR Project Management Unit (PMU) Sanawad Dist. Khargone
Assistant Engineer Narmada Valley Development Authority BHOPAL	Executive Engineer-1 Narmada Valley Development Authority Narmada Bhawan, BHOPAL E.E(D) / A.E(D) N.V.D.A BHOPAL	S.E(D) N.V.D.A BHOPAL	APPROVED BY: MEMBER (ENGINEERING) N.V.D.A, BHOPAL, M.P.