Plate-6

Map Showing DGPS Surveyed Co-ordinates and Boundary of Forest Area Proposed to be Diverted for JSPL Slurry Pipeline in Village-Chandrasekharpur, Tahasil-Kaniha, District-Angul, Angul Forest Division, Odisha

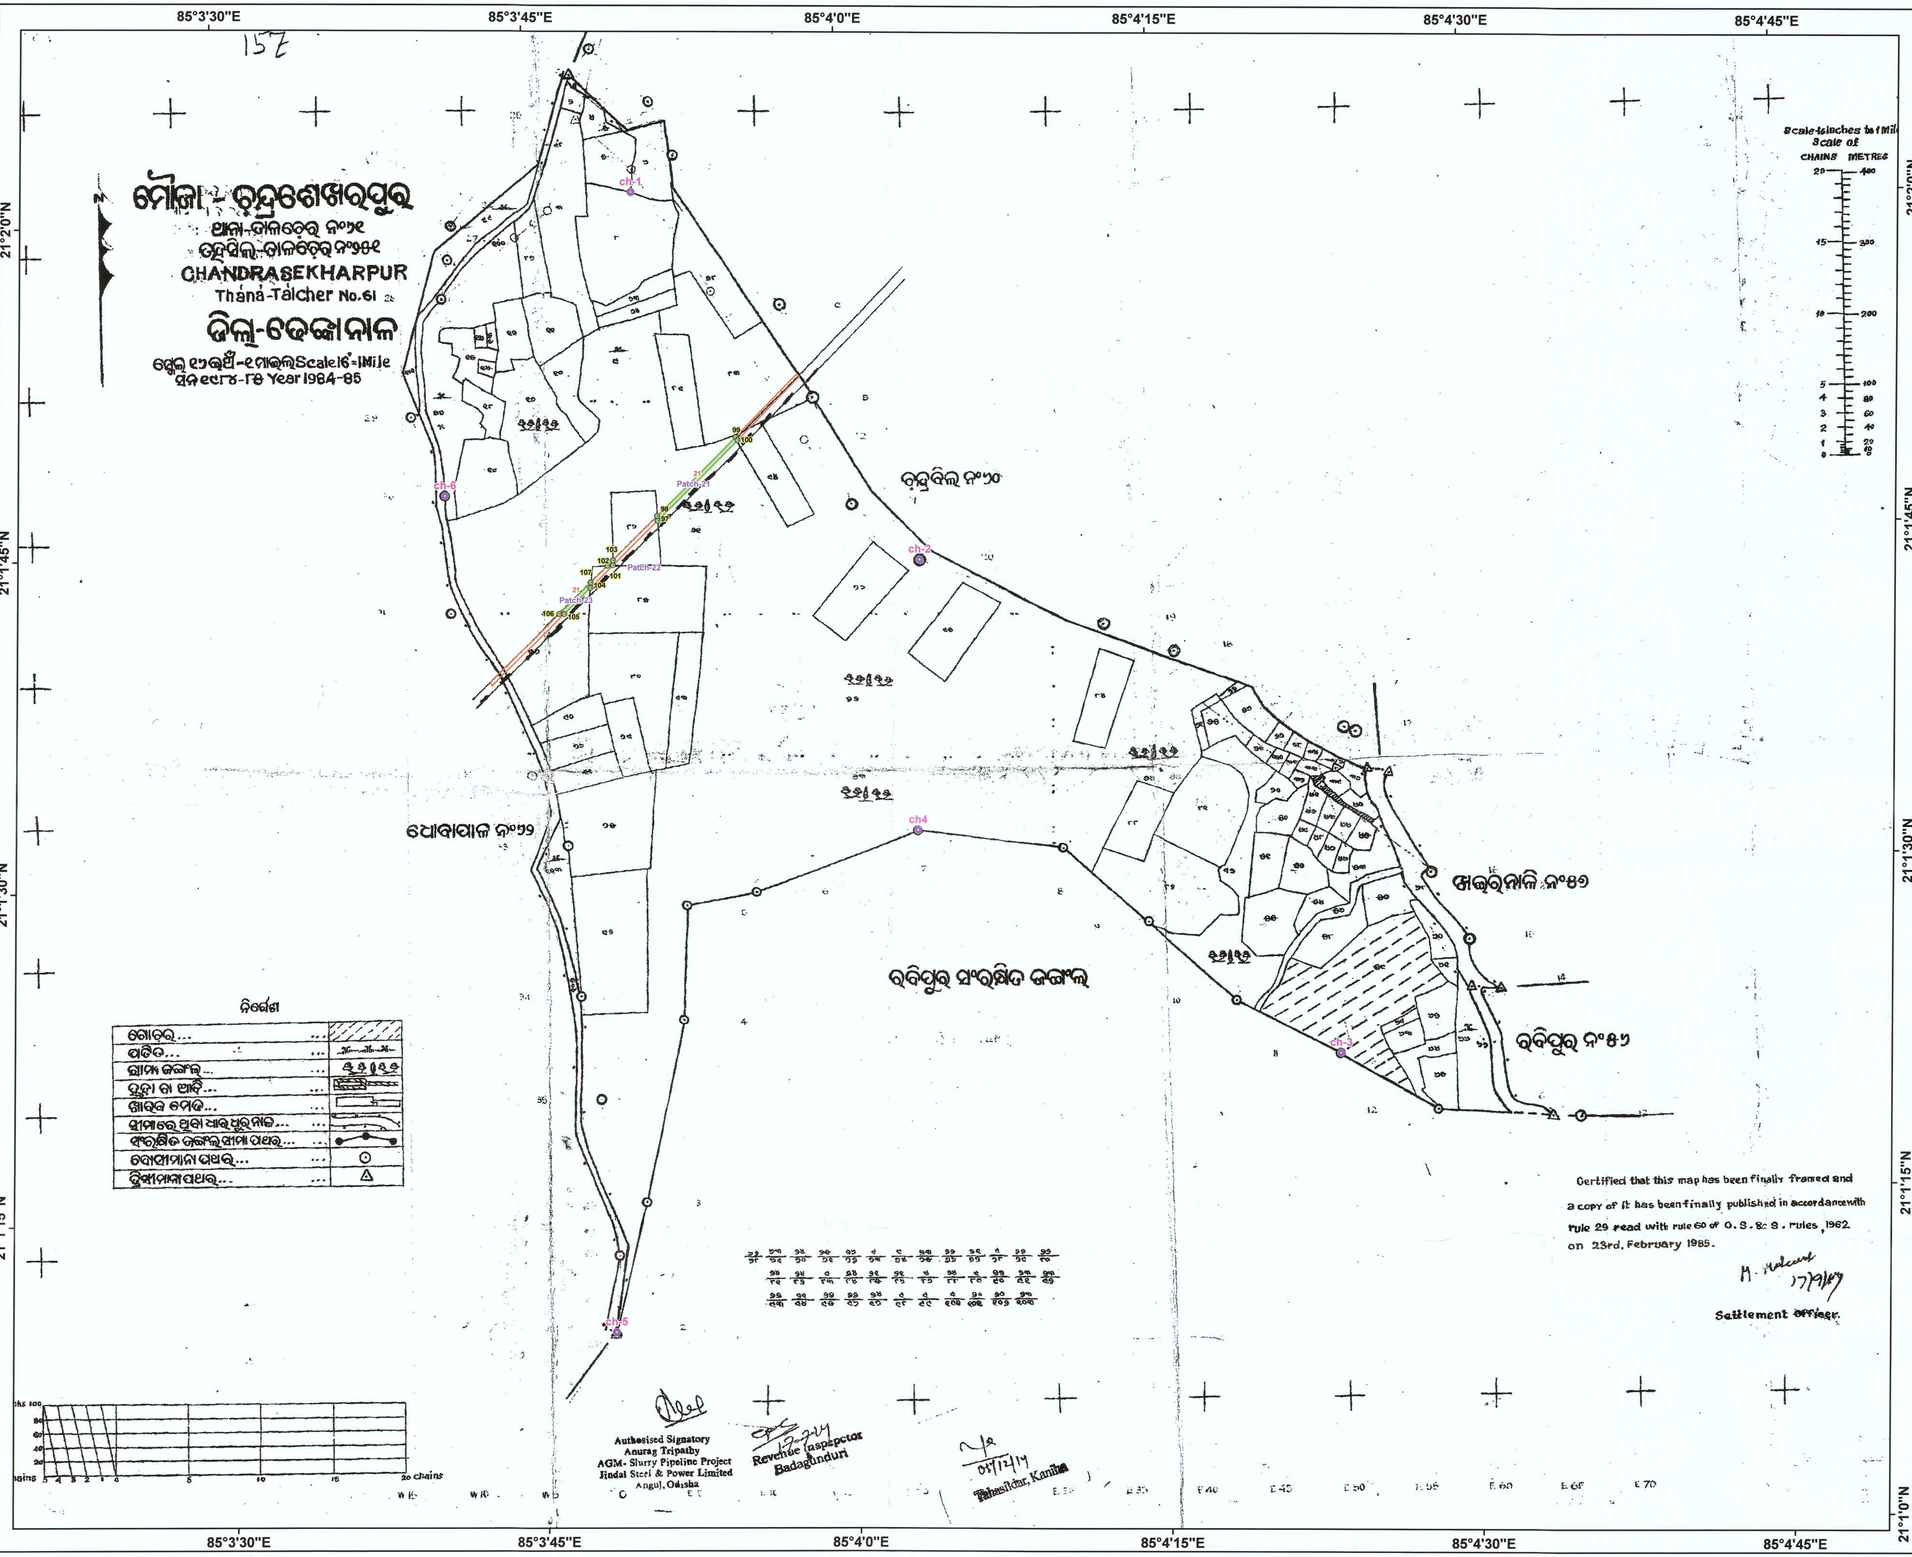

Scale:- 1:3,960

LEGEND

- Observation Point
- Forest Pillar
- Forest Plot
- Patch Boundary
- Slurry Pipeline

CO-ORDINATES OF SCP/DGPS OBSERVATION POINT

DGPS Observation SCP Id	UTM Co-ordinates		Geographic Co-ordinates	
	Easting	Northing	Latitude	Longitude
ch-1	298788.660	2327090.698	N21°02'01.08646"	E85°03'49.65013"
ch-2	299174.314	2326565.886	N21°01'44.17699"	E85°04'03.22422"
ch-3	299738.444	2325859.765	N21°01'21.44290"	E85°04'23.05296"
ch4	299160.487	2326189.229	N21°01'31.92656"	E85°04'02.90336"
ch-5	298718.826	2325507.279	N21°01'09.58266"	E85°03'47.89721"
ch-6	298517.410	2326677.252	N21°0147.53847"	E85°03'40.43150"

CO-ORDINATES OF FOREST PILLAR

Pillar No	UTM Co-ordinates		Geographic Co-ordinates	
	Easting	Northing	Longitude	Latitude
Patch-21				
97	298811.661	2326632.503	85°3'50.63906"	21°1'46.199803"
98	298811.350	2326639.038	85°3'50.625537"	21°1'46.412113"
99	298923.376	2326744.961	85°3'54.460106"	21°1'49.899802"
100	298925.837	2326740.392	85°3'54.547242"	21°1'49.752242"
Patch-22				
101	298747.650	2326573.275	85°3'48.447506"	21°1'44.249067"
102	298740.118	2326572.887	85°3'48.186872"	21°1'44.233492"
103	298747.693	2326579.921	85°3'48.446182"	21°1'44.465153"
Patch-23				
104	298715.263	2326542.981	85°3'47.338806"	21°1'43.251461"
105	298677.849	2326508.236	85°3'46.57919"	21°1'42.107144"
106	298670.788	2326508.501	85°3'45.813299"	21°1'42.112997"
107	298715.972	2326550.463	85°3'47.360209"	21°1'43.494974"

AREA STATEMENT

Plot No	Patch	Proposed Area		DGPS Area		Kisam
		Acre	Hectare	Acre	Hectare	
21	P-21/22/23	0.263	0.106	0.268	0.109	Jungle -2
Total Area		**0.263**	**0.106**	**0.268**	**0.109**	

Spatial Planning & Analysis Research Centre Pvt. Ltd.
E/11, INFOCITY, Chandaka Industrial Estate
Chandrasekharpur, Bhubaneswar-751024 (INDIA)
Ph.: 0674-6629 301, 302, 303, Fax: 0674-6629 304

Authorised Signatory
Anurag Tripathy
AGM-Slurry Pipeline Project
Jindal Steel & Power Limited
Angul Odisha

DGPS Survey Conducted and Map Prepared by :-
Spatial Planning And Analysis Research Centre Pvt, Ltd.,
E/11,Infocity, Chandaka Industrial Estate,
Bhubaneswar - 751024.