Map Showing Area Calculation sheet of "**Construction of Approach Road for Proposed Hindustan petroleum Retail Outlet on Ganganagar -Bikaner NH-15 , Between Chainage ms stone 89/760 to 89/841.40 ,Lunkaransar-Malkisar at Village- Chak -2 BHM, Tehsil-Lunkaransar, District Bikaner**

Proposal No : **FP/RJ/ROAD/38474/2019** **(Applied Area= 0.1380 ha.)**

AREA OF DECELERATION LANE (TO BE LEASED)		
AREA BLOCK No.	AREA CALCULATION	AREA (IN SQM.)
A	26.04 X 1.30	33.85 sqm
B	(26.04 X 5.63)/2	73.30 sqm
C	6.93 X 4.60	31.88 sqm
D	(32.07 X 6.93)/2	111.12 sqm
E	(36.70 X 7.98)/2	146.43 sqm
F	(7.27 X 1.79)/2	06.51 sqm
G	7.27 X 6.19	45.00 sqm
H	(7.27 X 1.95)/2	07.09 sqm
I	7.59 X 5.25	39.85 sqm
J	(7.59 X 2.89)/2	10.97 sqm
K	(6.28 X 3.30)/2	10.36 sqm
L	6.28 X 1.95	12.25 sqm
M	(3.06 X 1.95)/2	2.98 sqm
	TOTAL	**531.59 sqm**
TOTAL Area in Hectare		**0.0532 Ha.**

AREA OF ACCELERATION LANE (TO BE LEASED)		
AREA BLOCK No.	AREA CALCULATION	AREA (IN SQM.)
N	(4.05 X 4.93)/2	09.98 sqm
O	7.95 X 4.93	39.19 sqm
P	(9.22 X 4.93)/2	22.73 sqm
Q	(6.02 X 4.43)/2	13.33 sqm
R	11.15 X 4.43	49.39 sqm
S	(11.15 X 3.39)/2	18.90 sqm
T	48.93 X 7.81	382.14 sqm
U	11.81 X 6.80	80.31 sqm
V	(11.81 X 1)/2	5.91 sqm
W	(30.31 X 5.53)/2	83.81 sqm
X	30.31 X 1.28	38.80 sqm
	TOTAL	**744.49 sqm**
	TOTAL Area in Hectare	**0.0744 Ha.**

AREA TO BE LEASED	
TOTAL AREA DECELERATION LANE	531.59 sqm
TOTAL AREA ACCELERATION LANE	744.49 sqm
TOTAL AREA	**1276.08 sqm**
TOTAL AREA	**0.1276 sqm**

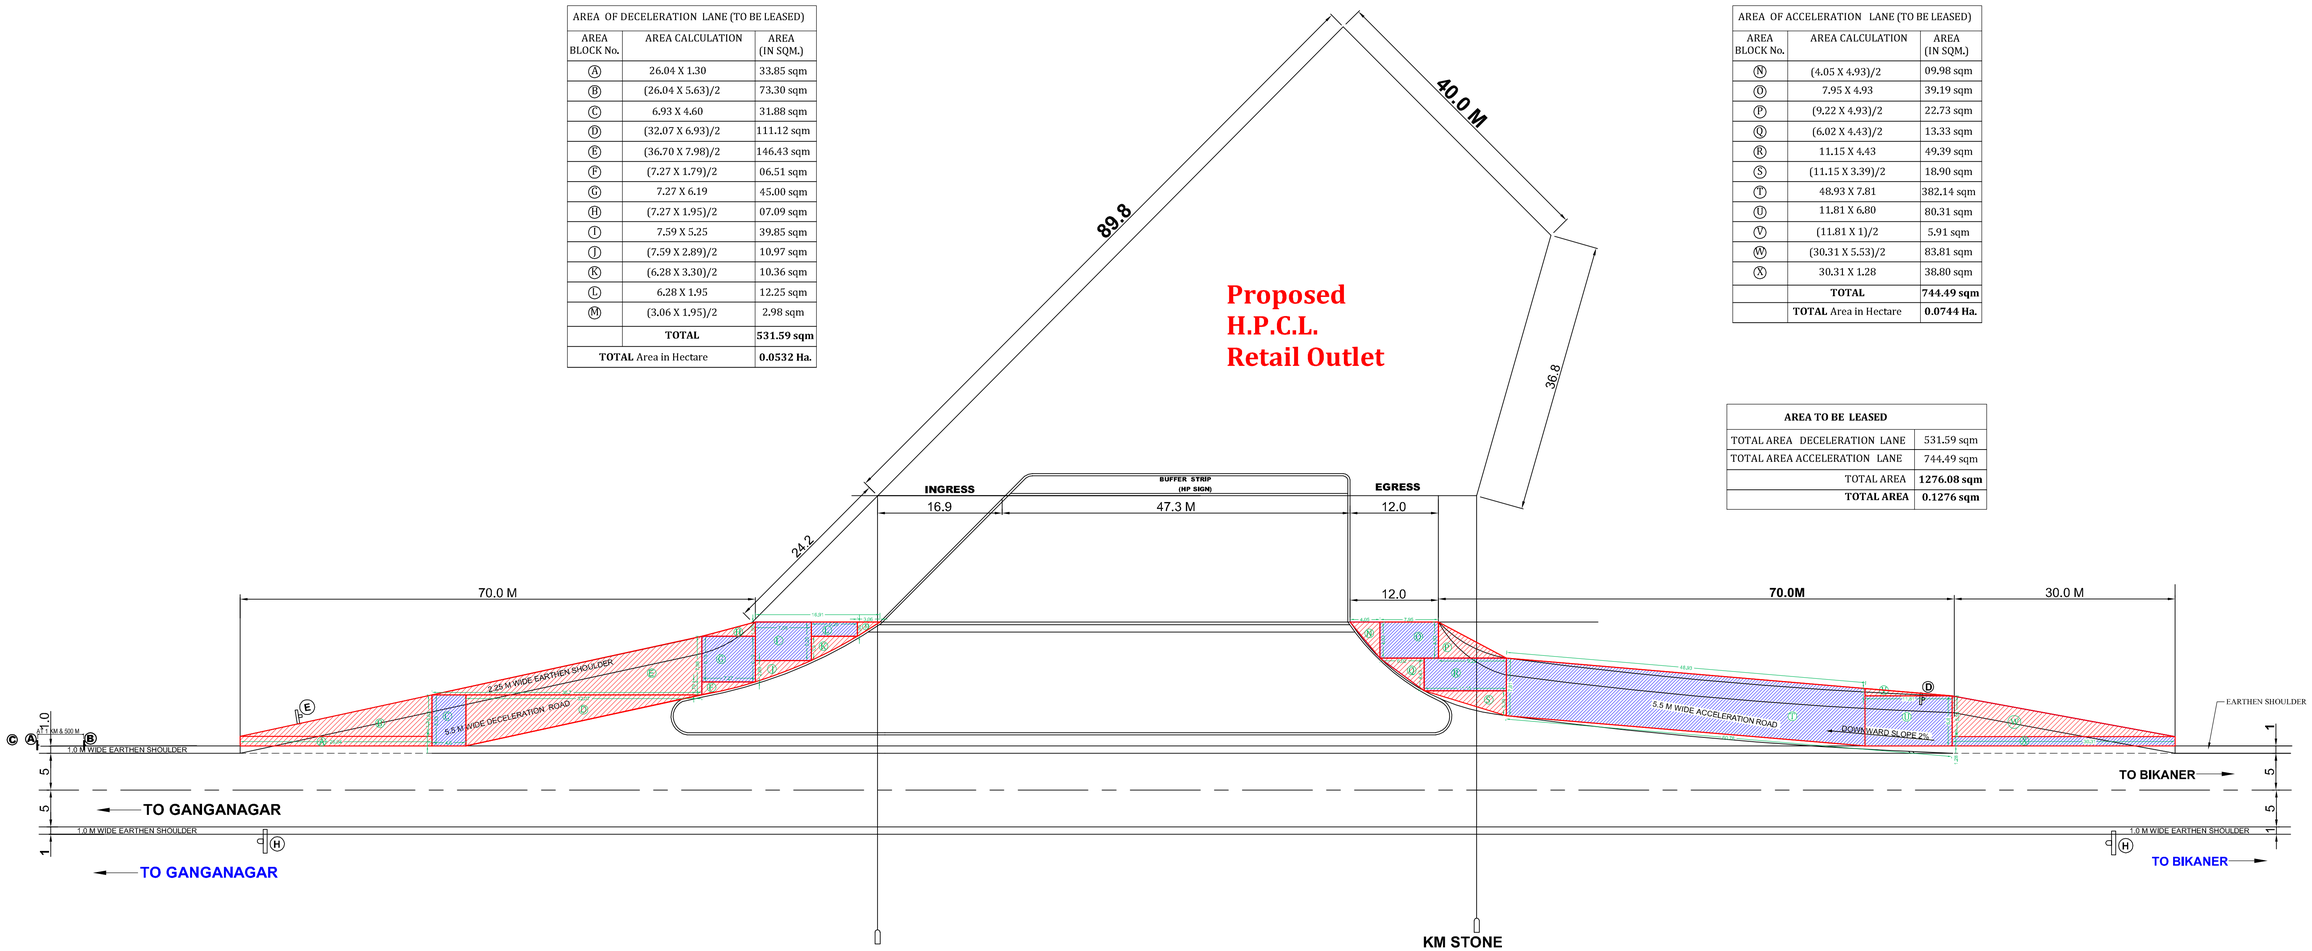

Duly Constituted Attorney
For Hindustan Petroleum Corpn. Ltd.

Shalabh Raj Gupta
Senior Regional Manager