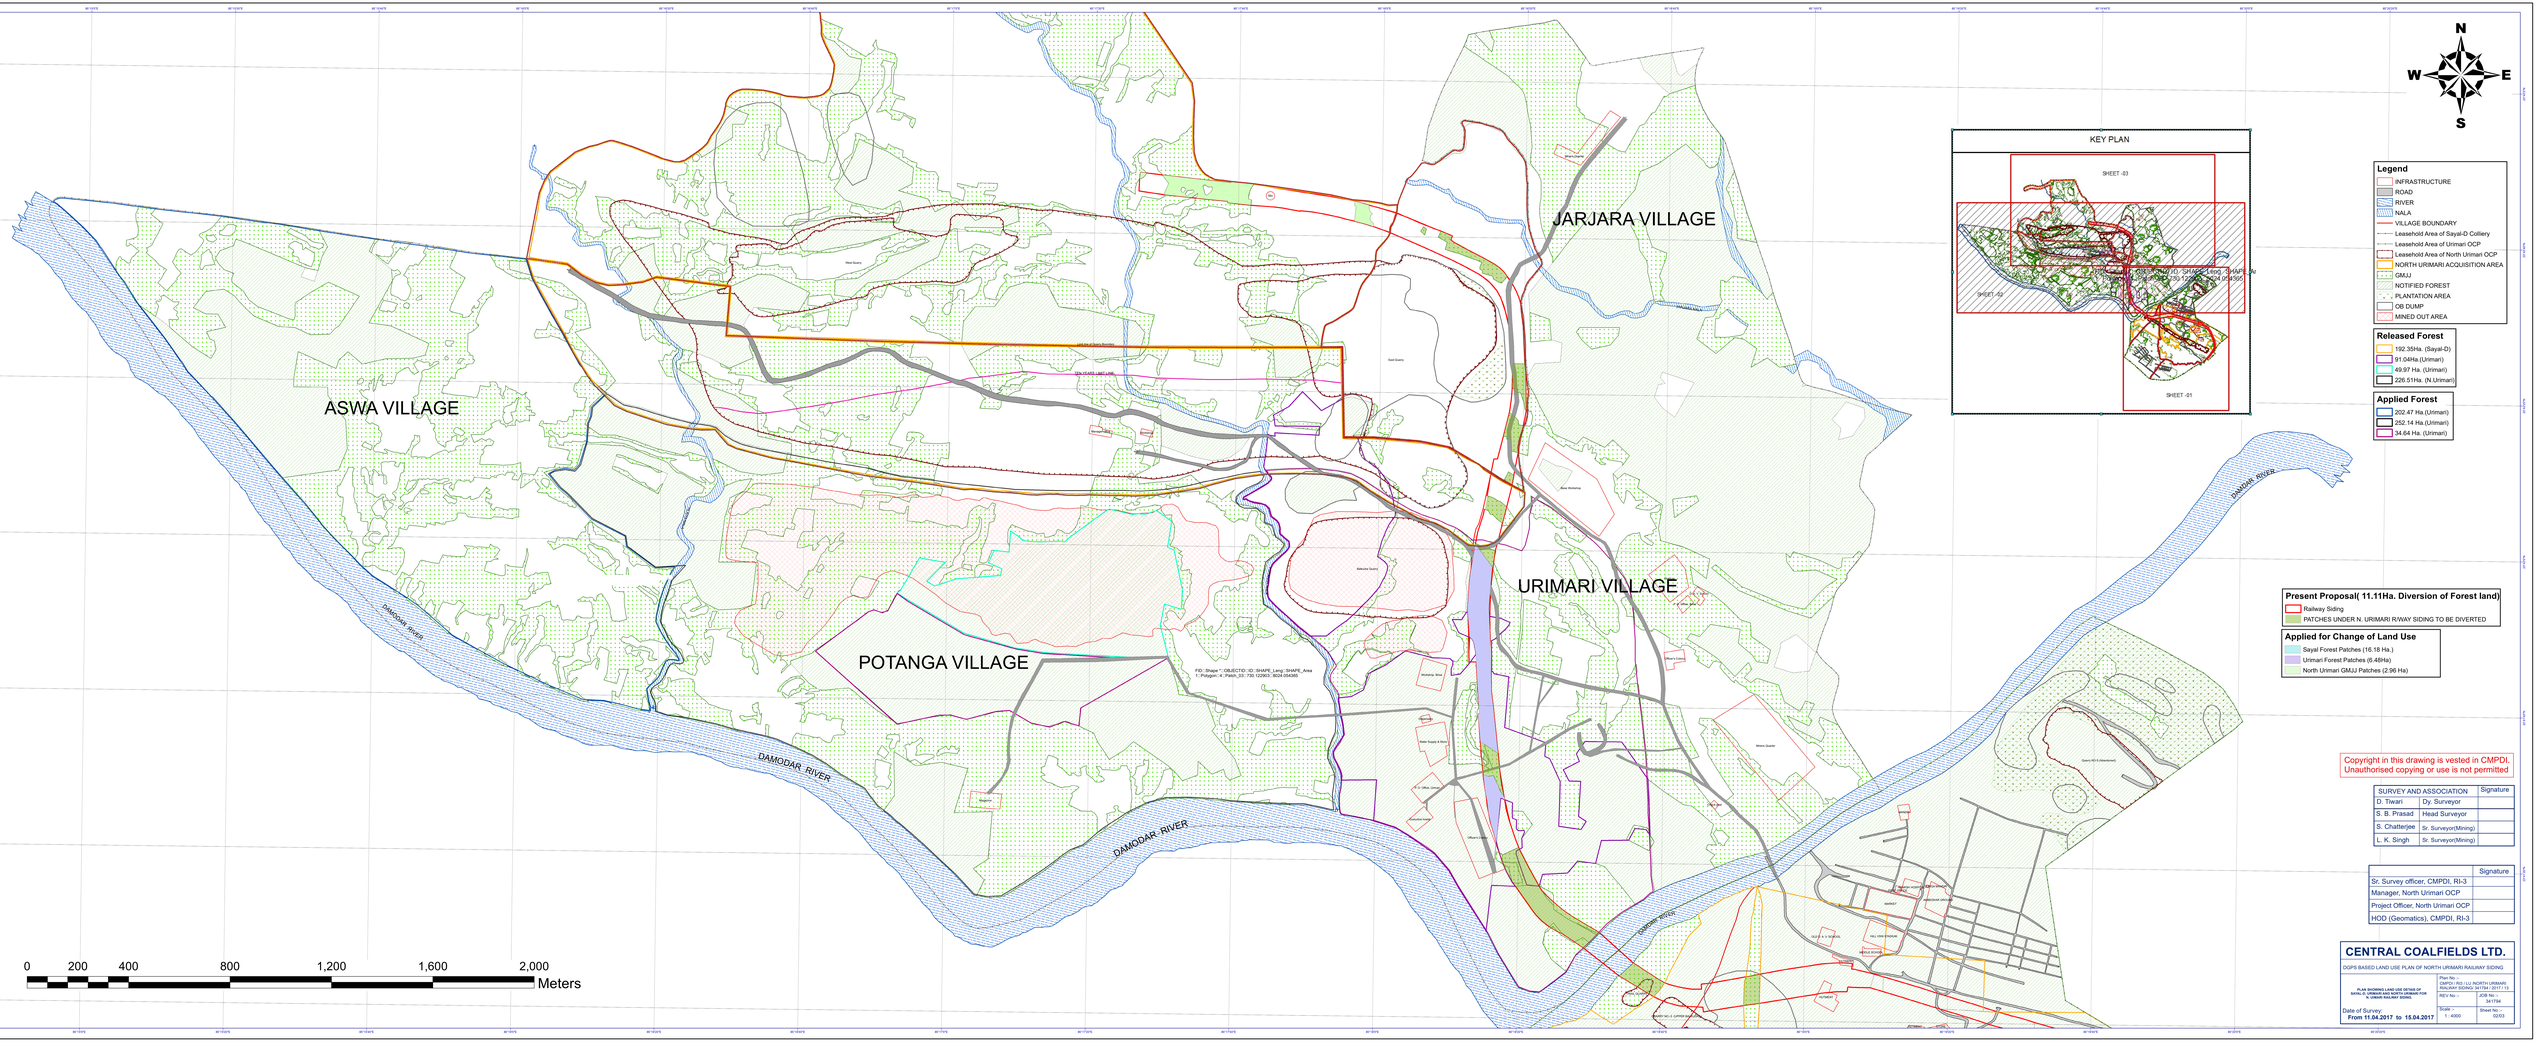

Copyright in this drawing is vested in CMPDI.
Unauthorised copying or use is not permitted

SURVEY AND ASSOCIATION		Signature
D. Tiwari	Dy. Surveyor	
S. B. Prasad	Head Surveyor	
S. Chatterjee	Sr. Surveyor(Mining)	
L. K. Singh	Sr. Surveyor(Mining)	

	Signature
Sr. Survey officer, CMPDI, RI-3	
Manager, North Urimari OCP	
Project Officer, North Urimari OCP	
HOD (Geomatics), CMPDI, RI-3	

CENTRAL COALFIELDS LTD.

DGPS BASED LAND USE PLAN OF NORTH URIMARI RAILWAY SIDING

PLAN SHOWING LAND USE DETAIS OF SAYAL-D, URIMARI & NORTH URIMARI OCP FOR N. URIMARI RAILWAY SIDING.	Plan No :- CMPDI / RDI / LU /NORTH URIMARI RAILWAY SIDING/ 341784 / 2017 / 13
	REF No :- JOB No :- 341784
Date of Survey: From 11.04.2017 to 15.04.2017	SCAN :- 1:- 4000
	Sheet No :- 02/03