GEOREFERENCED MAP OF PROPOSED PROTECTED FOREST LAND TO BE DIVERTED FOR C[illegible]ON OF FLYOVER/VIADUCT AT ENTRY/ EXIT OF THE LOOP OF EXPRESSWAY ON PRAYAGRAJ-AYODHYA ROAD NH-3[illegible]S KM. NO. 121+870 OF PURVANCHAL EXPRESSWAY OPERATED BY UPEIDA IN SULTANPUR DISTR[illegible] PRADESH).

(73)

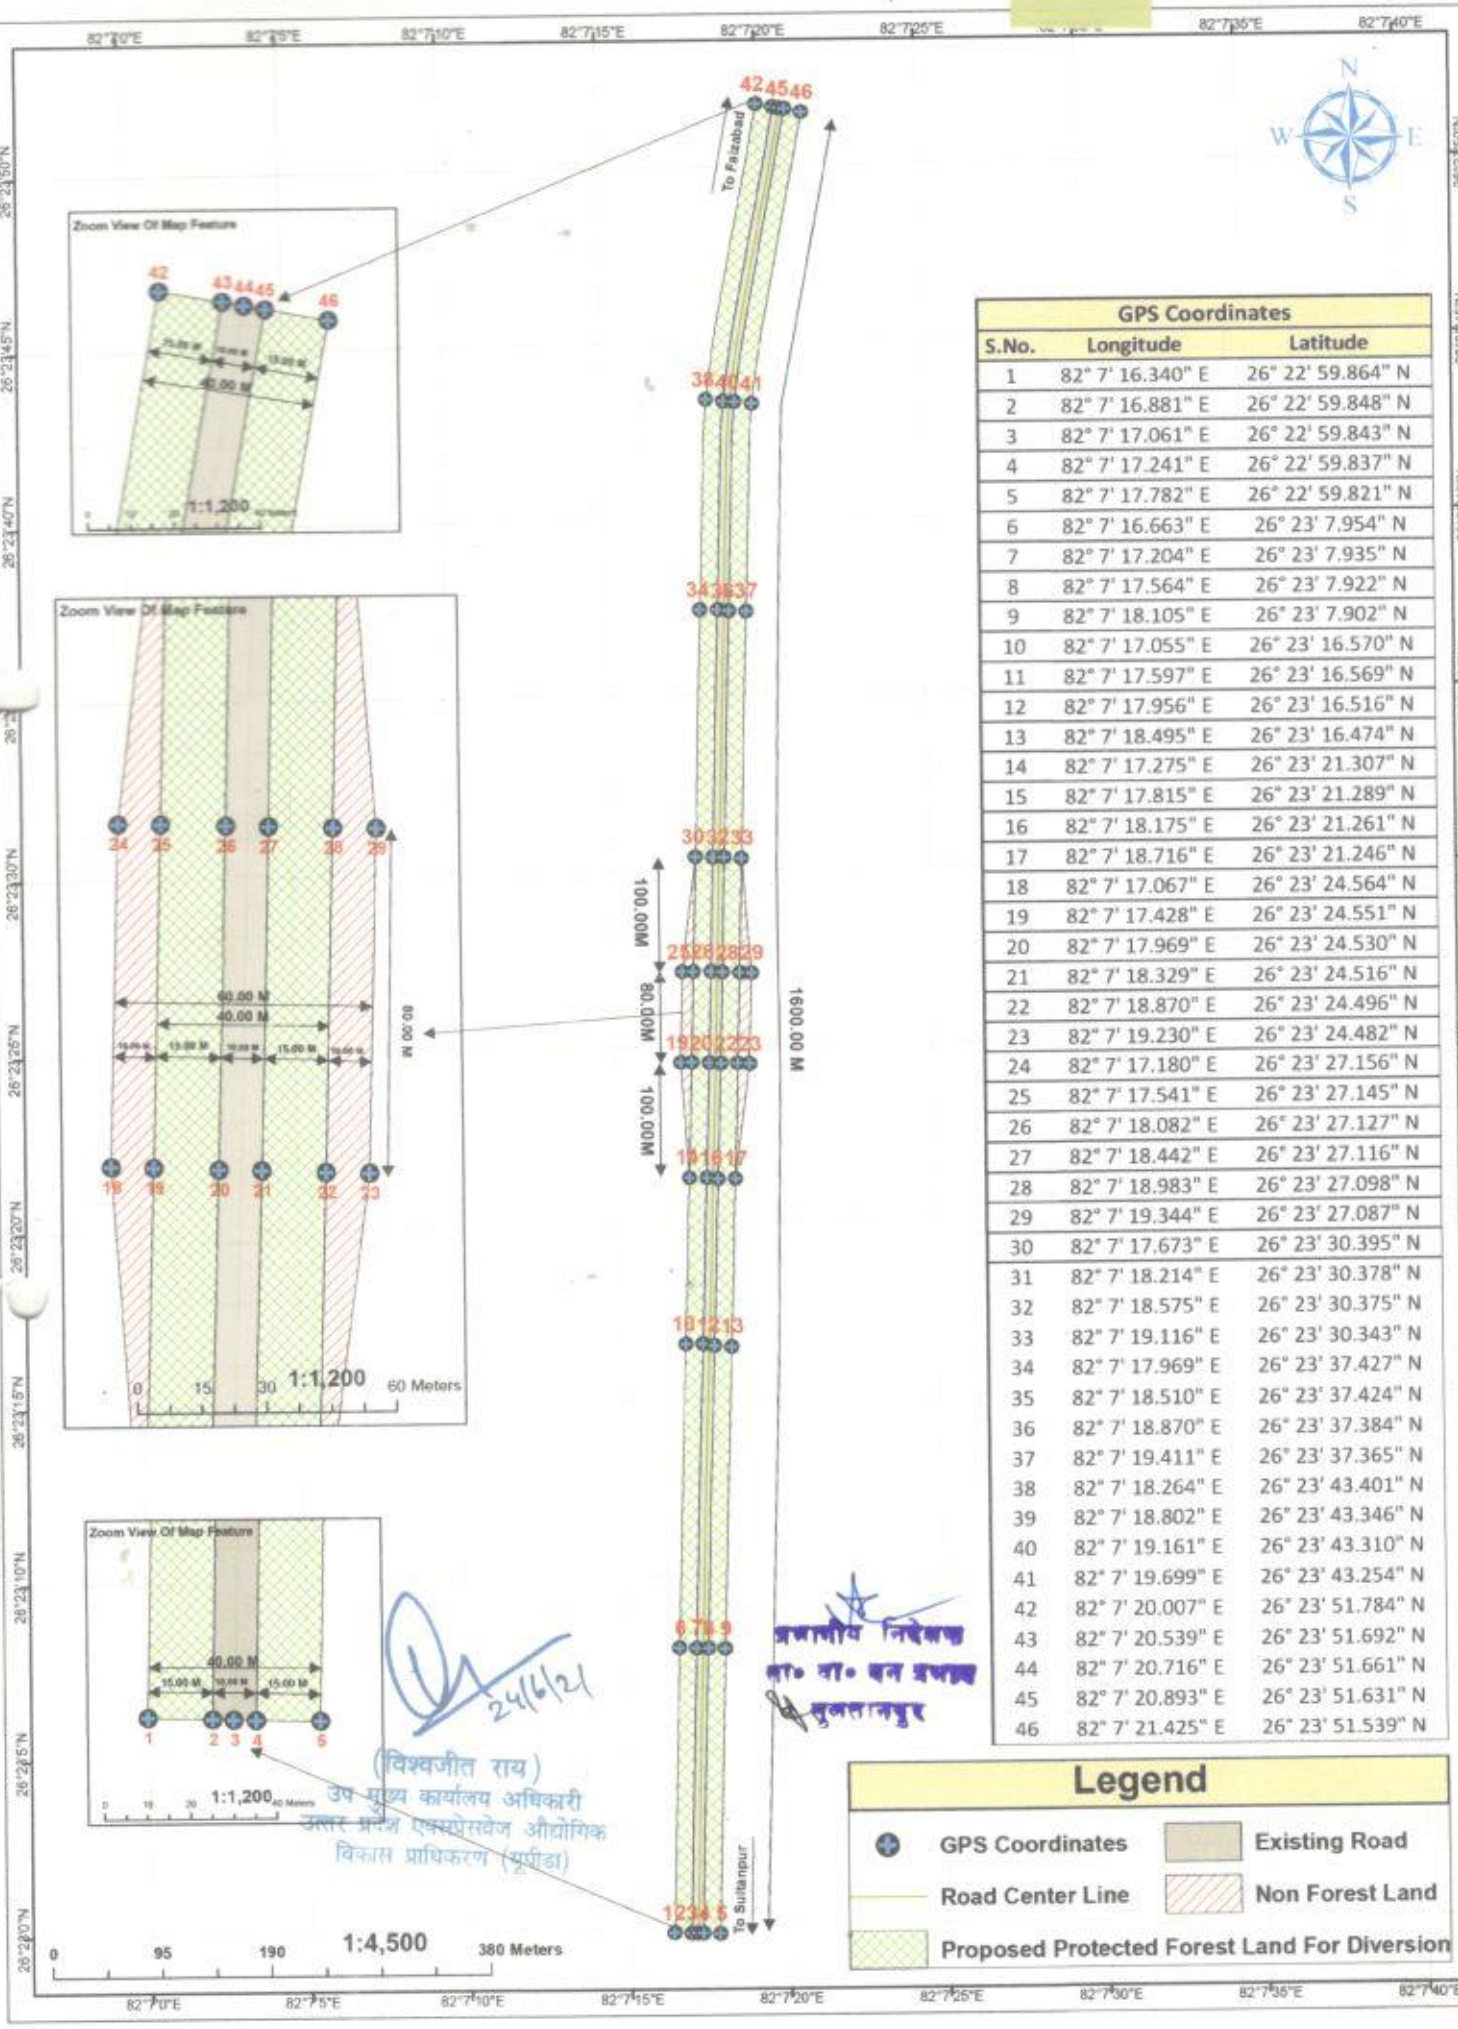

GPS Coordinates		
S.No.	Longitude	Latitude
1	82° 7' 16.340" E	26° 22' 59.864" N
2	82° 7' 16.881" E	26° 22' 59.848" N
3	82° 7' 17.061" E	26° 22' 59.843" N
4	82° 7' 17.241" E	26° 22' 59.837" N
5	82° 7' 17.782" E	26° 22' 59.821" N
6	82° 7' 16.663" E	26° 23' 7.954" N
7	82° 7' 17.204" E	26° 23' 7.935" N
8	82° 7' 17.564" E	26° 23' 7.922" N
9	82° 7' 18.105" E	26° 23' 7.902" N
10	82° 7' 17.055" E	26° 23' 16.570" N
11	82° 7' 17.597" E	26° 23' 16.569" N
12	82° 7' 17.956" E	26° 23' 16.516" N
13	82° 7' 18.495" E	26° 23' 16.474" N
14	82° 7' 17.275" E	26° 23' 21.307" N
15	82° 7' 17.815" E	26° 23' 21.289" N
16	82° 7' 18.175" E	26° 23' 21.261" N
17	82° 7' 18.716" E	26° 23' 21.246" N
18	82° 7' 17.067" E	26° 23' 24.564" N
19	82° 7' 17.428" E	26° 23' 24.551" N
20	82° 7' 17.969" E	26° 23' 24.530" N
21	82° 7' 18.329" E	26° 23' 24.516" N
22	82° 7' 18.870" E	26° 23' 24.496" N
23	82° 7' 19.230" E	26° 23' 24.482" N
24	82° 7' 17.180" E	26° 23' 27.156" N
25	82° 7' 17.541" E	26° 23' 27.145" N
26	82° 7' 18.082" E	26° 23' 27.127" N
27	82° 7' 18.442" E	26° 23' 27.116" N
28	82° 7' 18.983" E	26° 23' 27.098" N
29	82° 7' 19.344" E	26° 23' 27.087" N
30	82° 7' 17.673" E	26° 23' 30.395" N
31	82° 7' 18.214" E	26° 23' 30.378" N
32	82° 7' 18.575" E	26° 23' 30.375" N
33	82° 7' 19.116" E	26° 23' 30.343" N
34	82° 7' 17.969" E	26° 23' 37.427" N
35	82° 7' 18.510" E	26° 23' 37.424" N
36	82° 7' 18.870" E	26° 23' 37.384" N
37	82° 7' 19.411" E	26° 23' 37.365" N
38	82° 7' 18.264" E	26° 23' 43.401" N
39	82° 7' 18.802" E	26° 23' 43.346" N
40	82° 7' 19.161" E	26° 23' 43.310" N
41	82° 7' 19.699" E	26° 23' 43.254" N
42	82° 7' 20.007" E	26° 23' 51.784" N
43	82° 7' 20.539" E	26° 23' 51.692" N
44	82° 7' 20.716" E	26° 23' 51.661" N
45	82° 7' 20.893" E	26° 23' 51.631" N
46	82° 7' 21.425" E	26° 23' 51.539" N

Legend

- GPS Coordinates
- Existing Road
- Road Center Line
- Non Forest Land
- Proposed Protected Forest Land For Diversion

24/6/21

(विश्वजीत राय)
उप मुख्य कार्यालय अधिकारी
उत्तर प्रदेश एक्सप्रेसवेज औद्योगिक
विकास प्राधिकरण (यूपीडा)

प्रभागीय निदेशक
वा० वा० वन प्रभाग
सुलतानपुर