



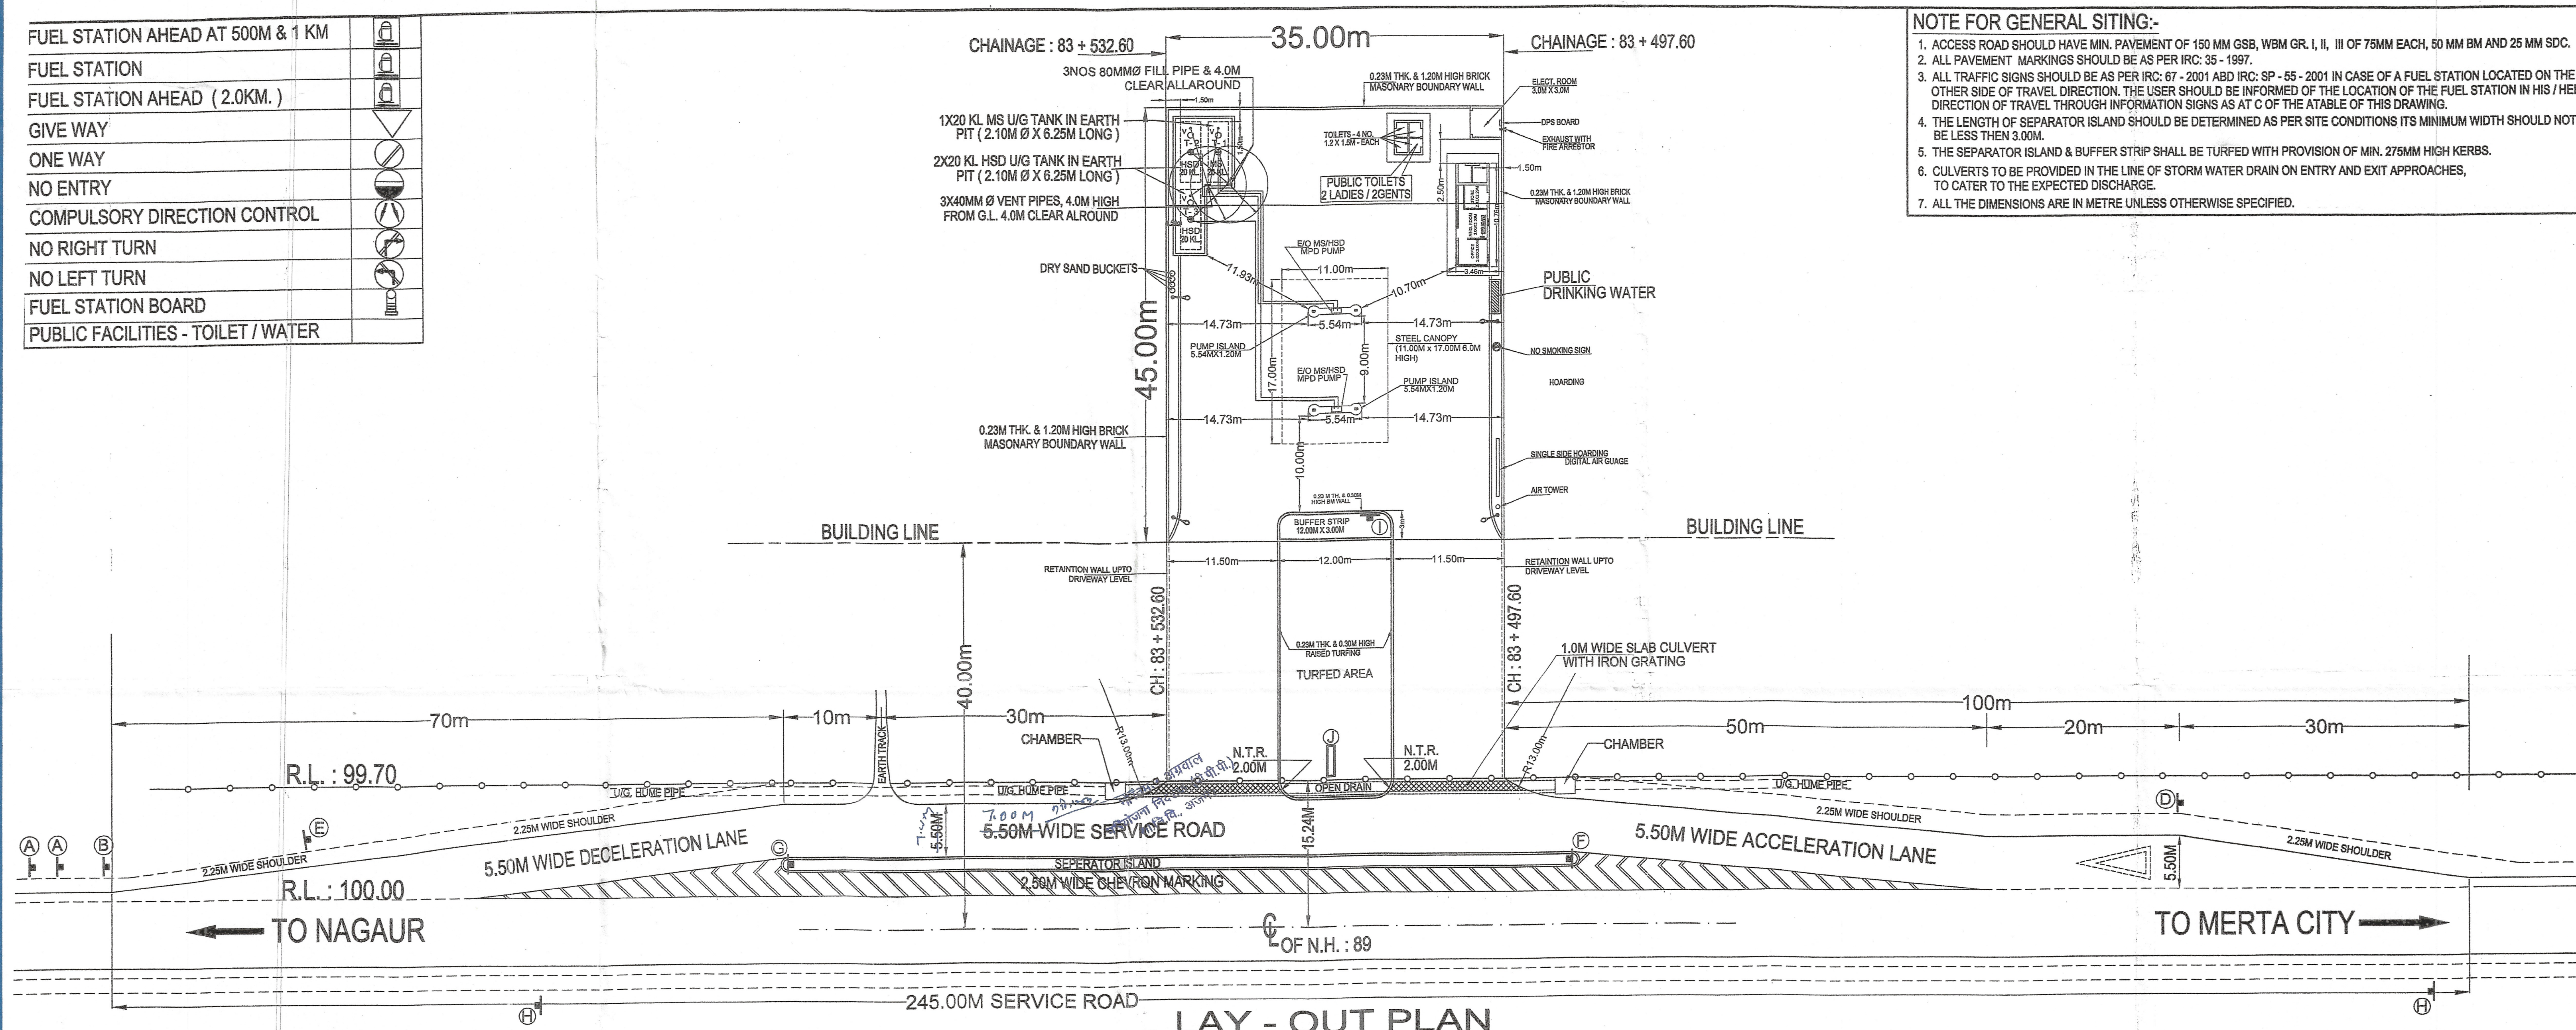



NOTE FOR GENERAL SITING:

1. ACCESS ROAD SHOULD HAVE MIN. PAVEMENT OF 150 MM GSB, WBM GR. II, III, OF 75MM EACH, 50 MM BM AND 25 MM SDC. ALL PAVEMENT MARKINGS SHOULD BE AS PER IRC-35-1987.
2. ALL TRAFFIC SIGNS SHOULD BE AS PER IRC- 67- 2001 AND IRC SP- 55- 2001 IN CASE OF A FUEL STATION LOCATED ON THE OTHER SIDE OF TRAVEL DIRECTION, THE USER SHOULD BE INFORMED OF THE LOCATION OF THE FUEL STATION IN HIS / HER DIRECTION OF TRAVEL THROUGH INFORMATION SIGNS AS AT C/O OF THE ATABLET. IN THIS DIRECTION.
3. THE LENGTH OF SEPARATOR ISLAND SHOULD BE DETERMINED AS PER SITE CONDITIONS ITS MINIMUM WIDTH SHOULD NOT BE LESS THAN 3.00M.
4. THE SEPARATOR ISLAND A BUFFER STRIP SHALL BE TURFED WITH PROVISION OF MIN. 27MM HIGH KERBS.
5. CULVERTS TO BE PROVIDED IN THE LINE OF STORM WATER DRAIN ON ENTRY AND EXIT APPROACHES.
6. TO ORDER TO THE DISCREET DRAINAGE.
7. ALL THE DRAINWAYS ARE IN METER UNLESS OTHERWISE SPECIFIED.

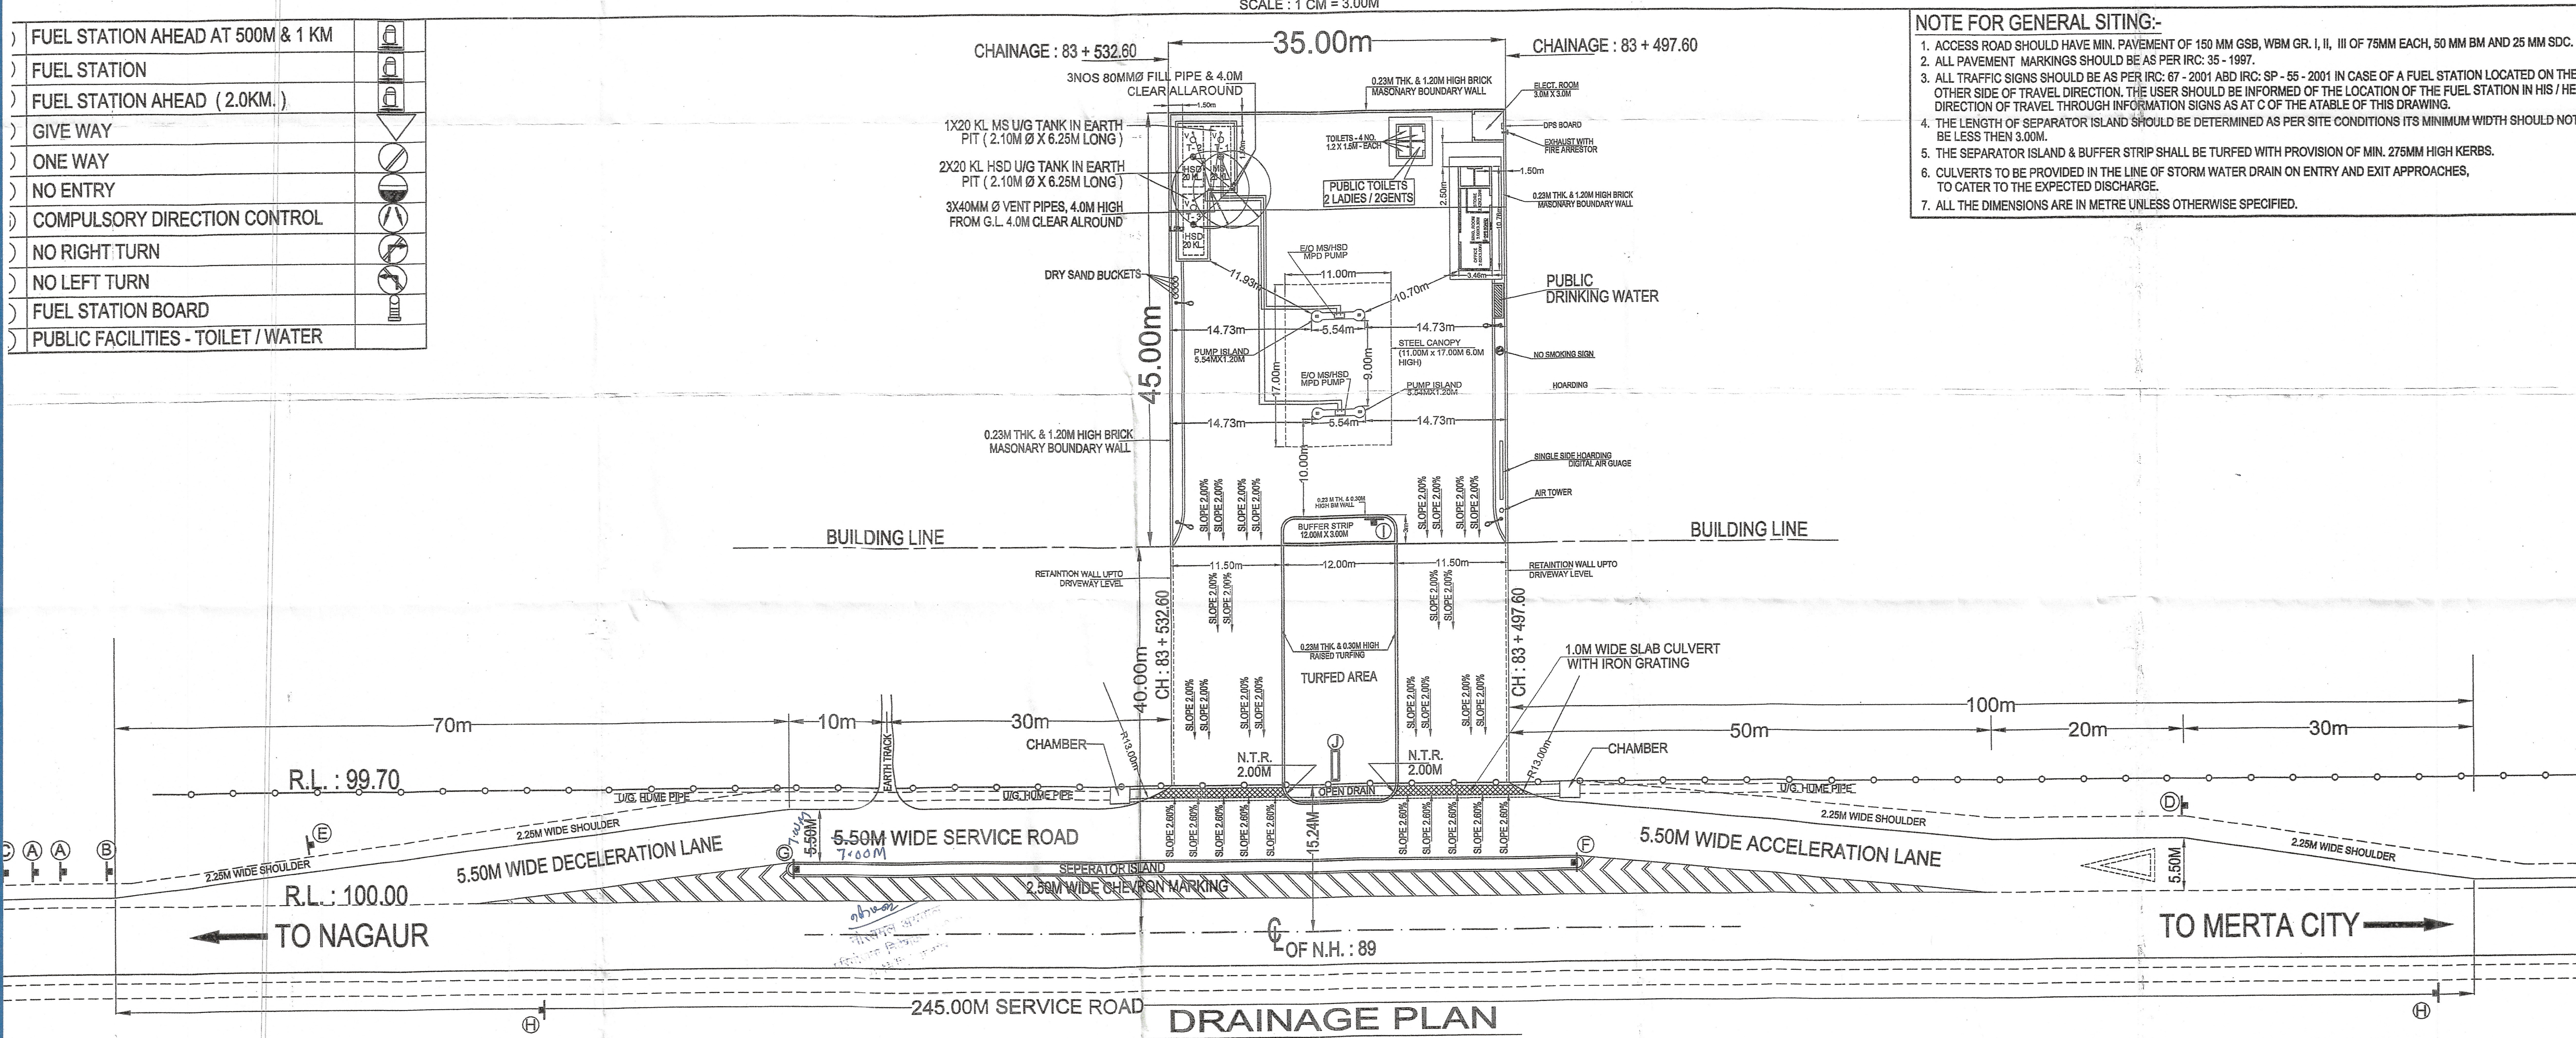

NOTE FOR GENERAL SITING:

1. ACCESS ROAD SHOULD HAVE MIN. PAVEMENT OF 150 MM GSB, WBM GR. II, III OF 75MM EACH, 50 MM BM AND 25 MM SDC.
2. ALL PAVED AREAS SHOULD BE PER R.C.I. 1997.
3. ALL TRAFFIC SIGNS SHOULD BE AS PER R.C.I. 607 - 2001 AND A.P.C. SP. - 55 - 2001 IN CASE OF A FUEL STATION LOCATED ON THE OTHER SIDE OF TRAVEL DIRECTION. THE USER SHOULD BE INFORMED OF THE LOCATION OF THE FUEL STATION IN HIS / HER DIRECTION OF TRAVEL THROUGH INFORMATION SIGNS AS AT C OR THE ABT OF THIS DRAWING.
4. THE LENGTH OF SEPARATOR ISLAND SHOULD BE DETERMINED AS PER SITE CONDITIONS ITS MINIMUM WIDTH SHOULD NOT BE LESS THAN 3.00M.
5. THE SEPARATOR ISLAND & BUFFER STRIP SHALL BE TURFED WITH PERM. MIX. 275MM HIGH KERBS.
6. CULVERTS TO BE PROVIDED IN THE LINE OF STORM WATER DRAIN ON ENTRY AND EXIT APPROACHES.
7. TO ENTER TO THE EXPECTED DIRECTION.
8. U/L TRAFFIC SIGNAGE ARE UNLESS/UNLESS OTHERWISE SPECIFIED

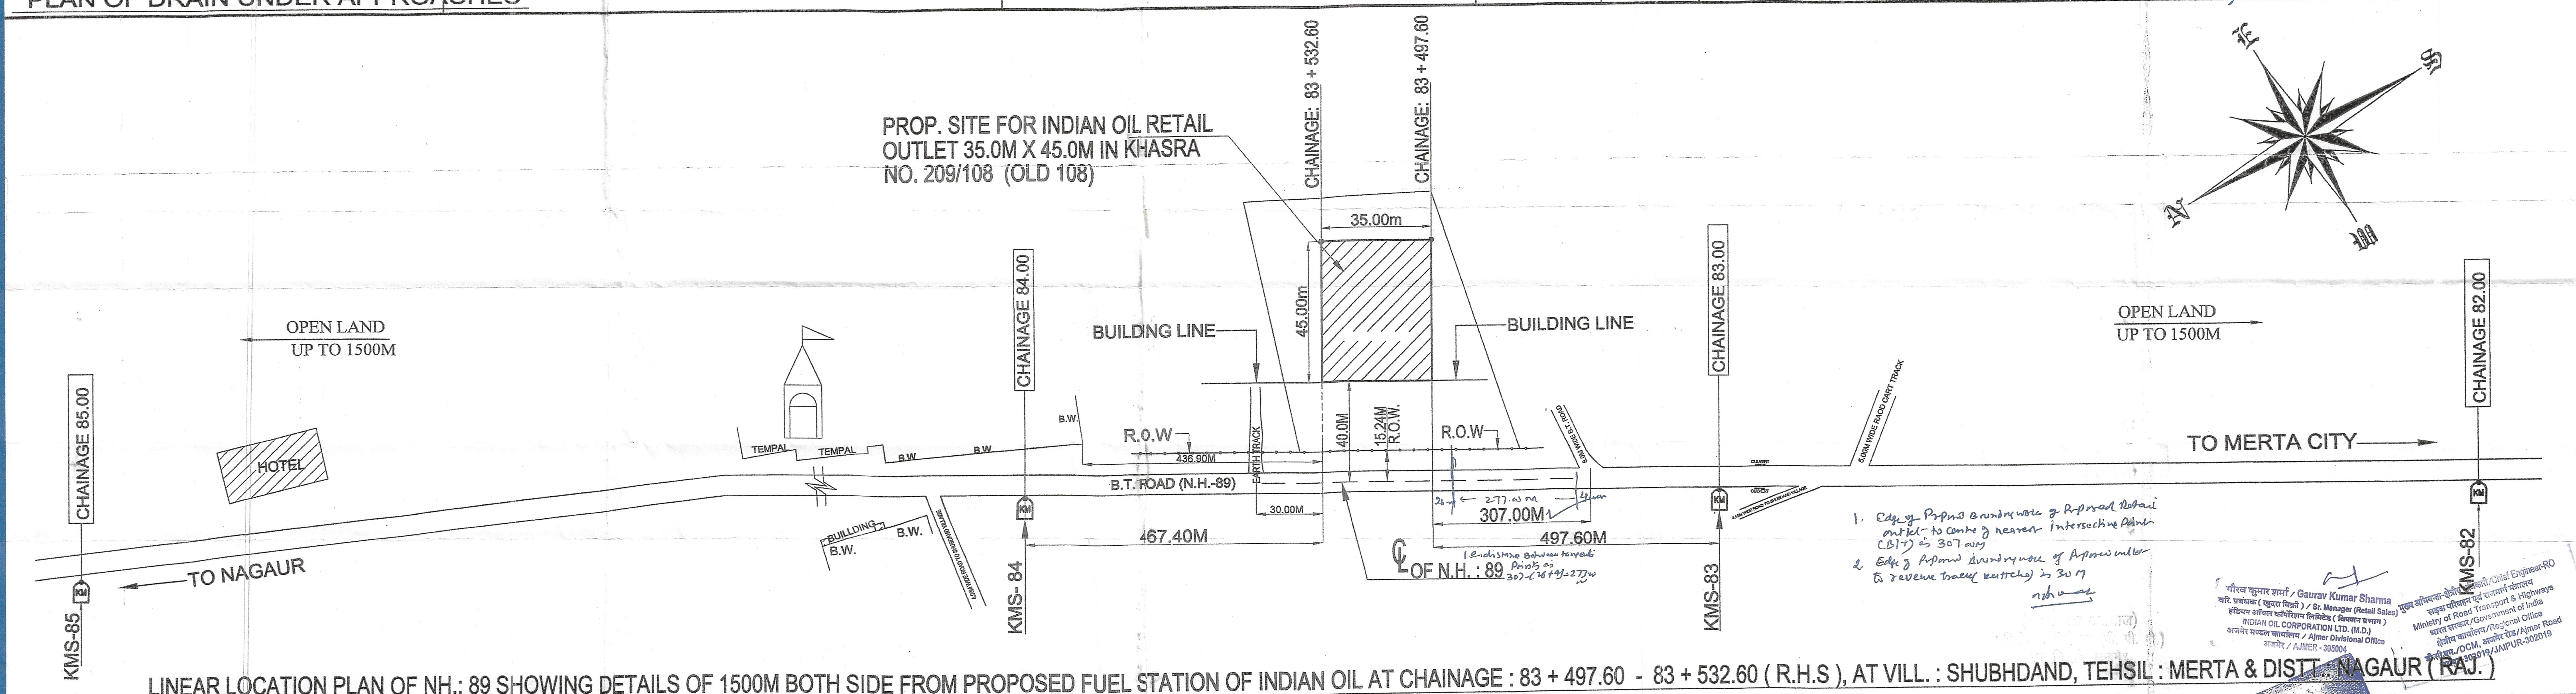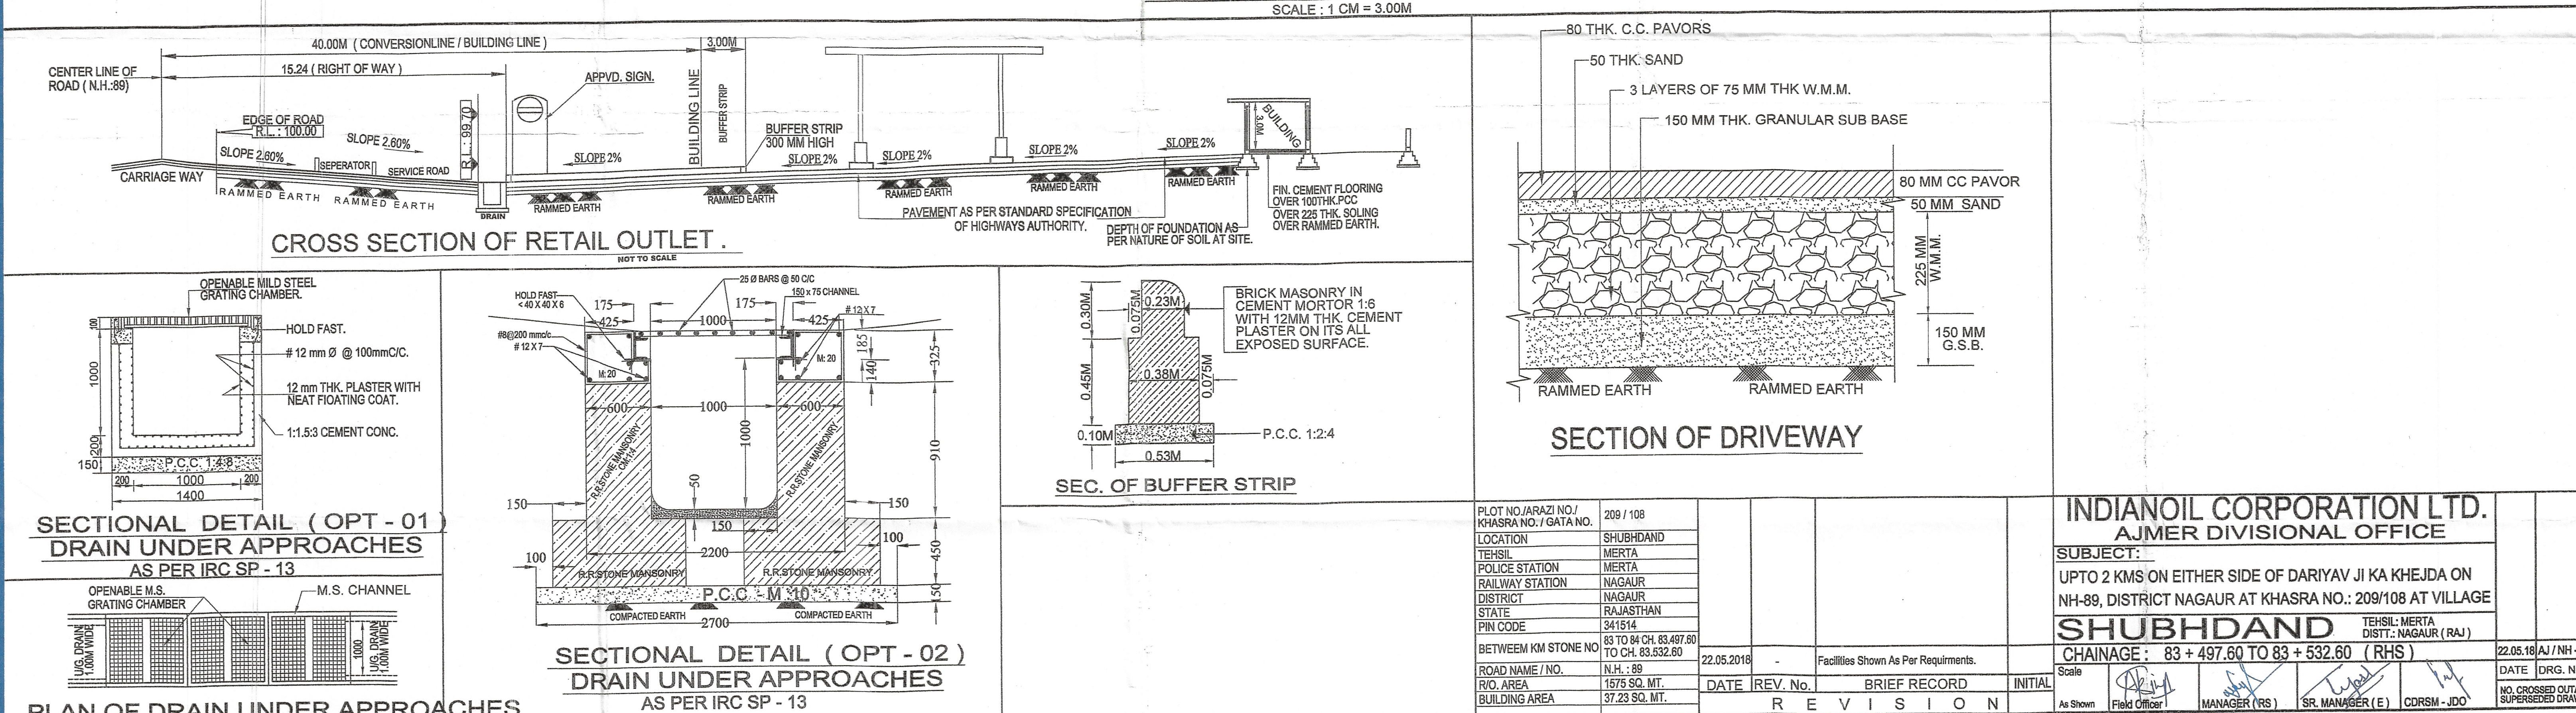

LINEAR LOCATION PLAN OF NH.: 89 SHOWING DETAILS OF 1500M BOTH SIDE FROM PROPOSED FUEL STATION OF INDIAN OIL AT CHAINAGE : 83 + 497.60 - 83 + 532.60 (R.H.S), AT VILL. : SHUBHDAND, TEHSIL : MERTA & DISTT. : NAGOUR (RAJ.)

Provisionally granted NOC vide
Letter No. FCB/141 / RU / PG dated 12.12.1972
dated 12.12.1972