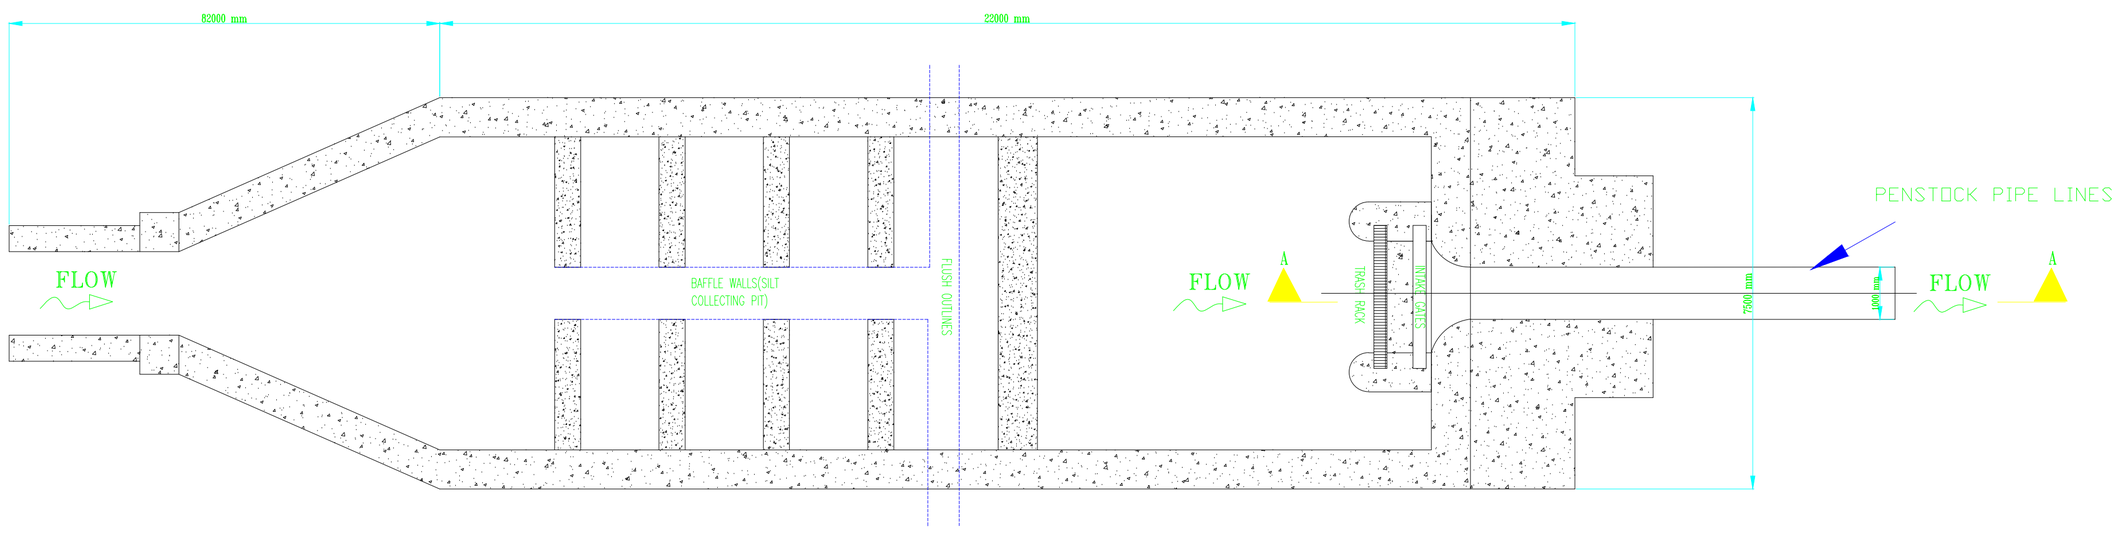

PLAN

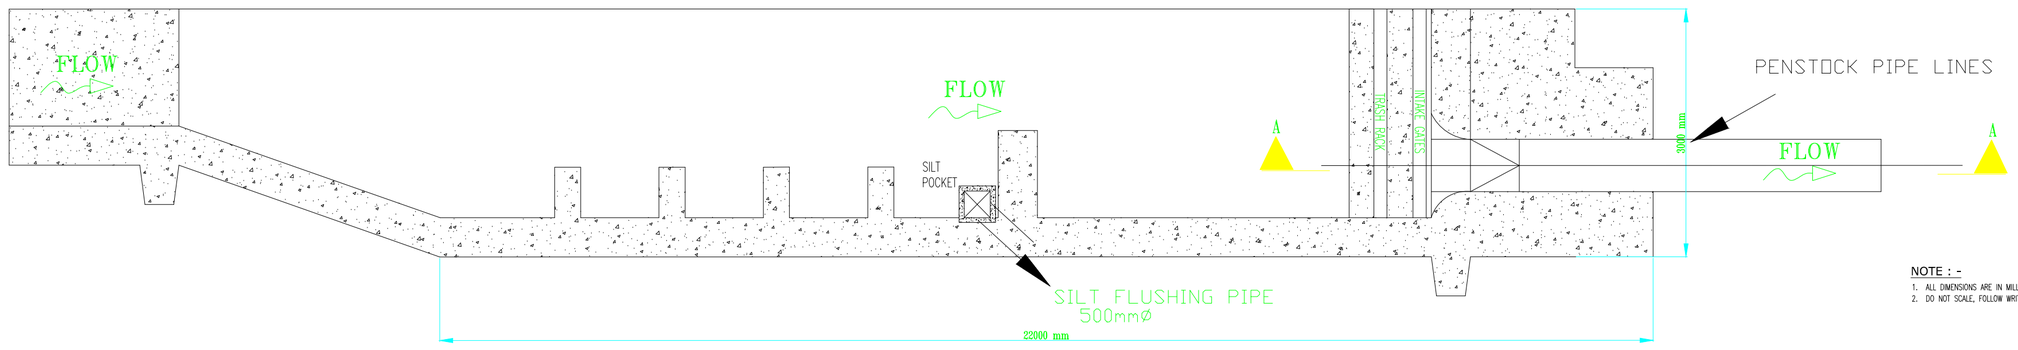

SECTIONS

NOTE : -

1. ALL DIMENSIONS ARE IN MILLIMETRES AND LEVELS IN METRES.
2. DO NOT SCALE, FOLLOW WRITTEN DIMENSIONS ONLY.

The copyright of these drawings and of all annexes which are entrusted to a person's care always remain the property of our firm. They must not be copied or duplicated nor shown to or placed at the disposal of third persons without our written consent

Customer :- SLEEBA POWER

PROJECT :- VELLAKAYAM MICRO HYDRO POWER PROJECT

Revisions	Index	Name	Date	Description

Original	Designed	Date	Checked	Date	Approved	Date	Issued	Date

Sep. parts list Yes/No | Original scale :- 1 : 80

Gr.no. 010 | Designation | Originated from

Project code V-0027 | FORBAYCUM DISILTING TANK | Reference drawing

Project | Replaced by | Substitute for

HYDRO TECH ENGINEERING CONSULTANT

0 V0027 010 03 | Rev. 0 | Sheet

THIS DRAWING MAY ONLY BE MODIFIED BY USING OF CAD SYSTEM.

DRAWING MADE BY CAD AND IS WITHOUT SIGNATURES.