Layout plan of KHDO Cluster site with Approach Road

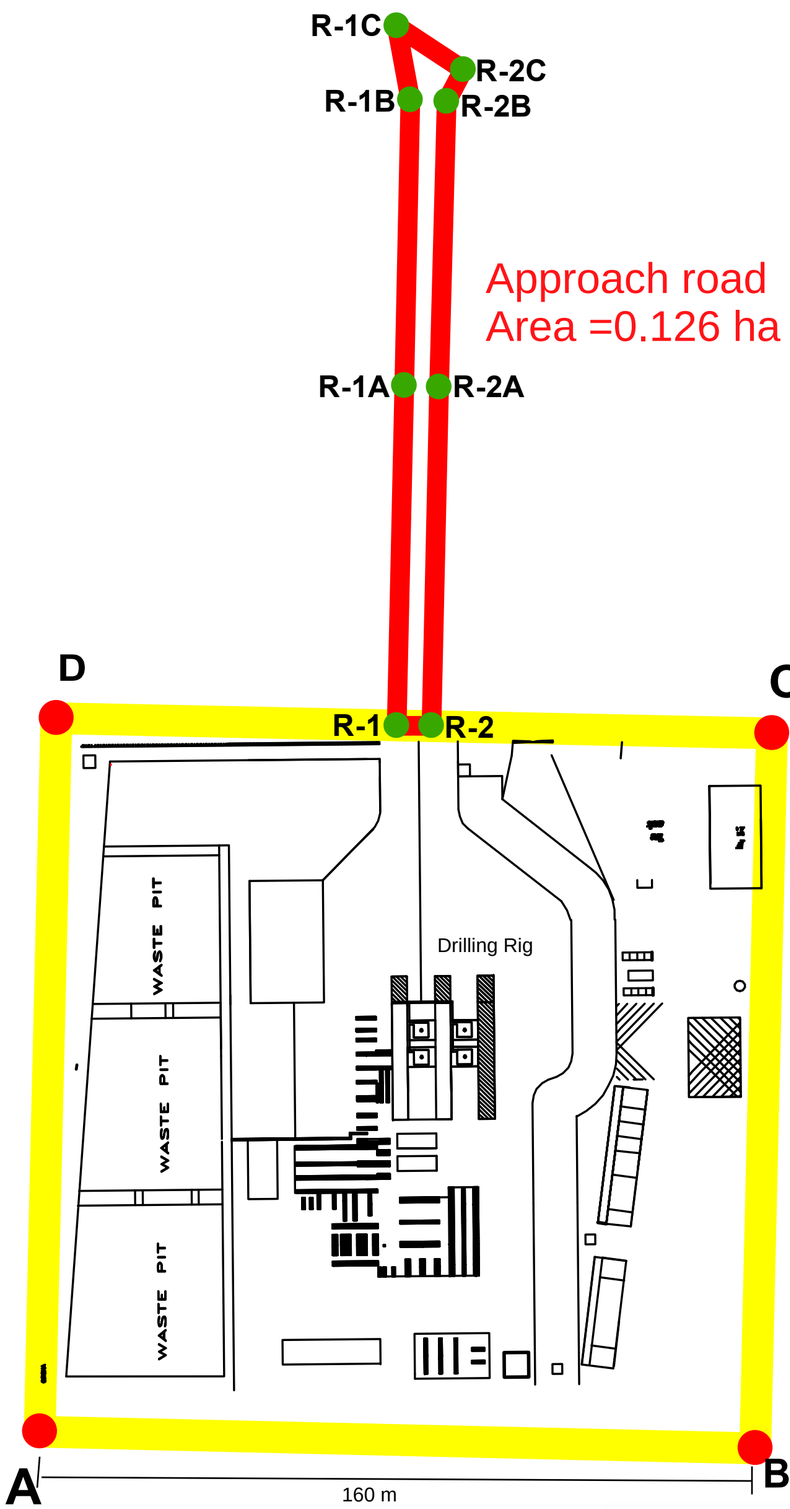

Area of Purposed diversion site = 2.56 ha
Area of Approach Road = 0.126 ha

Niva Moni Tamuli
GM (P) Head HSE
ONGC, JORHAT ASSET, ASSAM

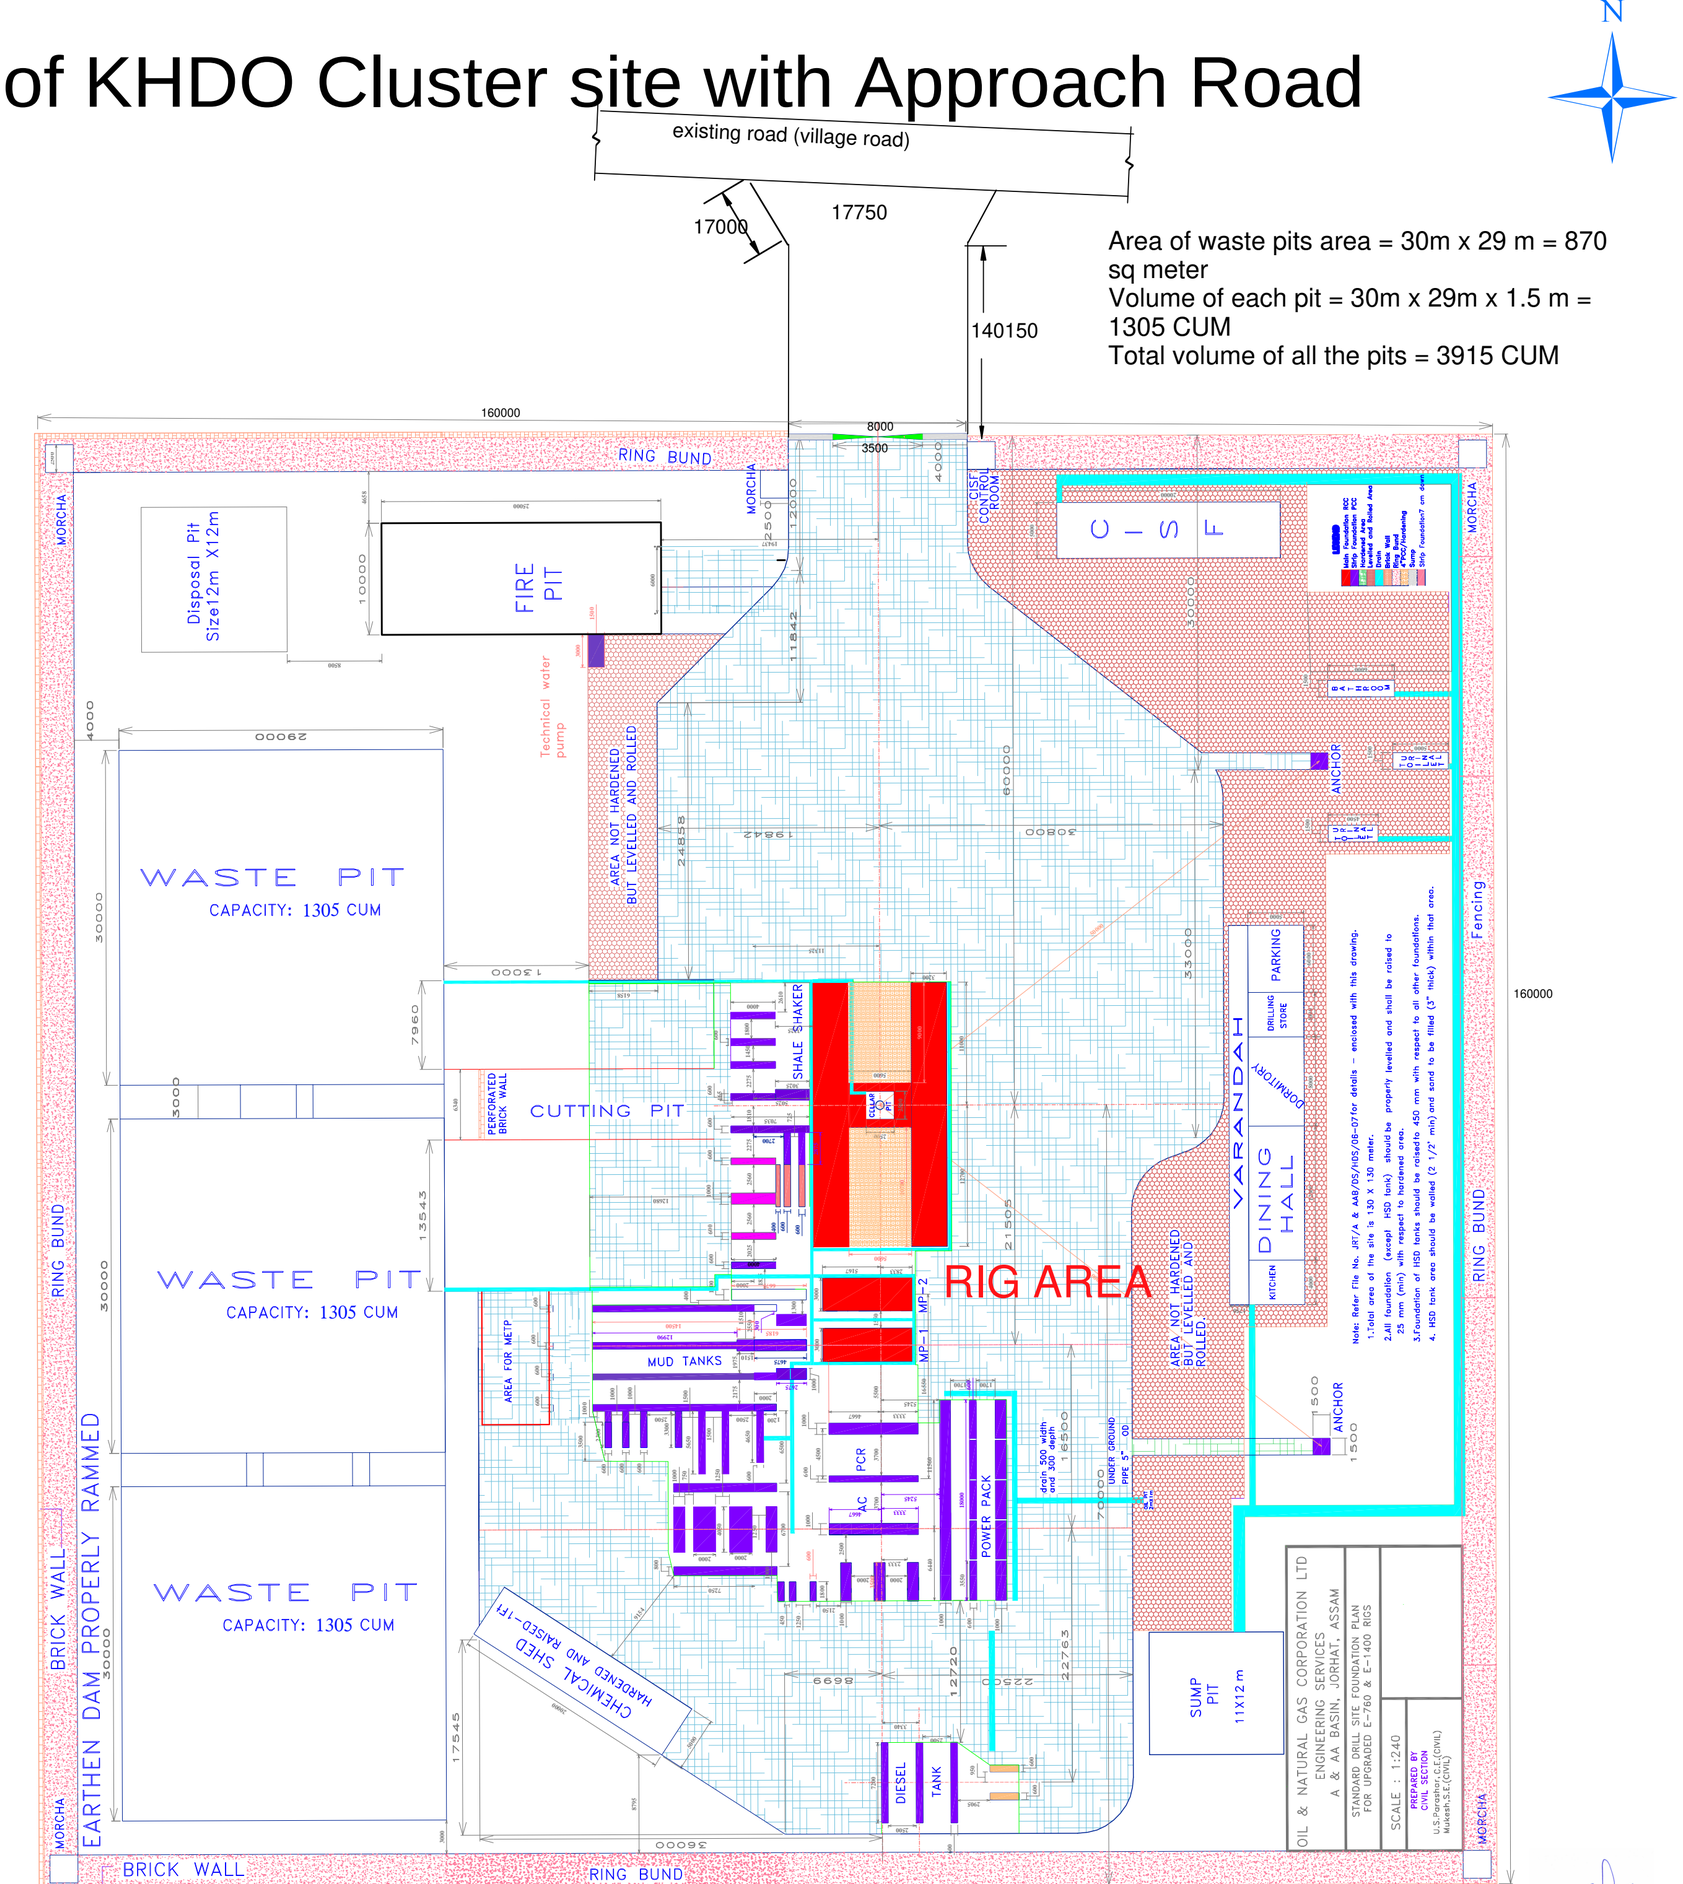

Area of waste pits area = 30m x 29 m = 870 sq meter
Volume of each pit = 30m x 29m x 1.5 m = 1305 CUM
Total volume of all the pits = 3915 CUM

DETAILED LAYOUT PLAN

all dimensions are in mm