MAP SHOWNING GEO-REFERENCE DIGITAL MAP WITH FOREST BOUNDARY AND PROPOSED ROAD ALINGMENT

Full title of the Project : "Construction of Approach Road from Pounkh –Nakawali Dhani Road to Explosives Storage Magazine At Khasra No 3189/2763 in Village Pounkh , Tehsil–Udaipurwati ,District -Jhunjhunu (Rajasthan)"

Proposal No : FP/RJ/ROAD/50080/2020

Required Forest Land Coordinates (Segment-1)

S.No.	Latitude	Longitude
1	27° 48' 57.856" N	75° 35' 48.113" E
2	27° 48' 57.676" N	75° 35' 48.197" E
3	27° 48' 56.221" N	75° 35' 43.659" E
4	27° 48' 56.070" N	75° 35' 43.797" E
5	27° 48' 53.837" N	75° 35' 41.196" E
6	27° 48' 53.711" N	75° 35' 41.364" E
7	27° 48' 51.638" N	75° 35' 39.322" E
8	27° 48' 51.471" N	75° 35' 39.455" E

Required Forest Land Coordinates (Segment-2)

S.No.	Latitude	Longitude
1	27° 48' 42.932" N	75° 35' 28.406" E
2	27° 48' 42.801" N	75° 35' 28.585" E
3	27° 48' 41.506" N	75° 35' 25.877" E
4	27° 48' 41.342" N	75° 35' 25.995" E

Required Forest Land Coordinates (Segment-3)

S.No.	Latitude	Longitude
1	27° 48' 38.473" N	75° 35' 23.170" E
2	27° 48' 38.309" N	75° 35' 23.296" E
3	27° 48' 37.019" N	75° 35' 21.493" E
4	27° 48' 36.893" N	75° 35' 21.660" E
5	27° 48' 34.871" N	75° 35' 19.900" E
6	27° 48' 34.853" N	75° 35' 20.169" E
7	27° 48' 33.570" N	75° 35' 21.183" E
8	27° 48' 33.326" N	75° 35' 21.112" E

AREA CALCULATION SHEET

S.No.	District	Tehsil	Village	Component	Forest Land				Non-Forest Land				Total Forest Land (in Ha.)	Total Non-Forest Land (in Ha.)
					Width	Length	Area (In Sq. M.)	Area (In Ha.)	Width	Length	Area (In Sq. M.)	Area (In Ha.)		
1	Sikar	Udaipurwati	Pounkh	Segment-1 (Proposed Road in Forest Land)	6	317	1902	0.1902	-	-	-	-	0.1902	-
2				Proposed Road in Non-Forest Land	-	-	-	-	6	404	2424	0.2424	-	0.2424
3				Segment-2 (Proposed Road in Forest Land)	6	83	498	0.0498	-	-	-	-	0.0498	-
4				Proposed Road in Non-Forest Land	-	-	-	-	6	120	720	0.0720	-	0.0720
5				Segment-3 (Proposed Road in Forest Land)	6	195	1170	0.1170	-	-	-	-	0.1170	-
6				Proposed Road in Non-Forest Land	-	-	-	-	6	306	1836	0.1836	-	0.1836
				Total	**6**	**595**	**3570**	**0.3570**	**6**	**830**	**4980**	**0.4980**	**0.3570**	**0.4980**
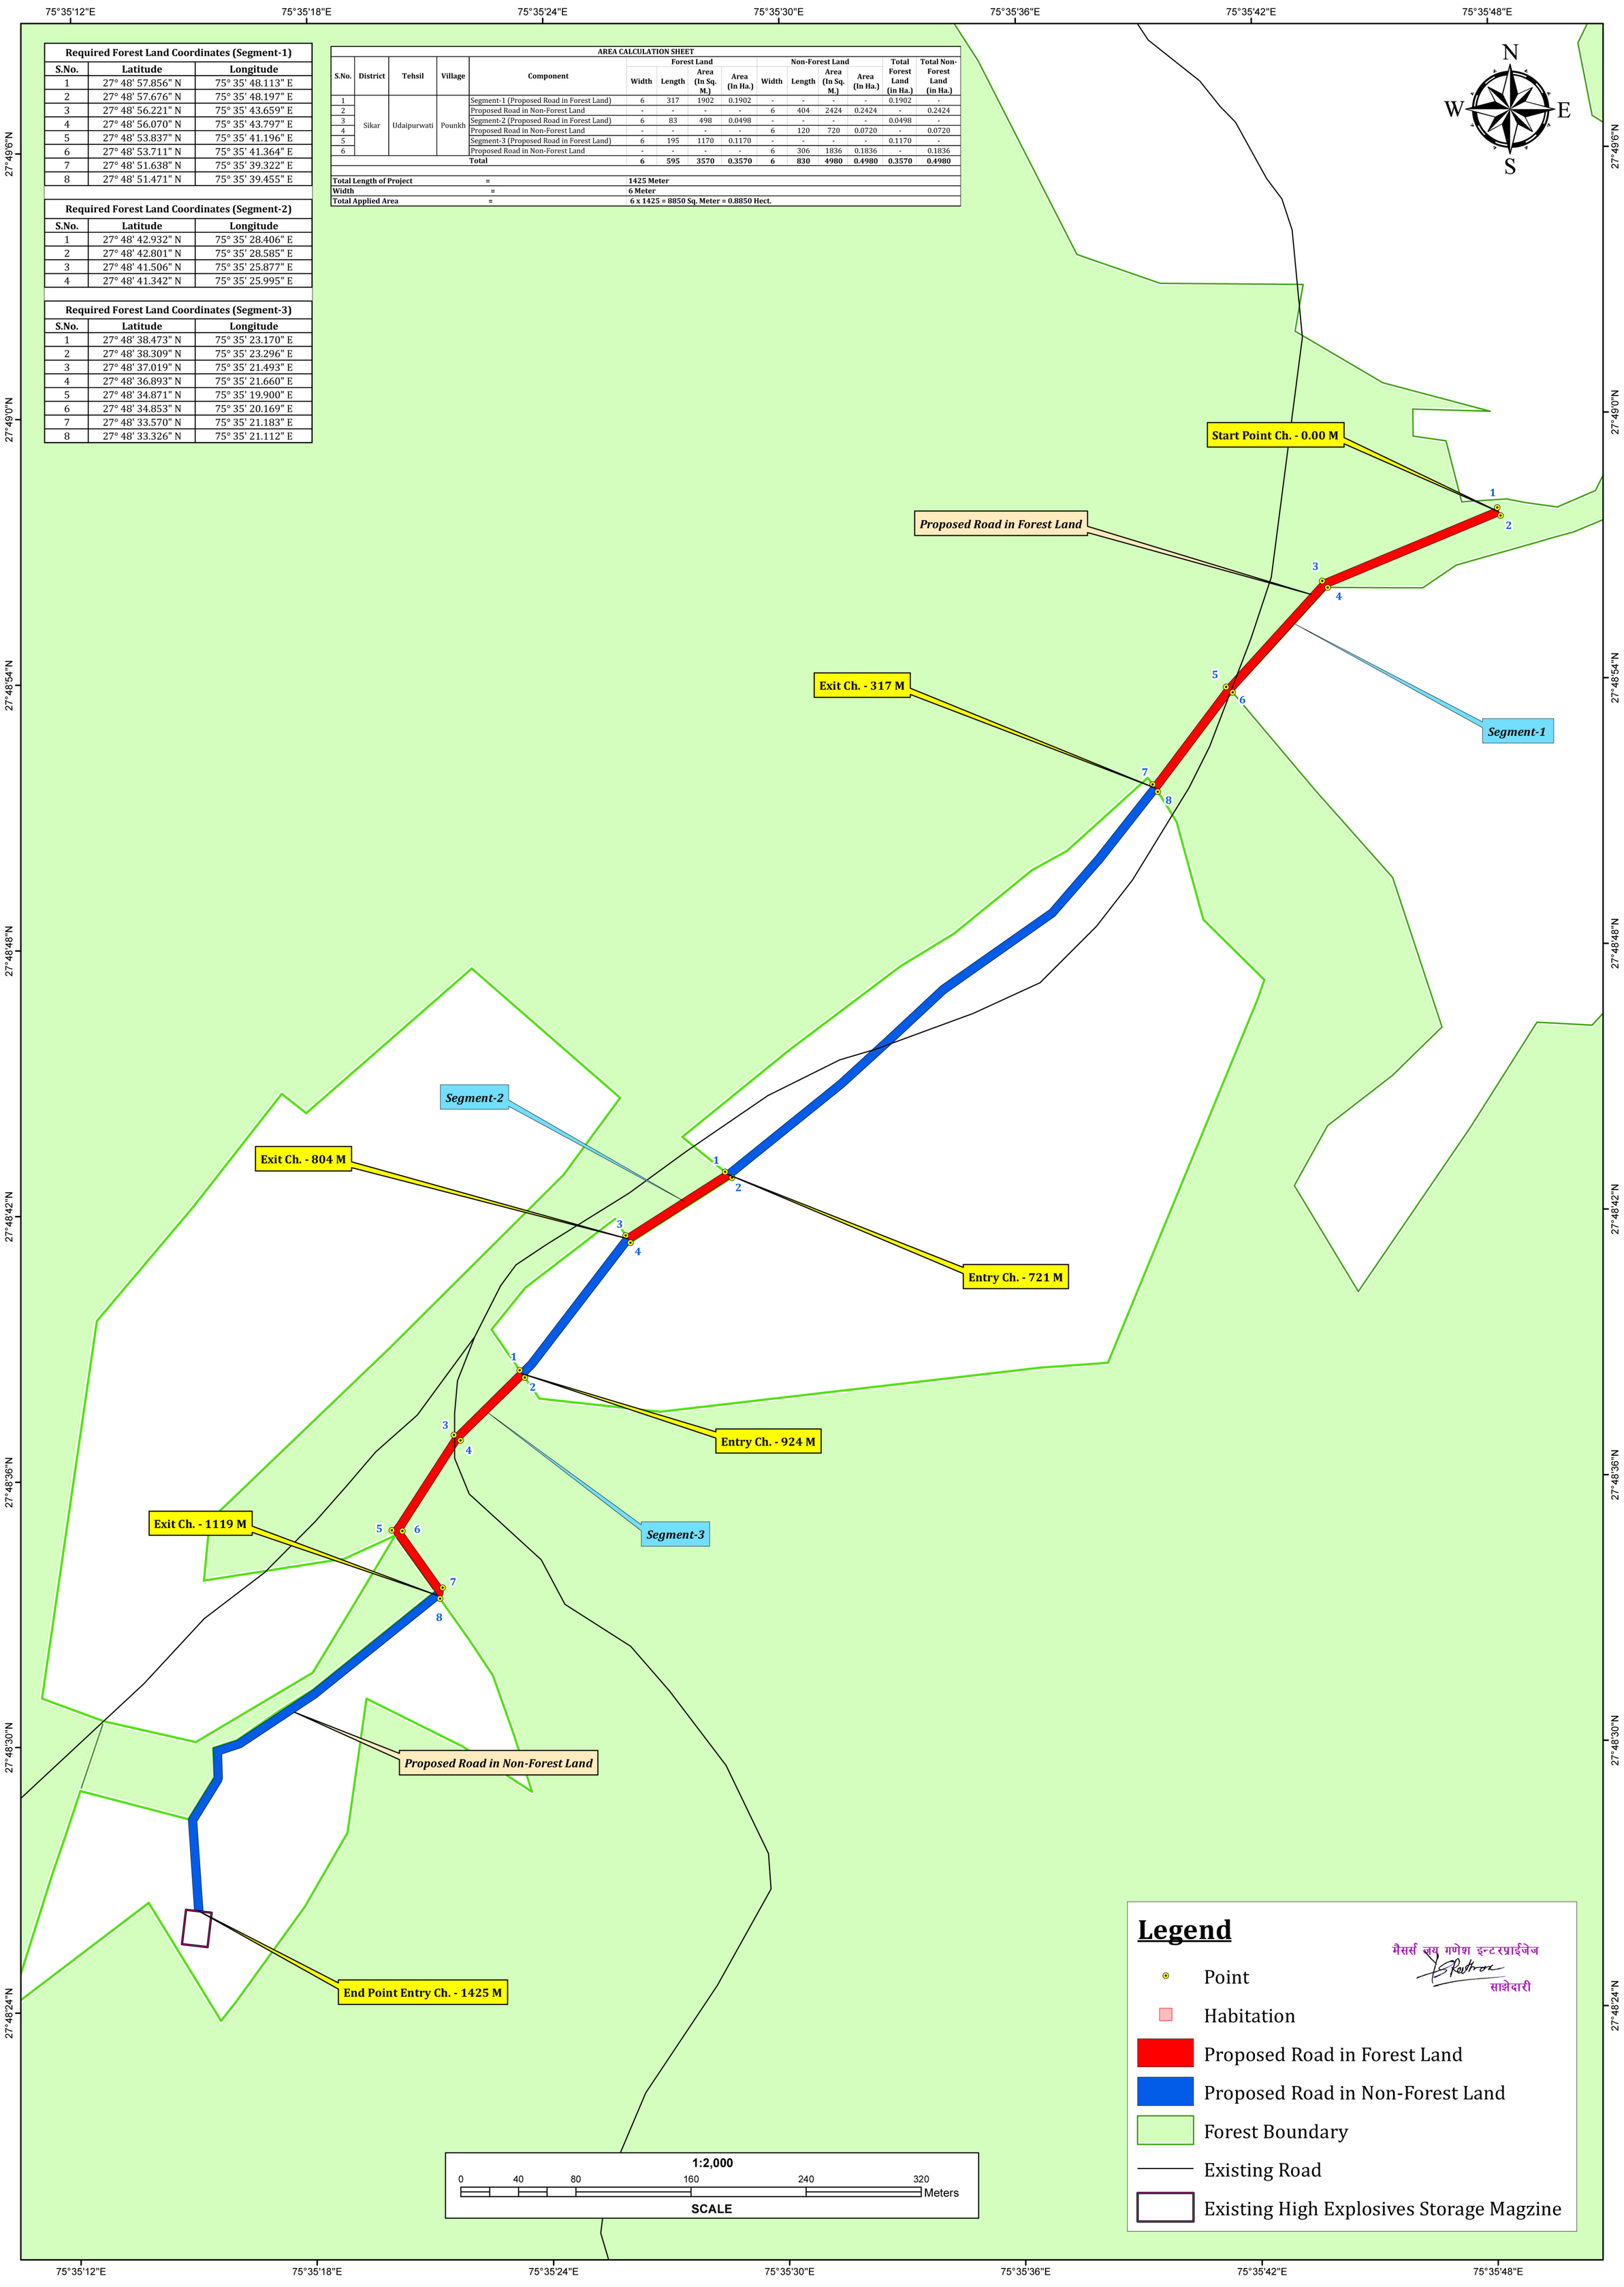
Total Length of Project	=	**1425 Meter**
Width	=	**6 Meter**
Total Applied Area	=	**6 x 1425 = 8850 Sq. Meter = 0.8850 Hect.**