GENERAL ARRANGEMENT DRAWING FOR KEEZHARKUTHU H.E. PROJECT (3X6.6 MW)

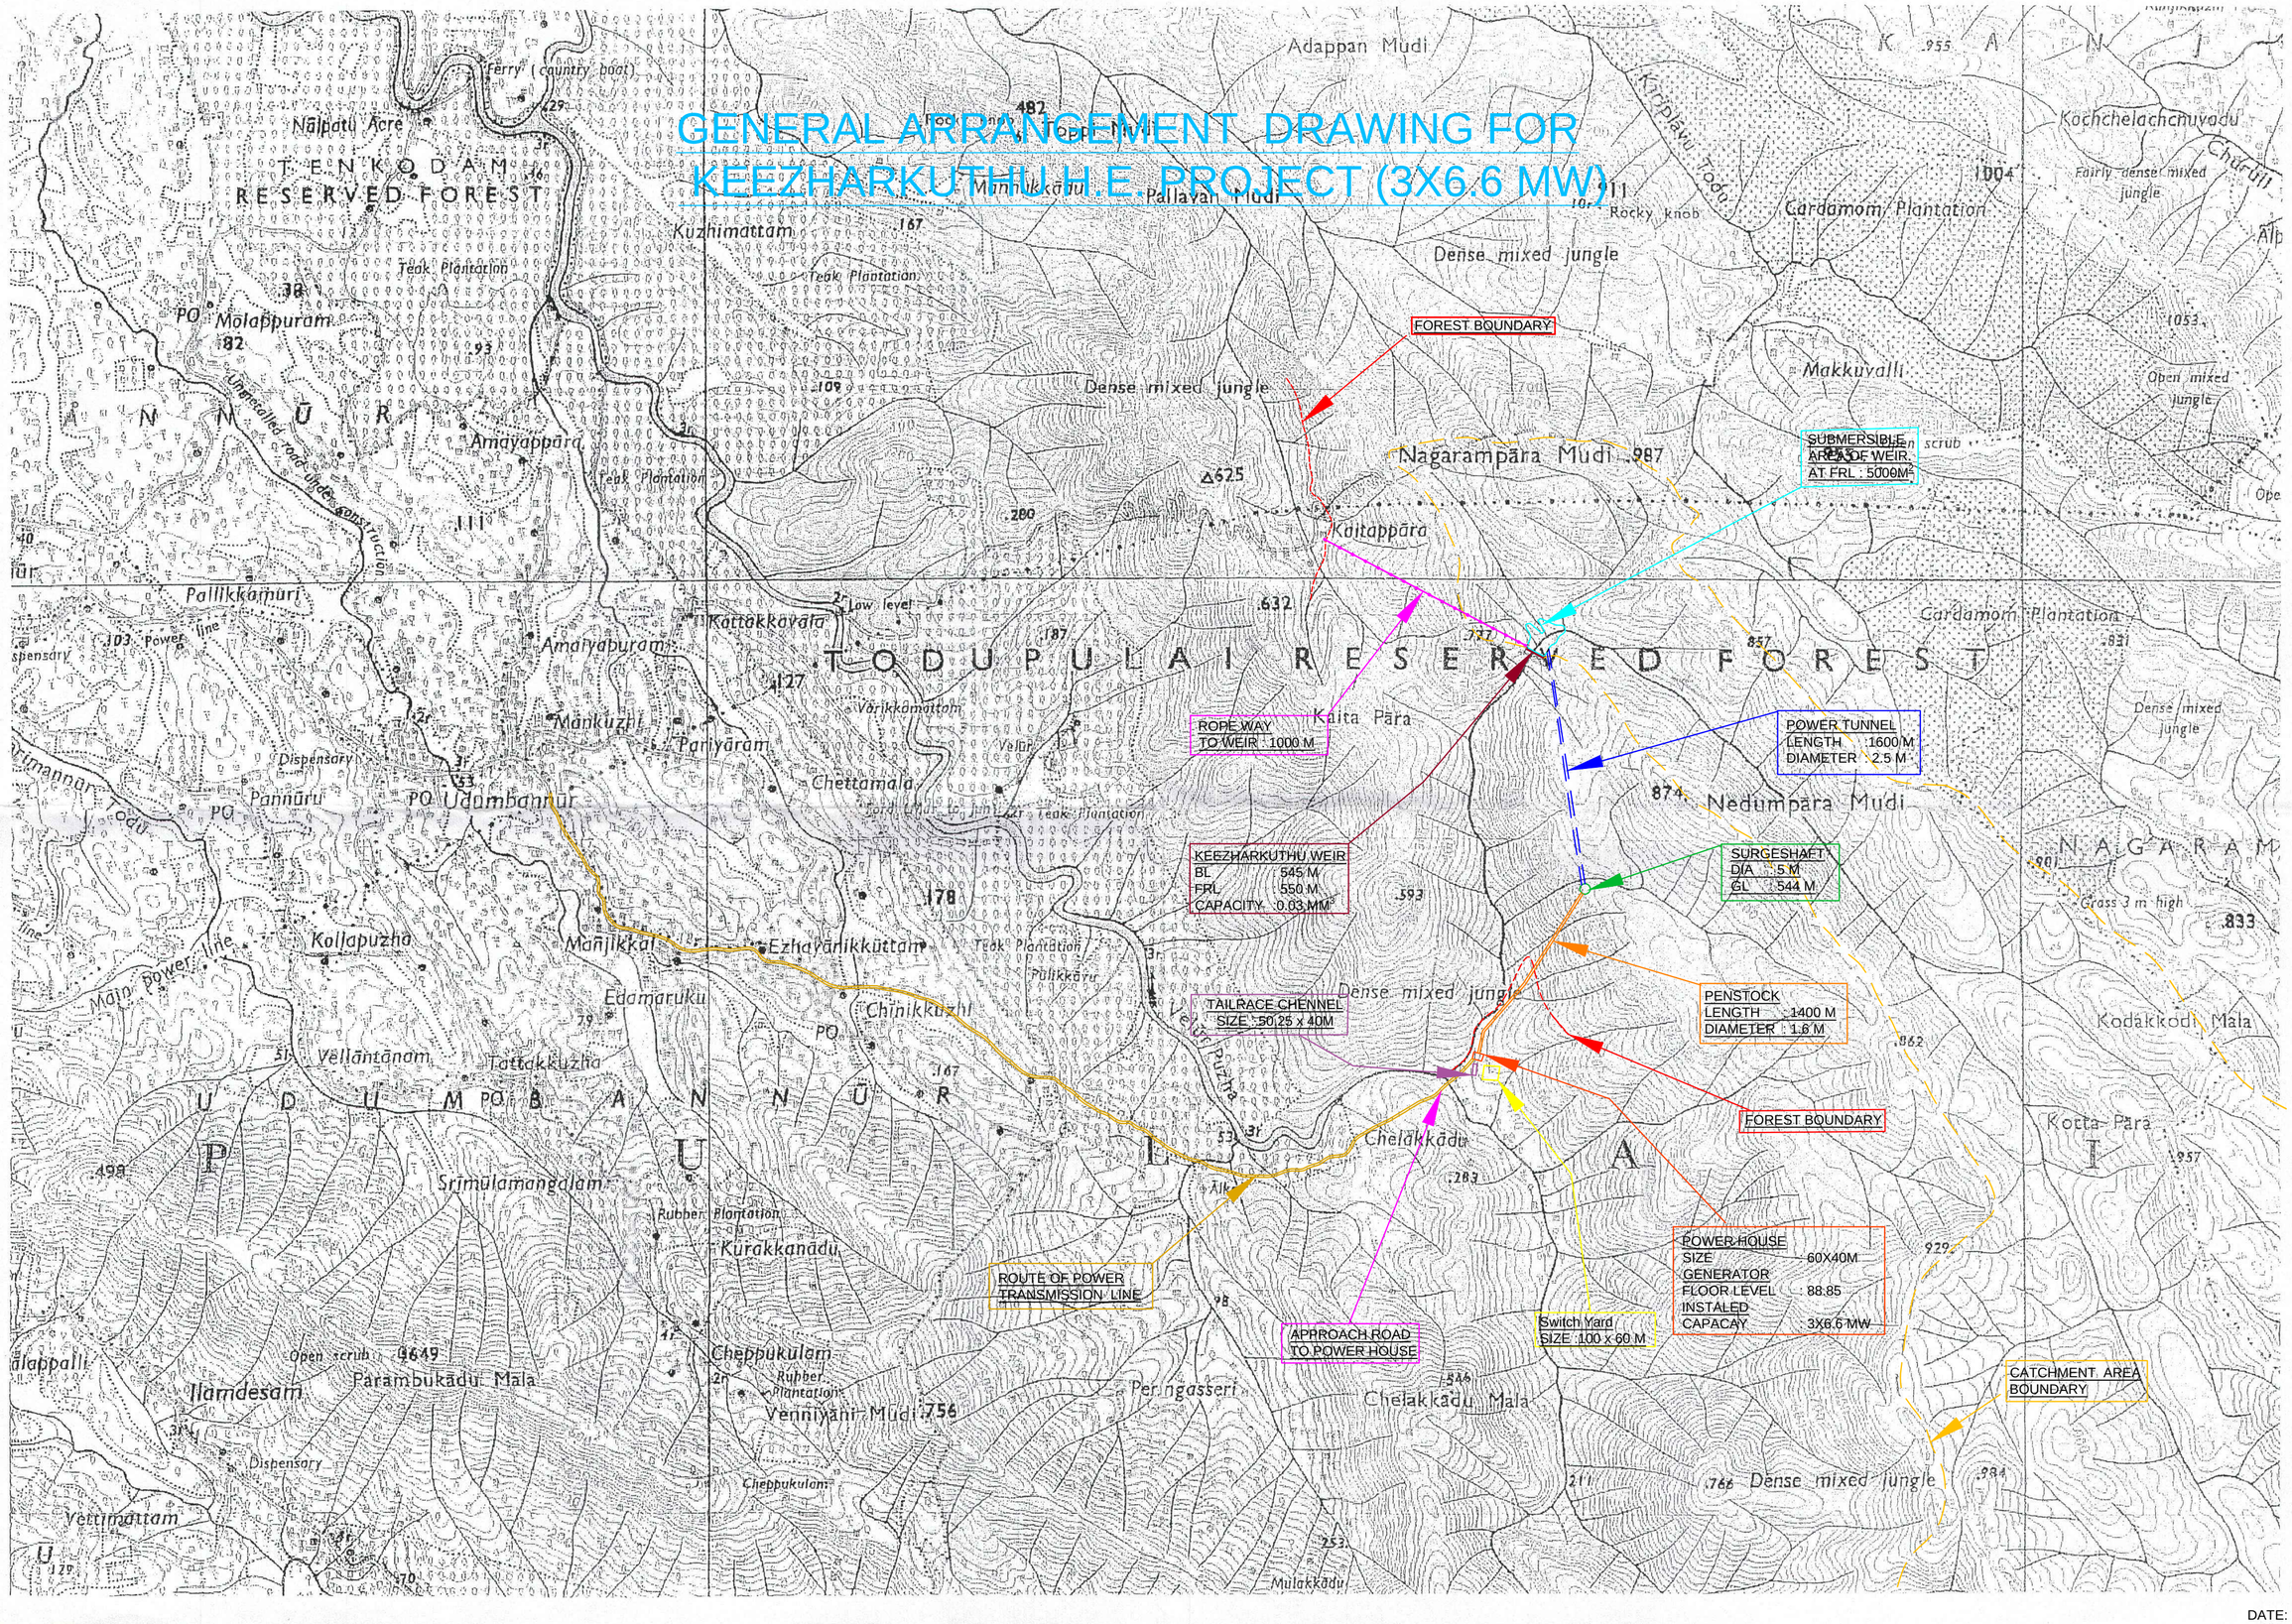

DATE: 11/08/2021