LAYOUT PLAN OF Construction of road under PMGSY Salawad khurd to Barodiya Antari

PROPOSAL NO. FP/RJ/ROAD/41556/2019 dt. 9.8.2019

PROPOSED AREA - 4.896 (KOTA)

76 03' 00.000" | 76 03' 30.000" | 76 04' 00.000" | 76 04' 30.000" | 76 05' 00.000" | 76 05' 30.000"

24 41' 30.000"

24 41'00.000"

24 40' 30.000"

FOREST KHASARA DETAIL IN PROPOSED ROAD

S.NO.	KHASARA NO.	START CH.	END CH.	DISTANCE	WIDTH	AREA (Sq.M.)	VILLAGE
1	161	0	90	90	10	900	SALAWAD KHURD
2	157	90	250	160	10	1600	
3	155	250	575	325	10	3250	
4	445	575	980	405	10	4050	
5	91	980	1000	20	10	200	SALAWAD KALAN
6	88	1000	1020	20	10	200	
7	86	1020	1230	210	10	2100	
8	85	1230	1330	100	10	1000	
9	84	1330	1455	125	10	1250	
10	51	1455	1680	225	10	2250	
11	47	1680	1840	160	10	1600	
12	45	1840	1900	60	10	600	
13	30	1900	2110	210	10	2100	
14	27	2110	2300	190	10	1900	
15	23	2300	2340	40	10	400	
16	22	2340	2535	195	10	1950	
17	21	2535	2730	195	10	1950	
18	20	2730	2800	70	10	700	
19	7	2800	2920	120	10	1200	
20	8	2920	3110	190	10	1900	
21	9	3110	3320	210	10	2100	
22	10	3320	3550	230	10	2300	
23	292	3550	3600	50	10	500	BADODIYA ANTRI
24	291	3600	4200	600	10	6000	
25	252	4200	4560	360	10	3600	
26	248	4560	4896	336	10	3360	

TOTAL =48960

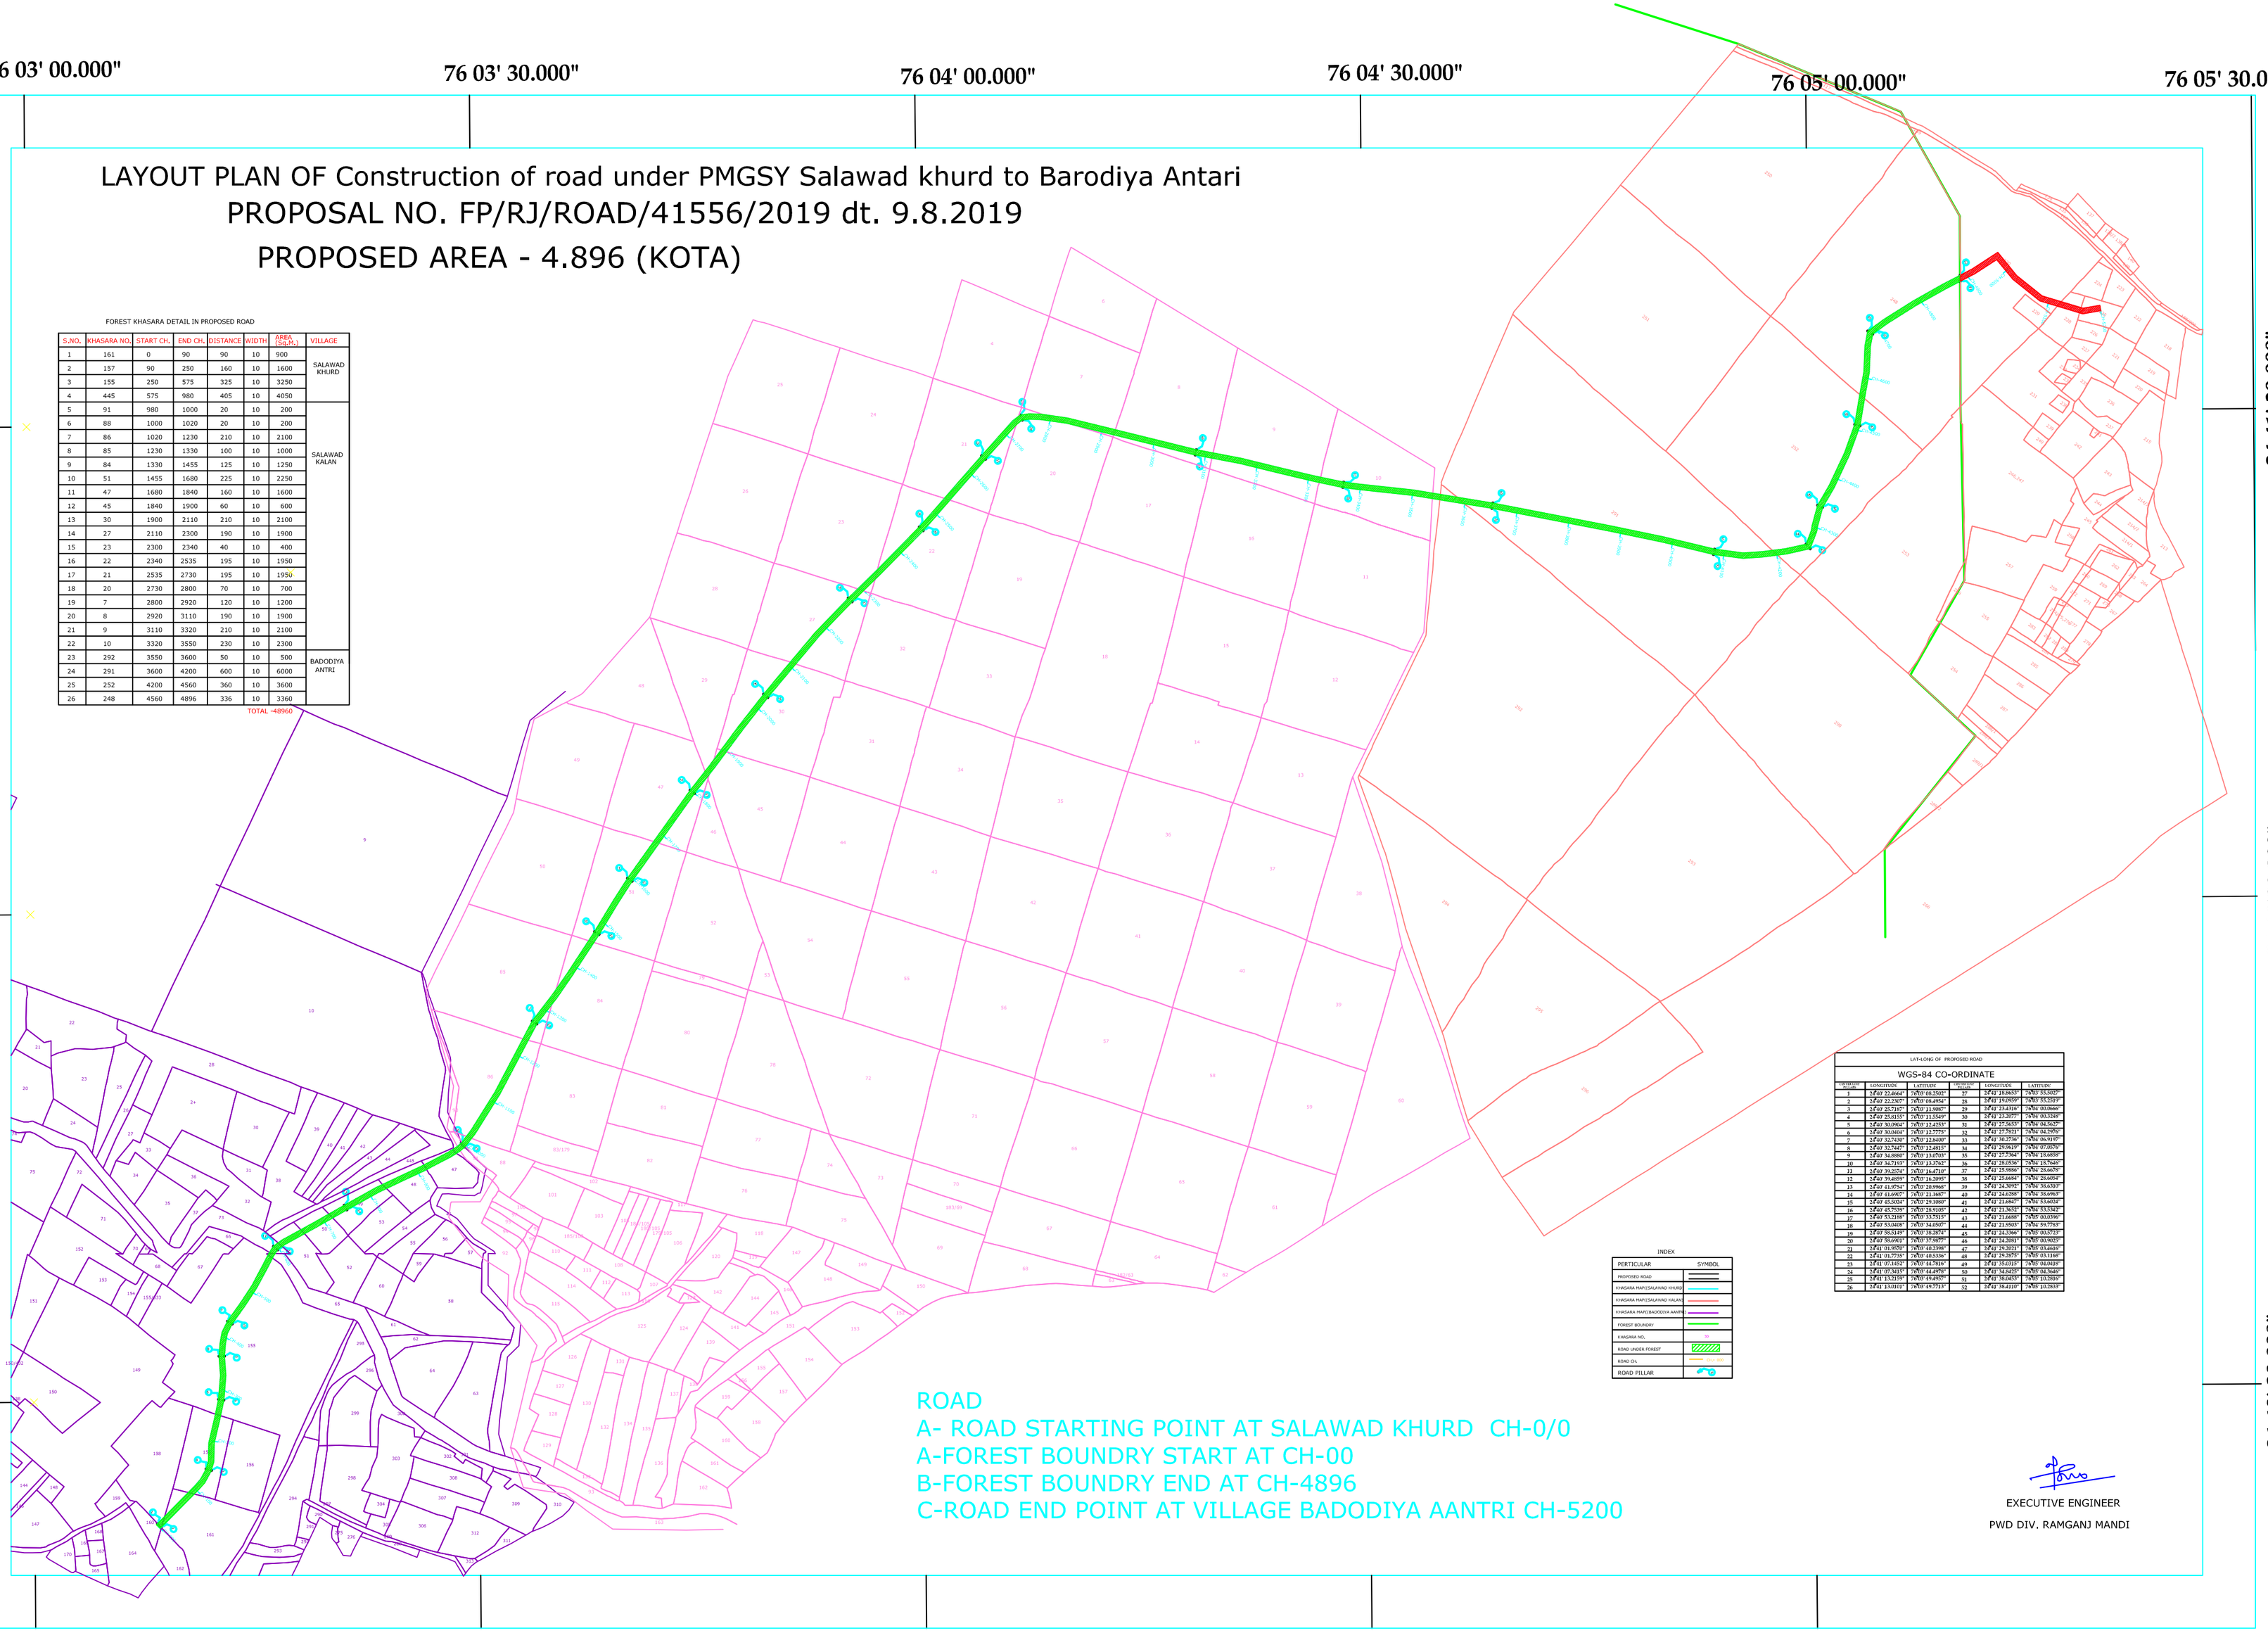

LAT+LONG OF PROPOSED ROAD

WGS-84 CO-ORDINATE

POINT NO.	LONGITUDE	LATITUDE	POINT NO.	LONGITUDE	LATITUDE
1	24° 41' 22.6664"	76° 03' 00.7552"	27	24° 41' 18.6633"	76° 05' 53.5025"
2	24° 41' 22.1307"	76° 03' 08.4954"	28	24° 41' 19.0959"	76° 05' 55.2559"
3	24° 41' 23.7167"	76° 03' 11.9007"	29	24° 41' 23.4538"	76° 05' 00.0666"
4	24° 41' 25.6135"	76° 03' 11.5565"	30	24° 41' 23.3209"	76° 05' 00.5168"
5	24° 41' 30.0984"	76° 03' 12.4353"	31	24° 41' 27.5653"	76° 05' 04.5625"
6	24° 41' 30.6664"	76° 03' 12.7775"	32	24° 41' 27.7512"	76° 05' 04.3976"
7	24° 41' 32.7438"	76° 03' 12.8408"	33	24° 41' 30.2736"	76° 05' 06.9195"
8	24° 41' 32.7447"	76° 03' 12.4933"	34	24° 41' 29.9619"	76° 05' 07.0576"
9	24° 41' 34.0086"	76° 03' 13.0763"	35	24° 41' 27.7964"	76° 05' 19.6950"
10	24° 41' 34.7315"	76° 03' 13.3763"	36	24° 41' 28.0136"	76° 05' 18.7626"
11	24° 41' 39.2574"	76° 03' 16.4710"	37	24° 41' 25.9886"	76° 05' 28.6670"
12	24° 41' 39.6859"	76° 03' 16.2095"	38	24° 41' 25.6684"	76° 05' 28.6054"
13	24° 41' 41.9754"	76° 03' 20.0960"	39	24° 41' 24.3959"	76° 05' 38.6310"
14	24° 41' 41.6907"	76° 03' 21.1687"	40	24° 41' 24.0388"	76° 05' 38.6963"
15	24° 41' 45.5054"	76° 03' 29.1880"	41	24° 41' 21.6847"	76° 05' 53.6054"
16	24° 41' 45.7539"	76° 03' 26.9325"	42	24° 41' 21.3052"	76° 05' 53.5342"
17	24° 41' 53.2180"	76° 03' 33.7533"	43	24° 41' 21.6450"	76° 05' 00.0596"
18	24° 41' 53.0408"	76° 03' 34.0507"	44	24° 41' 21.9503"	76° 05' 59.7763"
19	24° 41' 56.5124"	76° 03' 38.2876"	45	24° 41' 23.3366"	76° 05' 00.3713"
20	24° 41' 58.6963"	76° 03' 37.9675"	46	24° 41' 24.3986"	76° 05' 00.9023"
21	24° 41' 01.9576"	76° 03' 40.2398"	47	24° 41' 29.3023"	76° 05' 03.4438"
22	24° 41' 01.7753"	76° 03' 40.5336"	48	24° 41' 29.3875"	76° 05' 03.1169"
23	24° 41' 07.1452"	76° 03' 44.7616"	49	24° 41' 35.0313"	76° 05' 04.0428"
24	24° 41' 07.5413"	76° 03' 44.4976"	50	24° 41' 34.6432"	76° 05' 04.3660"
25	24° 41' 13.2159"	76° 03' 49.4957"	52	24° 41' 38.0453"	76° 05' 10.2836"
26	24° 41' 13.0351"	76° 03' 49.7713"	52	24° 41' 38.4110"	76° 05' 10.2633"

INDEX

PERTICULAR	SYMBOL
PROPOSED ROAD	
KHASARA MAP(SALAWAD KHURD)	
KHASARA MAP(SALAWAD KALAN)	
KHASARA MAP(BADODIYA AANTRI)	
FOREST BOUNDRY	
KHASARA NO.	30
ROAD UNDER FOREST	
ROAD CH.	0/00
ROAD PILLAR	

ROAD

A- ROAD STARTING POINT AT SALAWAD KHURD CH-0/0

A-FOREST BOUNDRY START AT CH-00

B-FOREST BOUNDRY END AT CH-4896

C-ROAD END POINT AT VILLAGE BADODIYA AANTRI CH-5200

EXECUTIVE ENGINEER

PWD DIV. RAMGANJ MANDI

76 03' 00.000" | 76 03' 30.000" | 76 04' 00.000" | 76 04' 30.000" | 76 05' 00.000" | 76 05' 30.000"