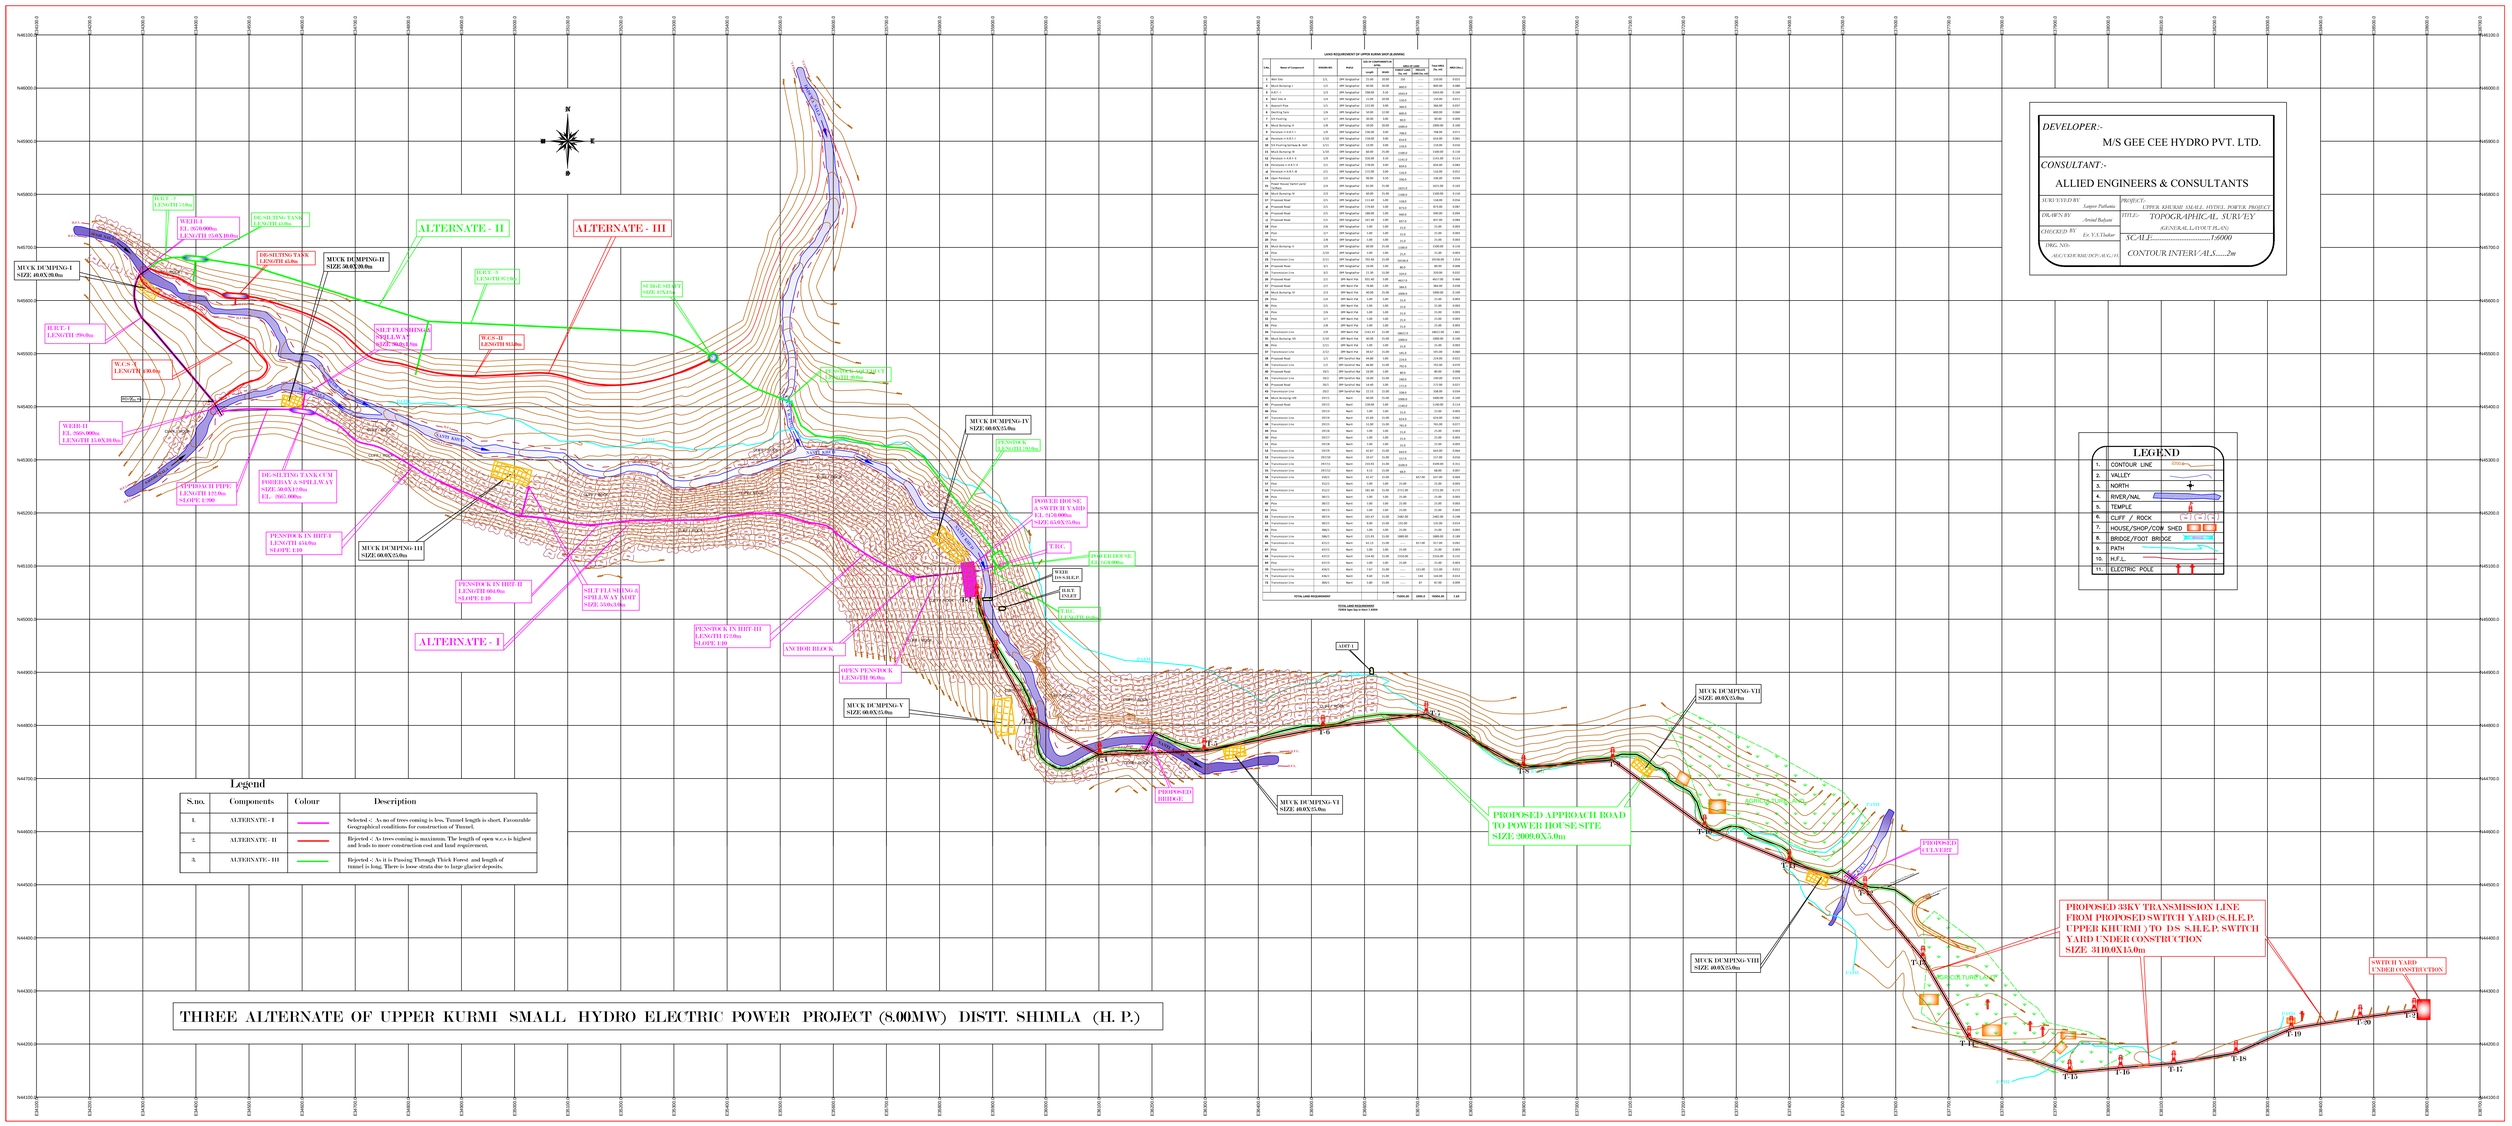
ALTERNATE - I
ALTERNATE - II
ALTERNATE - III
MUCK DUMPING-I SIZE:40.0X30.0m
MUCK DUMPING-II SIZE:40.0X30.0m
MUCK DUMPING-III SIZE:40.0X35.0m
MUCK DUMPING-IV SIZE:40.0X35.0m
MUCK DUMPING-V SIZE:40.0X35.0m
MUCK DUMPING-VI SIZE:40.0X35.0m
MUCK DUMPING-VII SIZE:40.0X35.0m
MUCK DUMPING-VIII SIZE:40.0X35.0m
H.R.T.-I LENGTH:799.0m
H.R.T.-II LENGTH:1190.0m
H.R.T.-III LENGTH:2116.0m
W.C.S-I LENGTH:130.0m
W.C.S-II LENGTH:913.0m
W.C.S-III LENGTH:1190.0m
WEIR-I EL. 1600.000m LENGTH:15.0X10.0m
WEIR-II EL. 1505.000m LENGTH:15.0X10.0m
WEIR-III EL. 1362.00m LENGTH:15.0m
DE-SILTING TANK LENGTH:45.0m
DE-SILTING TANK CUM FOREBAY & SPILLWAY SIZE:30.0X35.0m EL. 1662.000m
SILT FLUSHING & SPILLWAY SIZE:30.0X25.0m
