
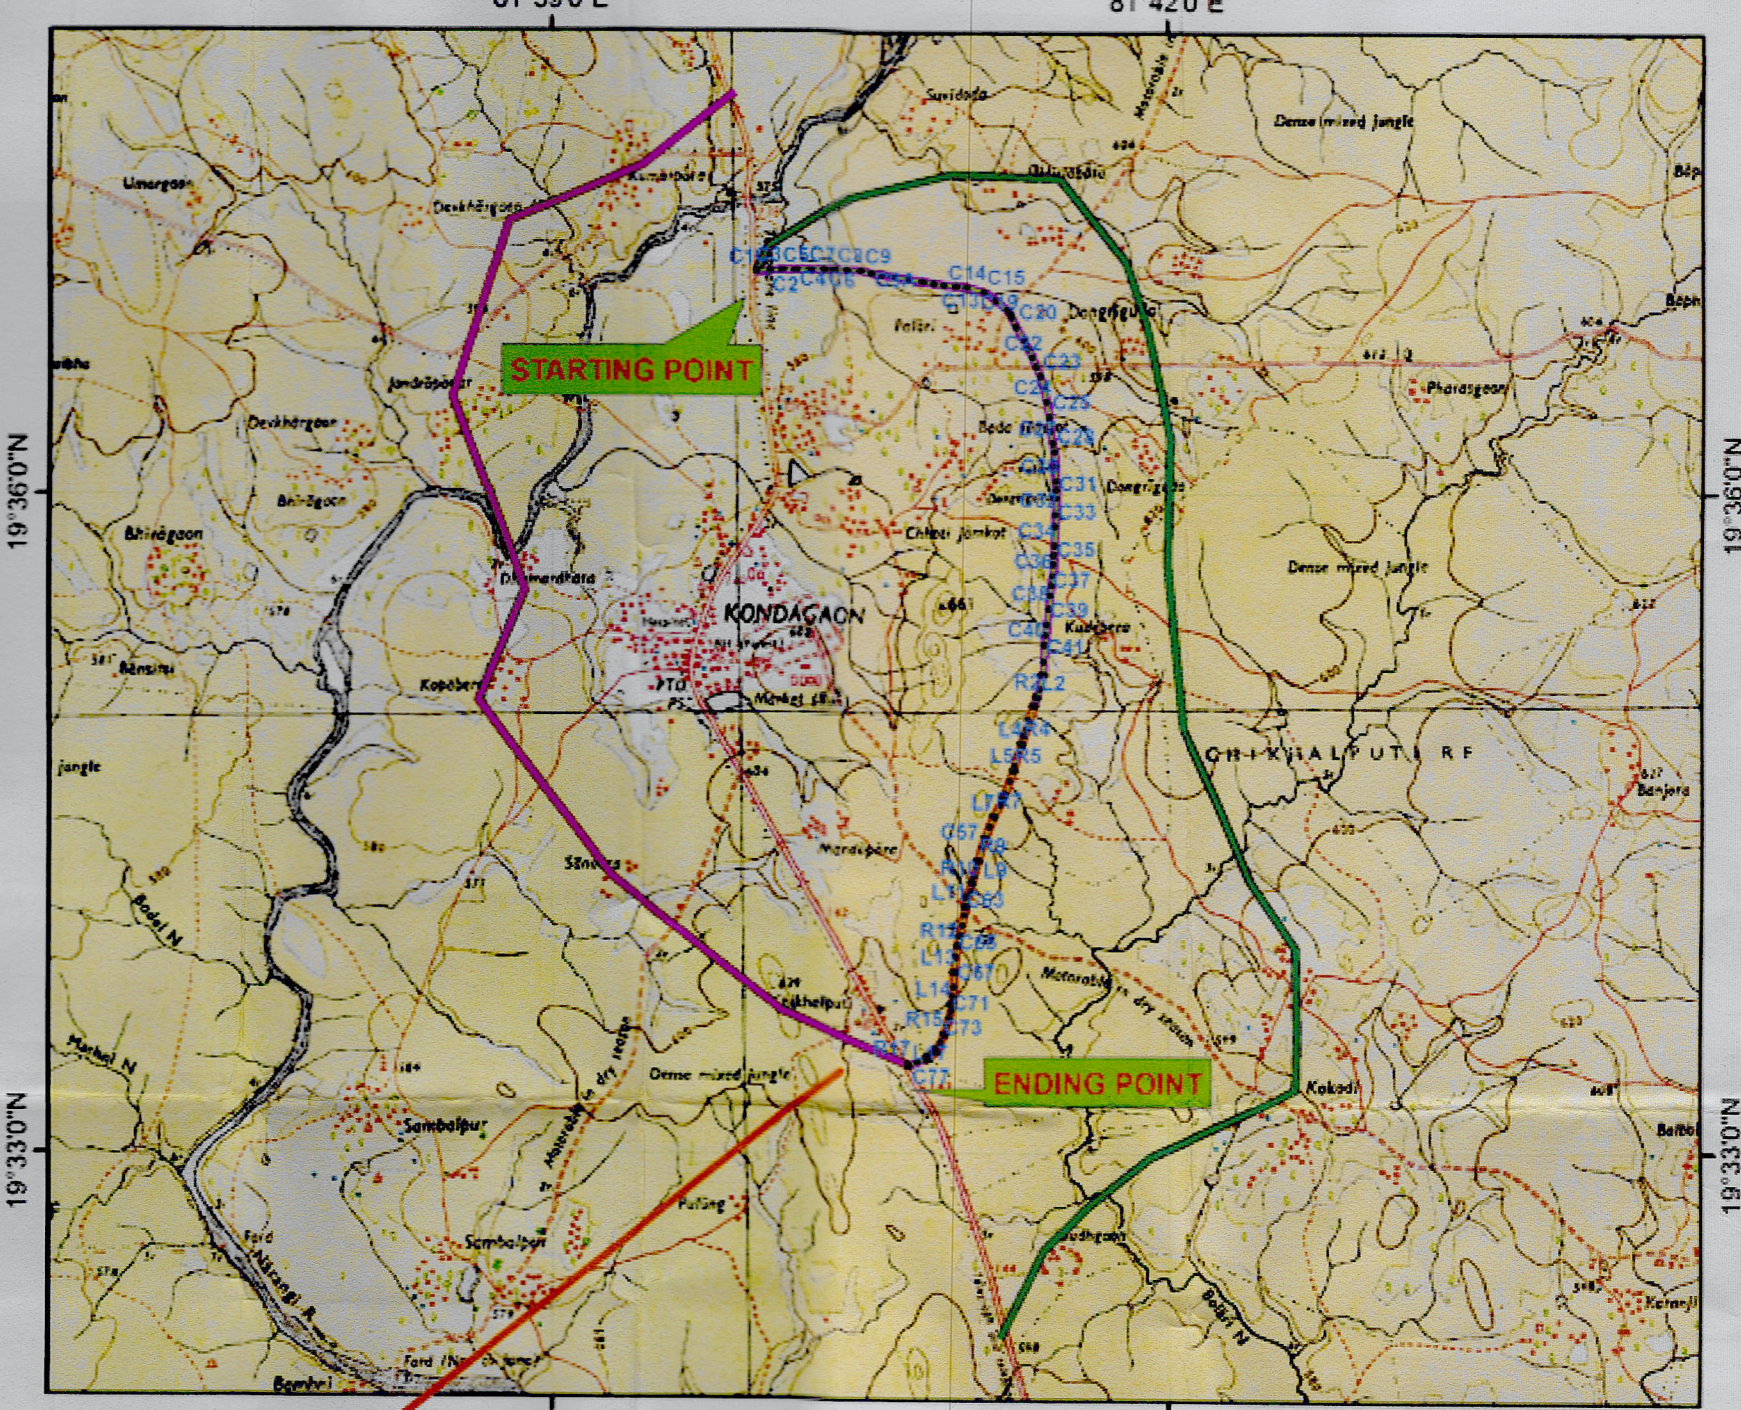
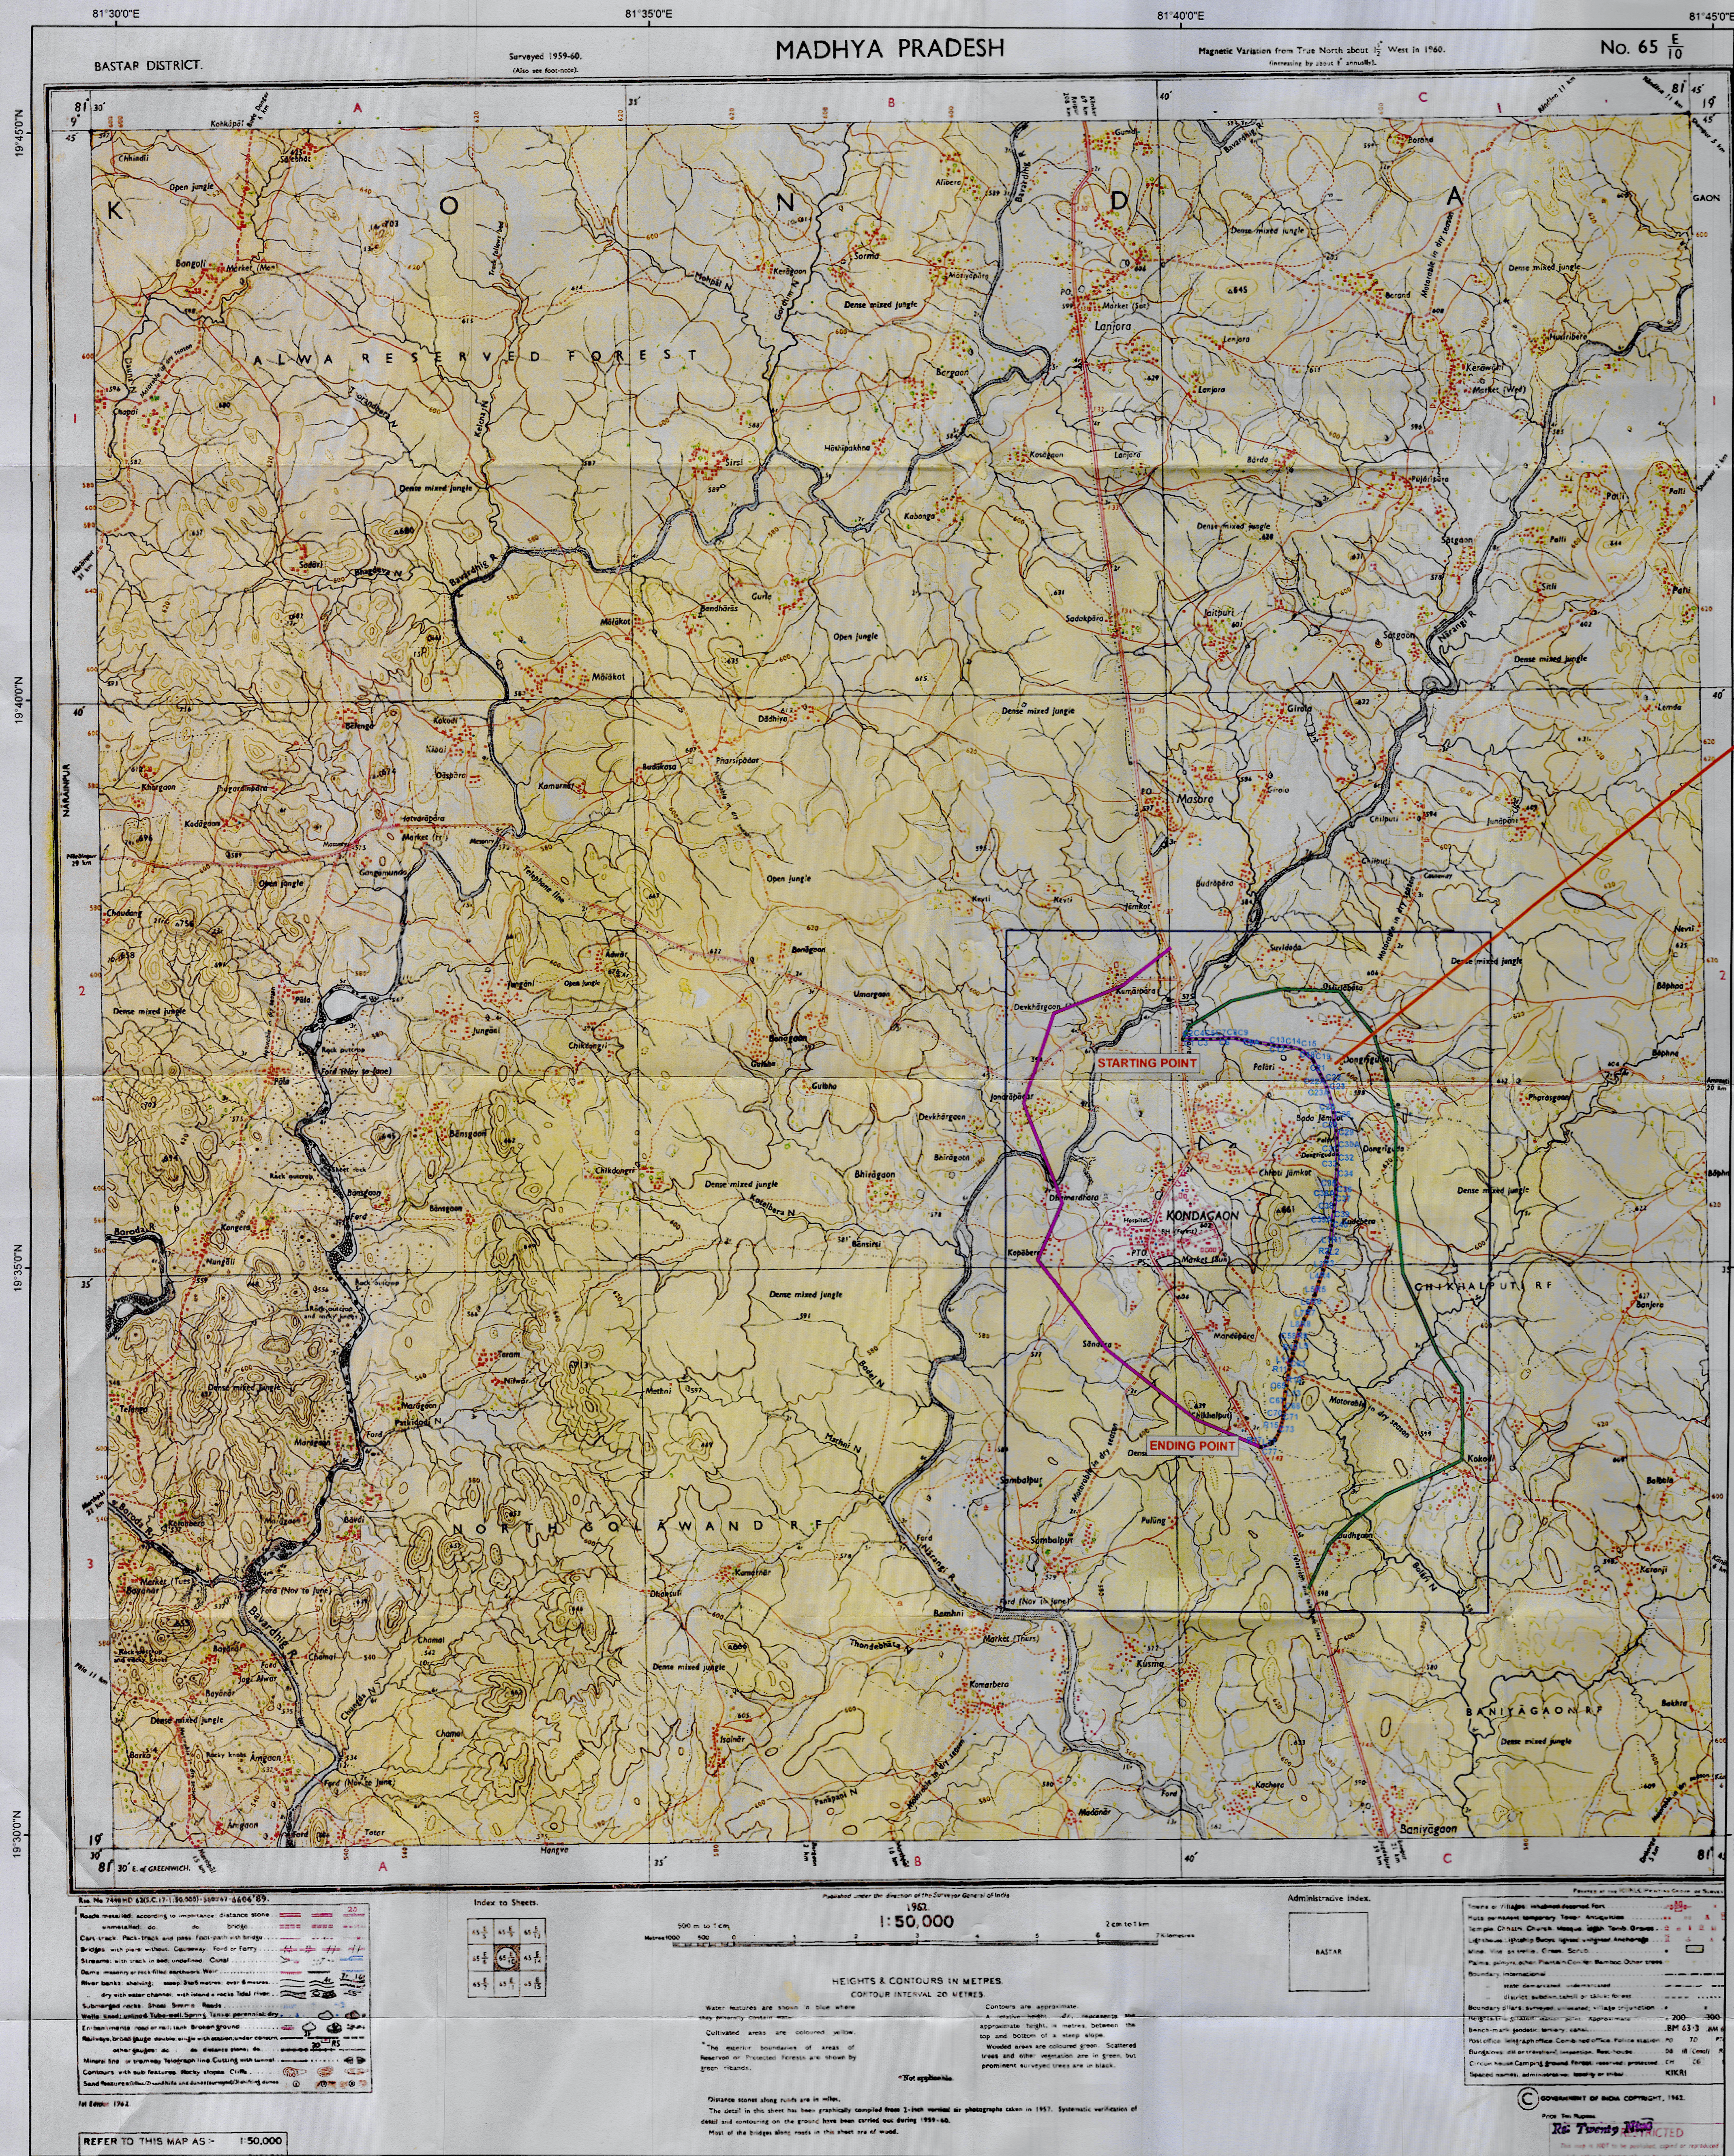


SURVEY SITE ON SOI TOPOSHEET No. : 65E10
COMPARTMENT No. : P795,P794,P777,793
FOREST DIVISION SOUTH KONDAGAON
DISTRICT KONDAGAON
CHHATTISGARH

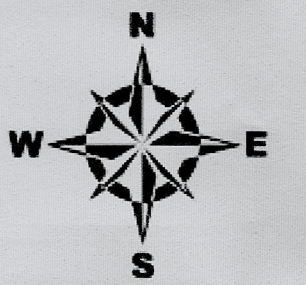


SURVEYED GROUND CONTROL POINTS

S.No.	LONGITUDE	LATITUDE	S.No.	LONGITUDE	LATITUDE	S.No.	LONGITUDE	LATITUDE
C1	81°40'0.195"E	19°37'0.334"N	C39	81°41'24.731"E	19°35'24.750"N	C77	81°40'44.181"E	19°33'24.711"N
C2	81°40'4.245"E	19°37'0.622"N	C39A	81°41'24.322"E	19°35'22.024"N	L1	81°41'23.955"E	19°35'11.089"N
C3	81°40'7.810"E	19°37'0.868"N	C40	81°41'23.926"E	19°35'19.383"N	L2	81°41'21.899"E	19°35'4.836"N
C4	81°40'11.744"E	19°37'0.761"N	C41	81°41'23.616"E	19°35'14.735"N	L2A	81°41'21.190"E	19°35'2.698"N
C5	81°40'15.928"E	19°37'0.751"N	C42	81°41'23.448"E	19°35'11.151"N	L3	81°41'19.787"E	19°34'58.472"N
C6	81°40'20.040"E	19°37'0.955"N	C43	81°41'22.267"E	19°35'7.452"N	L4	81°41'17.555"E	19°34'52.290"N
C7	81°40'22.608"E	19°37'0.987"N	C44	81°41'21.424"E	19°35'5.031"N	L5	81°41'15.084"E	19°34'45.114"N
C8	81°40'26.332"E	19°37'1.228"N	C44A	81°41'20.677"E	19°35'2.748"N	L6	81°41'12.527"E	19°34'35.532"N
C9	81°40'30.483"E	19°37'1.072"N	C45	81°41'19.307"E	19°34'58.650"N	L6A	81°41'11.628"E	19°34'36.774"N
C9A	81°40'33.523"E	19°37'0.470"N	C46	81°41'18.474"E	19°34'56.335"N	L7	81°41'9.279"E	19°34'32.376"N
C10	81°40'36.612"E	19°36'59.856"N	C46A	81°41'17.855"E	19°34'54.624"N	L8	81°41'6.704"E	19°34'26.664"N
C11	81°40'39.702"E	19°36'59.495"N	C47	81°41'17.054"E	19°34'52.413"N	L9	81°41'4.750"E	19°34'20.367"N
C11A	81°40'44.038"E	19°36'58.775"N	C48	81°41'15.907"E	19°34'49.618"N	L10	81°41'2.867"E	19°34'14.182"N
C12	81°40'48.534"E	19°36'58.028"N	C49	81°41'14.914"E	19°34'46.226"N	L10A	81°41'2.105"E	19°34'11.993"N
C12A	81°40'51.655"E	19°36'57.564"N	C50	81°41'14.547"E	19°34'45.123"N	L11	81°41'1.052"E	19°34'7.879"N
C13	81°40'54.604"E	19°36'57.126"N	C51	81°41'13.031"E	19°34'42.553"N	L12	81°40'58.926"E	19°33'57.306"N
C13A	81°40'58.169"E	19°36'56.826"N	C52	81°41'12.031"E	19°34'38.800"N	L13	81°40'57.796"E	19°33'50.187"N
C14	81°41'1.358"E	19°36'56.559"N	C52A	81°41'11.152"E	19°34'36.954"N	L14	81°40'57.304"E	19°33'41.544"N
C15	81°41'6.297"E	19°36'55.260"N	C53	81°41'10.453"E	19°34'35.596"N	L15	81°40'54.986"E	19°33'32.874"N
C16	81°41'9.616"E	19°36'53.082"N	C54	81°41'8.811"E	19°34'32.581"N	L15A	81°40'52.460"E	19°33'28.256"N
C17	81°41'13.055"E	19°36'50.436"N	C55	81°41'7.528"E	19°34'29.536"N	L16	81°40'52.336"E	19°33'28.061"N
C18	81°41'13.859"E	19°36'49.352"N	C56	81°41'6.177"E	19°34'26.718"N	L16A	81°40'50.345"E	19°33'25.514"N
C19	81°41'14.219"E	19°36'48.471"N	C57	81°41'5.251"E	19°34'24.260"N	L16B	81°40'49.592"E	19°33'25.927"N
C20	81°41'15.576"E	19°36'45.790"N	C58	81°41'4.242"E	19°34'20.452"N	L17	81°40'44.345"E	19°33'24.248"N
C21	81°41'17.613"E	19°36'42.367"N	C59	81°41'3.630"E	19°34'18.567"N	R1	81°41'22.936"E	19°35'11.234"N
C22	81°41'19.911"E	19°36'39.900"N	C59A	81°41'3.959"E	19°34'16.301"N	R2	81°41'20.959"E	19°35'5.254"N
C22A	81°41'20.182"E	19°36'37.559"N	C60	81°41'3.369"E	19°34'14.303"N	R2A	81°41'20.144"E	19°35'2.799"N
C22A	81°41'21.276"E	19°36'35.117"N	C61	81°41'2.773"E	19°34'11.037"N	R3	81°41'18.824"E	19°34'58.821"N
C23	81°41'22.487"E	19°36'32.414"N	C62	81°41'0.533"E	19°34'7.917"N	R4	81°41'16.574"E	19°34'52.588"N
C24	81°41'23.386"E	19°36'29.067"N	C63	81°41'0.007"E	19°34'5.770"N	R5	81°41'14.005"E	19°34'45.140"N
C24	81°41'24.372"E	19°36'25.391"N	C63A	81°40'59.530"E	19°34'2.914"N	R6	81°41'11.520"E	19°34'38.798"N
C25	81°41'25.157"E	19°36'21.336"N	C63B	81°40'59.001"E	19°34'0.284"N	R6A	81°41'10.669"E	19°34'37.136"N
C26	81°41'25.420"E	19°36'17.428"N	C64	81°40'58.408"E	19°33'57.336"N	R7	81°41'8.371"E	19°34'32.836"N
C27	81°41'26.254"E	19°36'14.073"N	C65	81°40'57.856"E	19°33'54.162"N	R8	81°41'5.660"E	19°34'26.812"N
C28	81°41'26.633"E	19°36'11.851"N	C66	81°40'57.277"E	19°33'50.191"N	R9	81°41'3.732"E	19°34'20.541"N
C29	81°41'27.099"E	19°36'7.960"N	C67	81°40'57.290"E	19°33'46.212"N	R10	81°41'1.872"E	19°34'14.434"N
C30	81°41'27.052"E	19°36'3.750"N	C68	81°40'57.109"E	19°33'43.473"N	R10A	81°41'0.545"E	19°34'10.200"N
C30A	81°41'27.187"E	19°36'1.319"N	C69	81°40'56.786"E	19°33'41.561"N	R11	81°41'0.016"E	19°34'7.953"N
C31	81°41'27.809"E	19°35'58.127"N	C70	81°40'56.260"E	19°33'39.592"N	R12	81°40'57.800"E	19°33'57.354"N
C32	81°41'27.046"E	19°35'54.494"N	C71	81°40'55.948"E	19°33'37.044"N	R13	81°40'56.762"E	19°33'50.182"N
C33	81°41'26.922"E	19°35'51.282"N	C71A	81°40'55.313"E	19°33'35.641"N	R14	81°40'56.271"E	19°33'41.596"N
C34	81°41'26.721"E	19°35'46.181"N	C72	81°40'54.527"E	19°33'33.099"N	R15	81°40'54.054"E	19°33'33.304"N
C34A	81°41'26.800"E	19°35'43.600"N	C73	81°40'53.611"E	19°33'31.081"N	R15A	81°40'52.104"E	19°33'29.522"N
C35	81°41'26.541"E	19°35'41.075"N	C74	81°40'52.260"E	19°33'28.861"N	R16	81°40'51.535"E	19°33'28.697"N
C36	81°41'26.354"E	19°35'37.928"N	C75	81°40'51.934"E	19°33'26.384"N	R16A	81°40'50.278"E	19°33'27.719"N
C36A	81°41'25.978"E	19°35'35.559"N	C75A	81°40'50.312"E	19°33'27.109"N	R16B	81°40'49.062"E	19°33'26.773"N
C37	81°41'25.538"E	19°35'32.784"N	C76	81°40'49.310"E	19°33'26.339"N	R17	81°40'43.988"E	19°33'25.164"N
C38	81°41'25.187"E	19°35'29.096"N	C76A	81°40'48.834"E	19°33'25.552"N			

- Legend
- SURVEYED_GROUND_CONTROL_POINT
 - ALTERNATIVE WAY
 - LENGTH (IN KM)
 - DGPS SURVEY [LENGTH : 8.89 KM]
 - ALTERNATIVE WAY 1 [LENGTH : 14.38 KM]
 - ALTERNATIVE WAY 2 [LENGTH : 11.39 KM]
 - SURVEY SITE TOTAL AREA : 26.683 (In Hect)
 - FOREST LAND AREA : 9.304 (In Hect)
 - PRIVATE LAND AREA : 17.379 (In Hect)
 - SOI TOPOSHEET No. 65E10
 - RGB
 - Red : Band_1
 - Green : Band_2
 - Blue : Band_3

Geographic Coordinate Systems
WGS 1984
Projected Coordinate Systems
WGS 1984 UTM Zone 44N

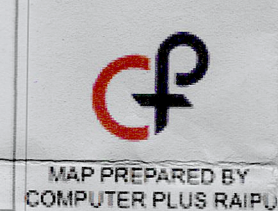

Surveyor General
P.W.D. (S&T) Kondagaon
Division Kondagaon

Executive Engineer
P.W.D. (S&T) Kondagaon
Division Kondagaon (C.C.)

Divisional Forest Officer
South Kondagaon Division
Kondagaon

Scale
1:50,000