INDEX MAP SHOWING DGPS/TS SURVEYED FOREST LAND PROPOSED FOR DIVERSION REQUIRED FOR WIDENING OF NH - 157 WITH PAVED SHOULDER FROM KM. 0/0 TO 119/0 EXCEPT FROM KM.81/0 TO 91/0 KALINGA GHAT PORTION (DURGA PRASAD TO BHANJANAGAR AT CHAINAGES FROM KM. 93/0 TO 119/0 KM.)

SCALE:1:15,000

Meters
1,000 500 0 1,000 2,000 3,000

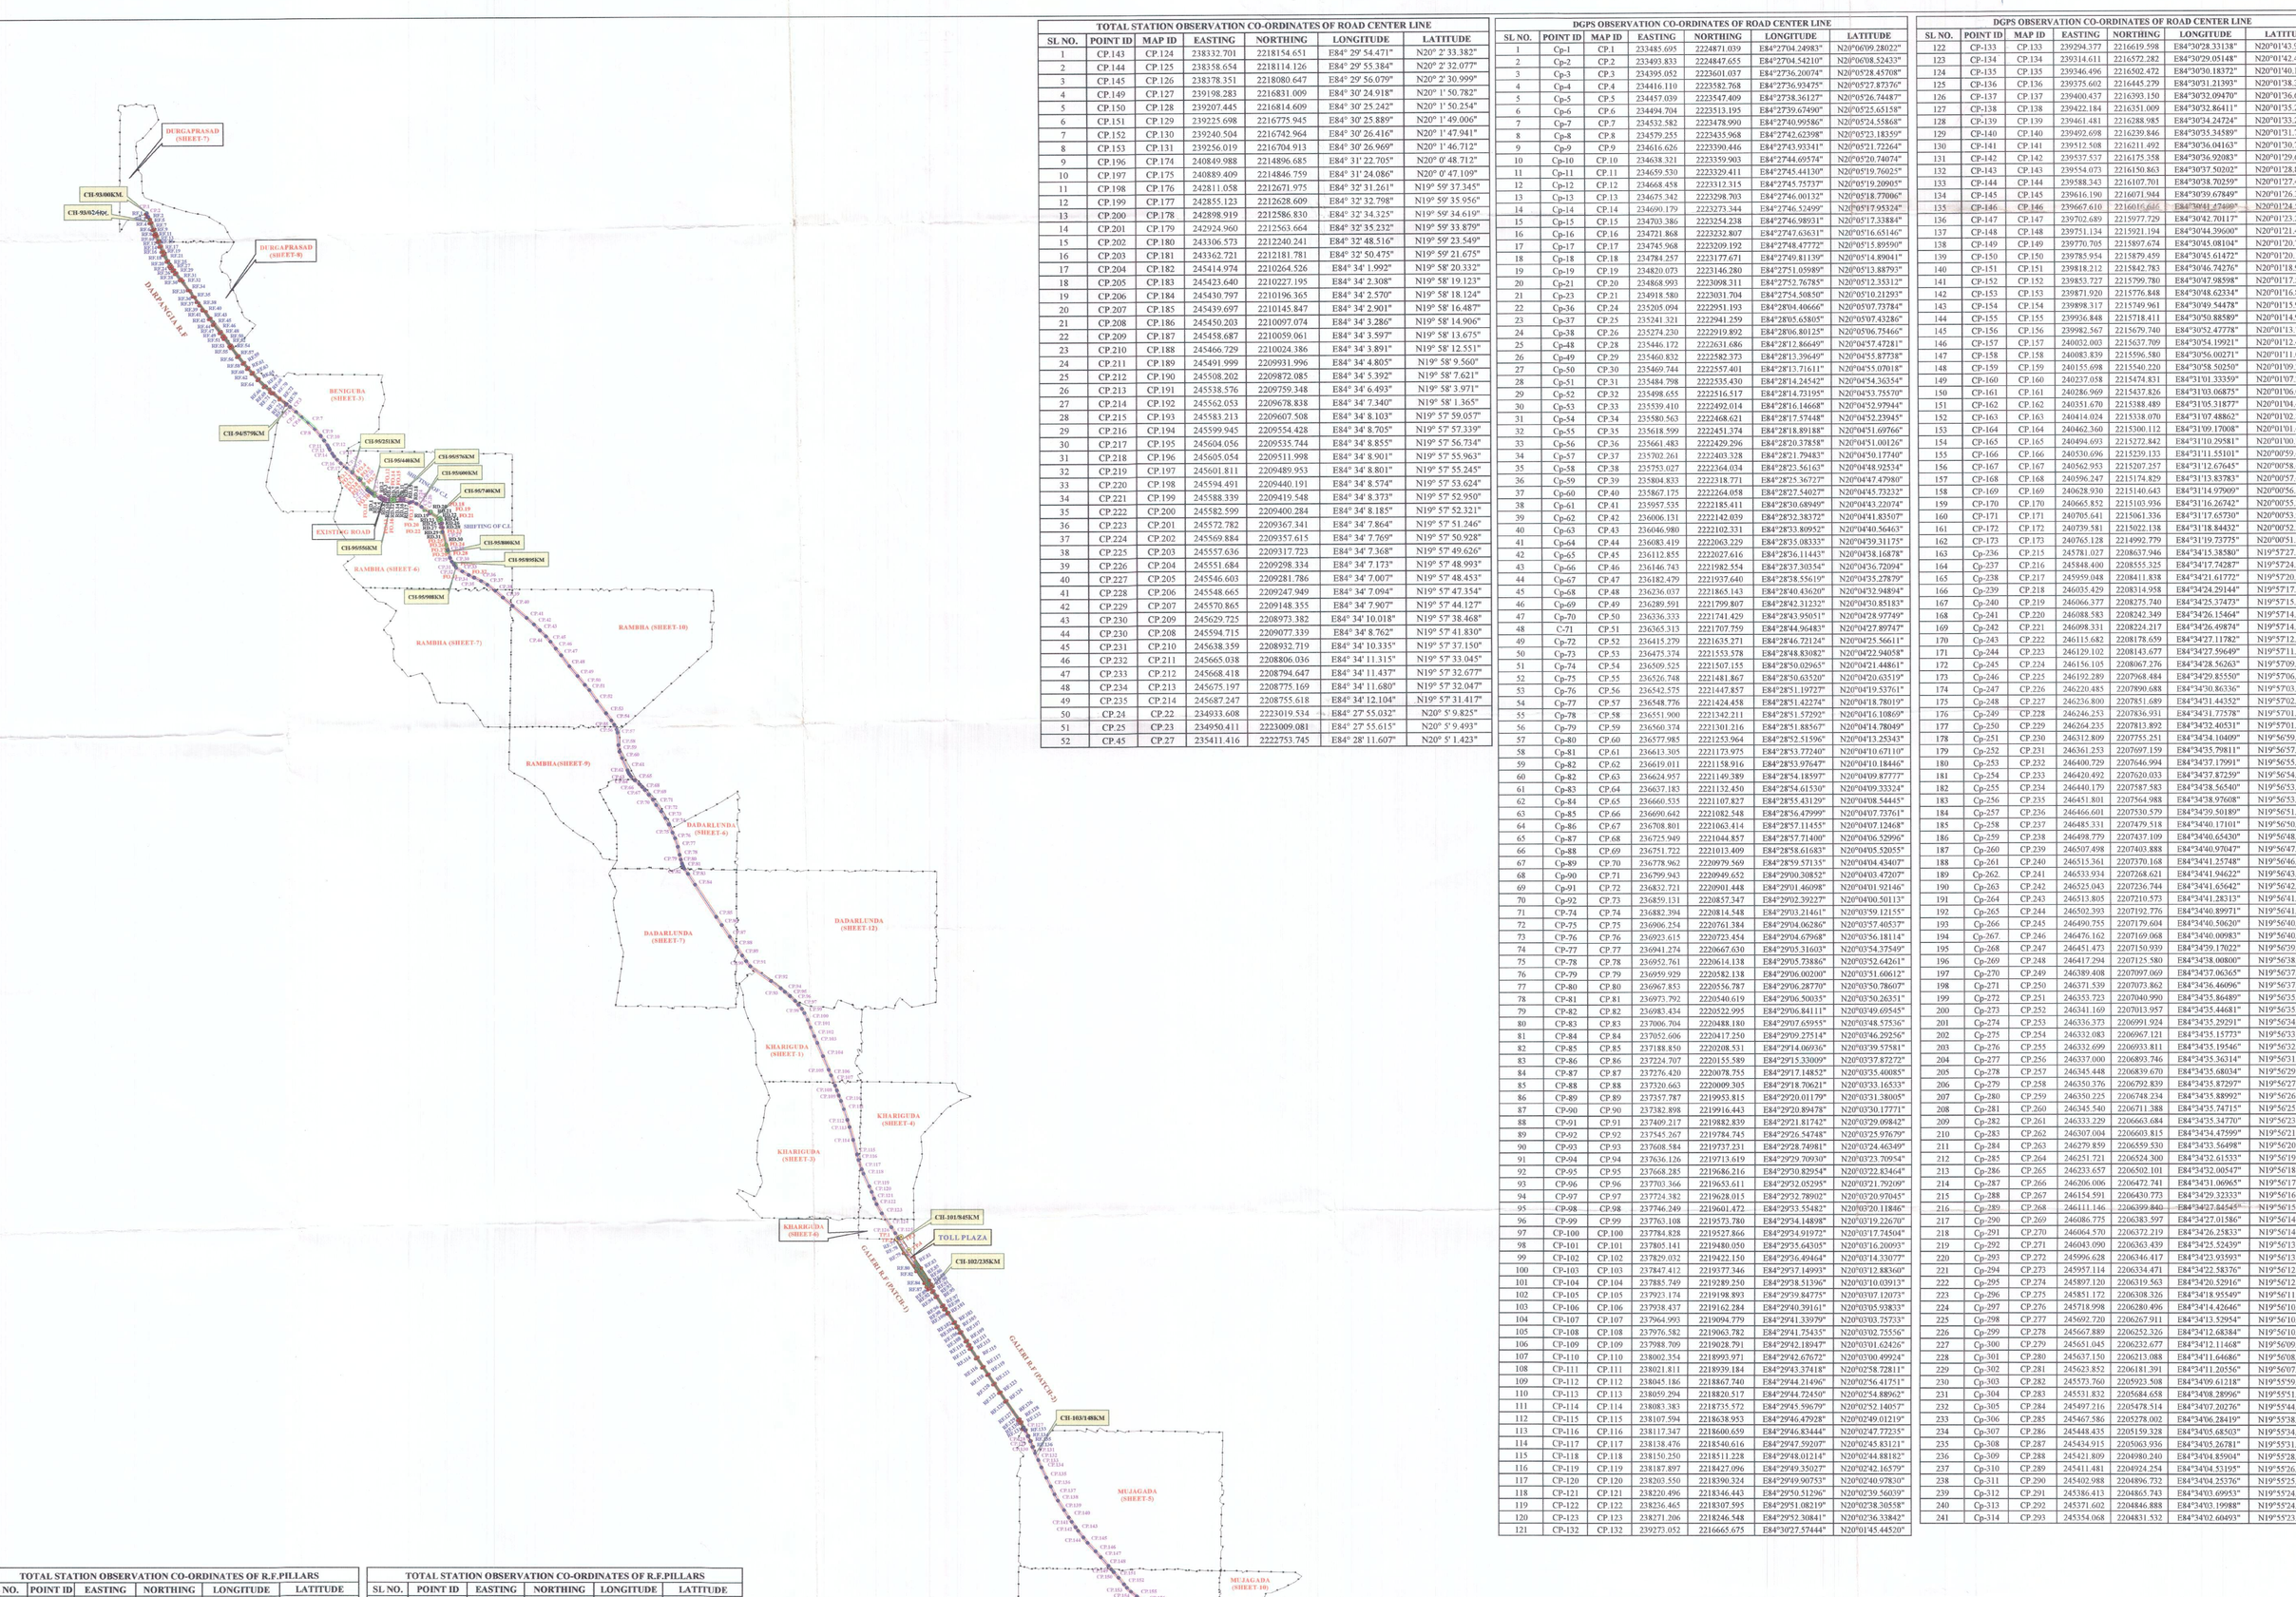

TOTAL STATION OBSERVATION CO-ORDINATES OF TOLL PLAZA PILLARS

SL.NO.	POINT ID	EASTING	NORTHING	LONGITUDE	LATITUDE
1	TP-1	238386.577	2218981.546	E84° 27' 53.2431"	20° 0' 1.2