PRODUCED BY AN AUTODESK EDUCATIONAL PRODUCT

ROUTE ALIGNMENT DRAWING SHOWING THREE ALTERNATIVE ROUTES
LILO OF 132kV D/C VISHRAMPUR-PRATAPPUR LINE FROM LOC. NO. 31/0 TO PROPOSED 132kV S/S AT WADRAF NAGAR

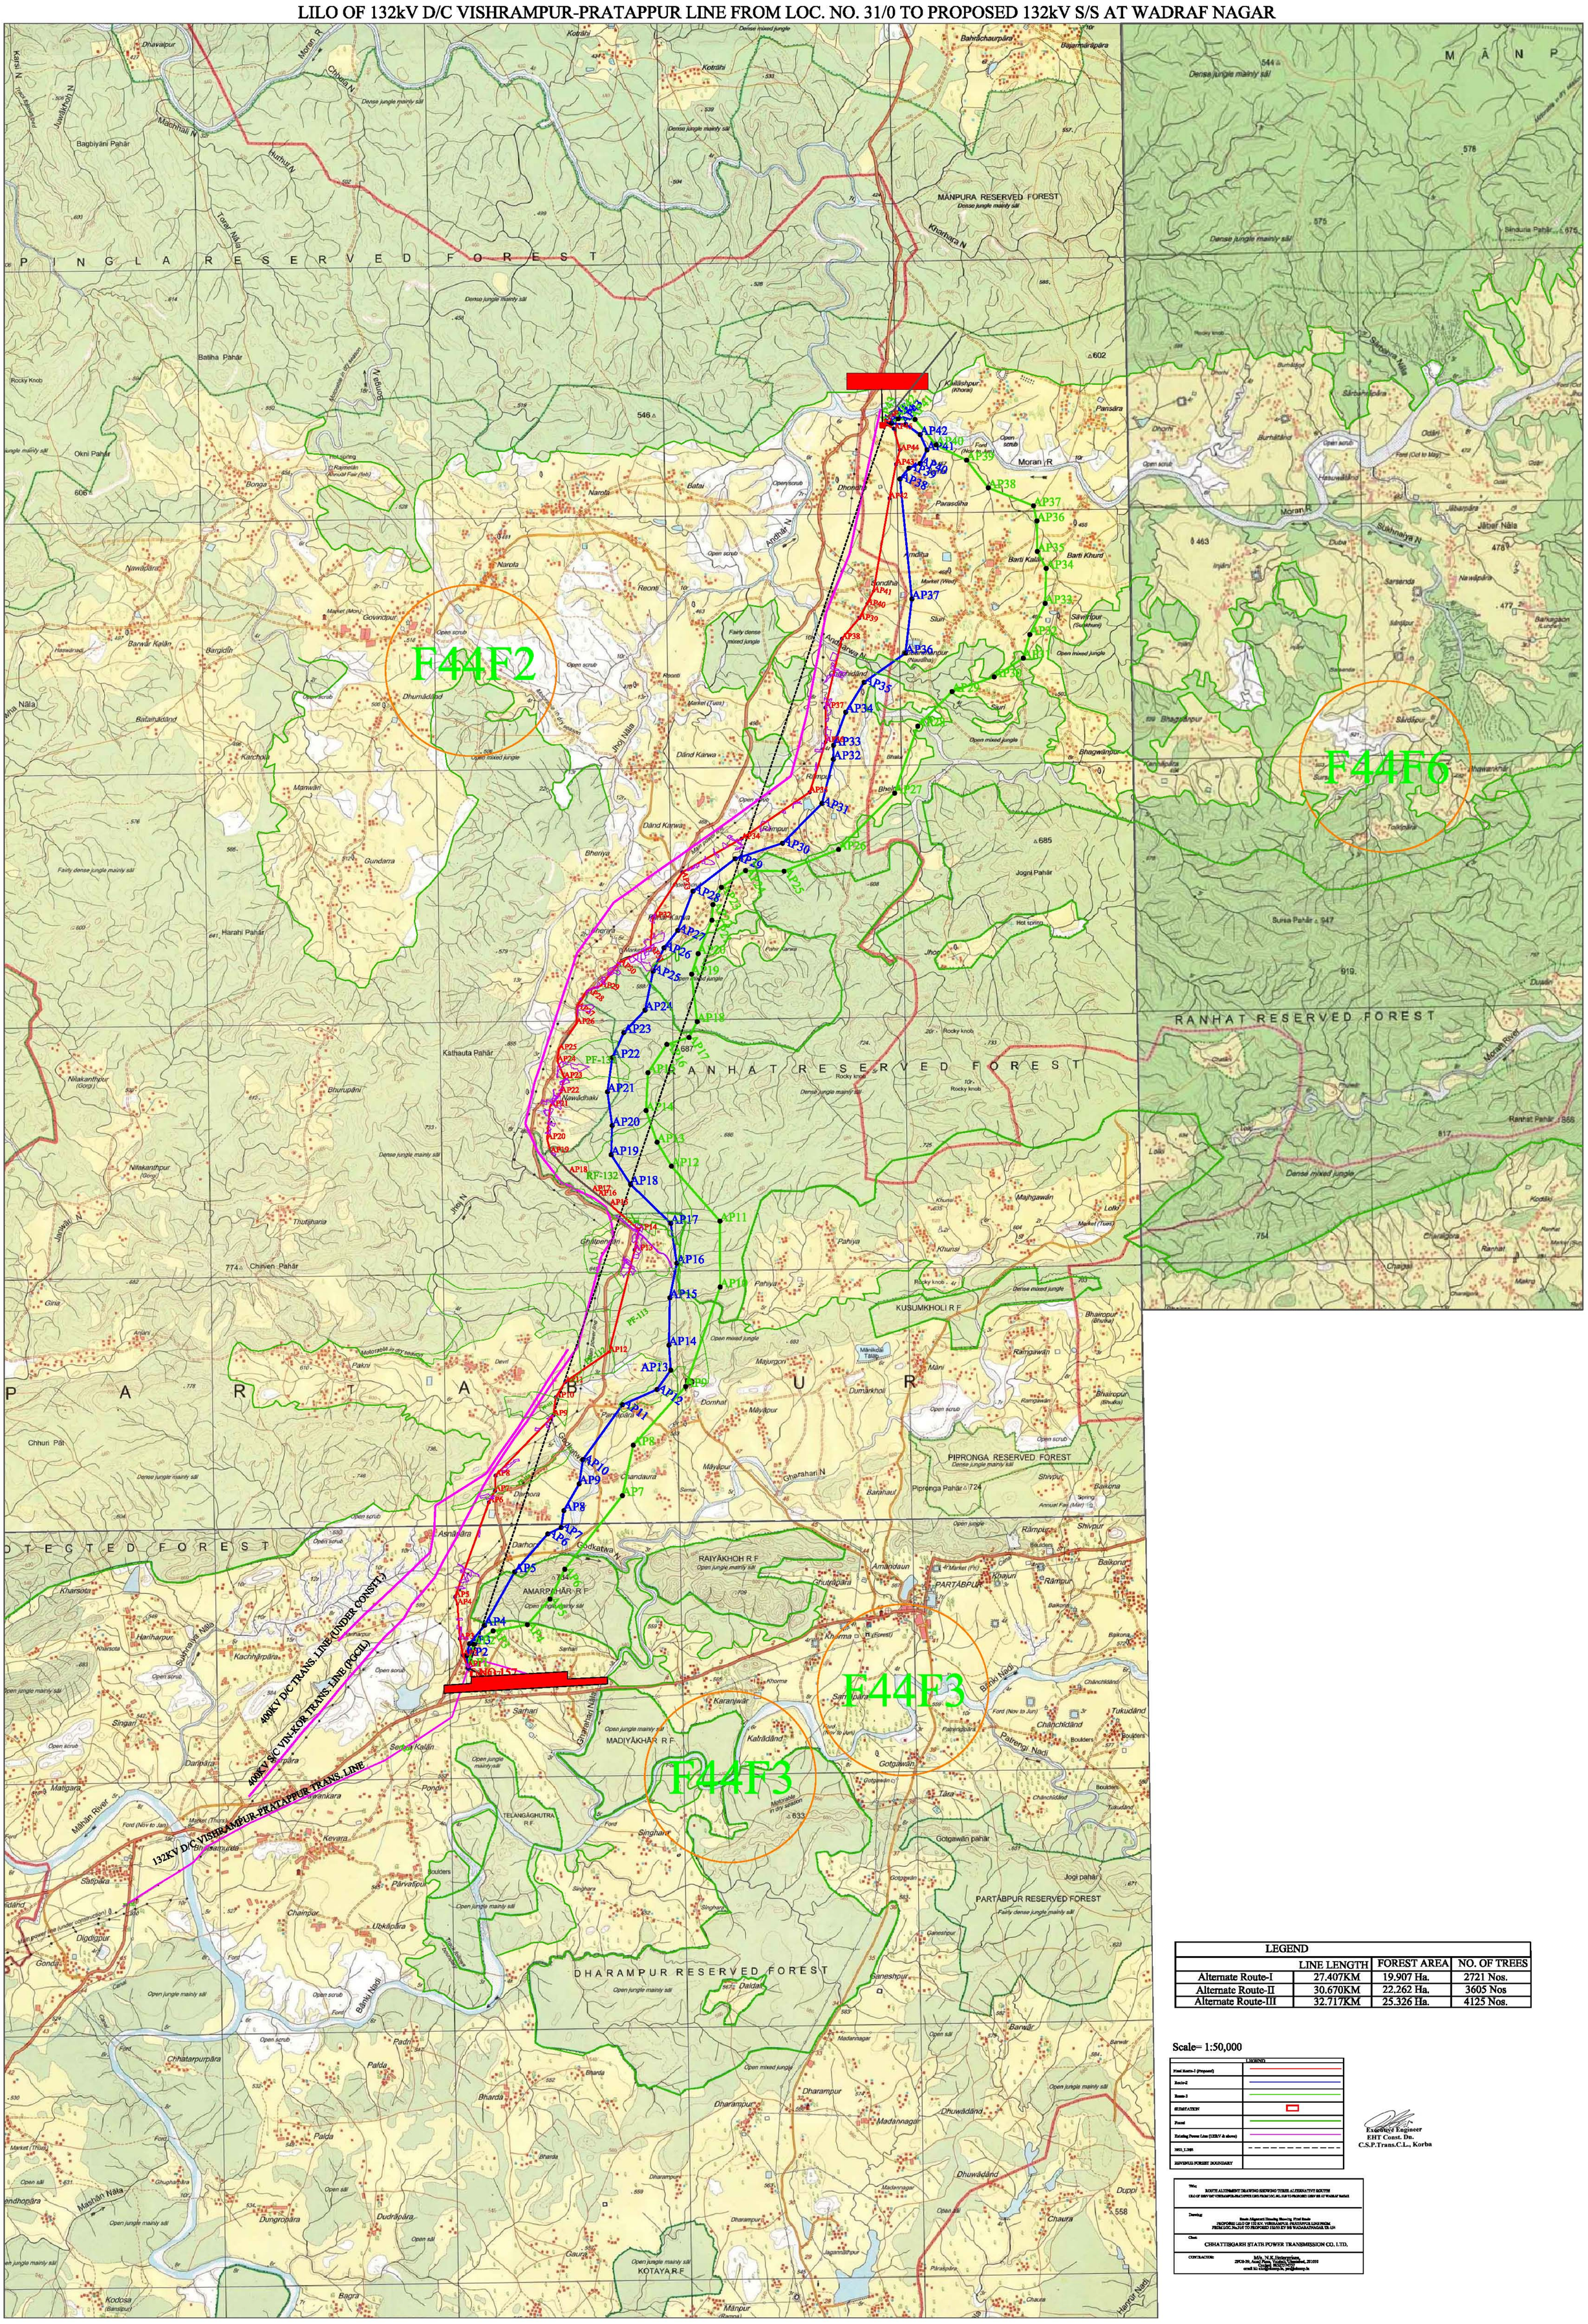

LEGEND			
	LINE LENGTH	FOREST AREA	NO. OF TREES
Alternate Route-I	27.407KM	19.907 Ha.	2721 Nos.
Alternate Route-II	30.670KM	22.262 Ha.	3605 Nos
Alternate Route-III	32.717KM	25.326 Ha.	4125 Nos.

Scale= 1:50,000

LEGEND
Final Route-1 (Proposed)
Route-2
Route-3
SUBSTATION
Forest
Existing Power Line (132kV & above)
30M_1_30M
REVENUE FOREST BOUNDARY

Executive Engineer
EHT Const. Dn.
C.S.P.Trans.C.L., Korba

Title: ROUTE ALIGNMENT DRAWING SHOWING THREE ALTERNATIVE ROUTES
LILO OF 132kV D/C VISHRAMPUR-PRATAPPUR LINE FROM LOC. NO. 31/0 TO PROPOSED 132kV S/S AT WADRAF NAGAR

Drawing: Route Alignment Drawing Showing Final Route
PROPOSED LILO OF 132 KV, VISHRAMPUR - PRATAPPUR LINE FROM
FROM LOC. No.31/0 TO PROPOSED 132/33 KV S/S WADRAFNAGAR, TR-1/4

Client: CSHATTISGARH STATE POWER TRANSMISSION CO. LTD.

CONTRACTOR: M/s. N.K.Enterprises,
2PCB-39, Amit Farm, Vasna, Vimanbad, 391410
Contact: 9824721937
email id: nkg@nkenterp.in, pcg@nkenterp.in

PRODUCED BY AN AUTODESK EDUCATIONAL PRODUCT
PRODUCED BY AN AUTODESK EDUCATIONAL PRODUCT
PRODUCED BY AN AUTODESK EDUCATIONAL PRODUCT