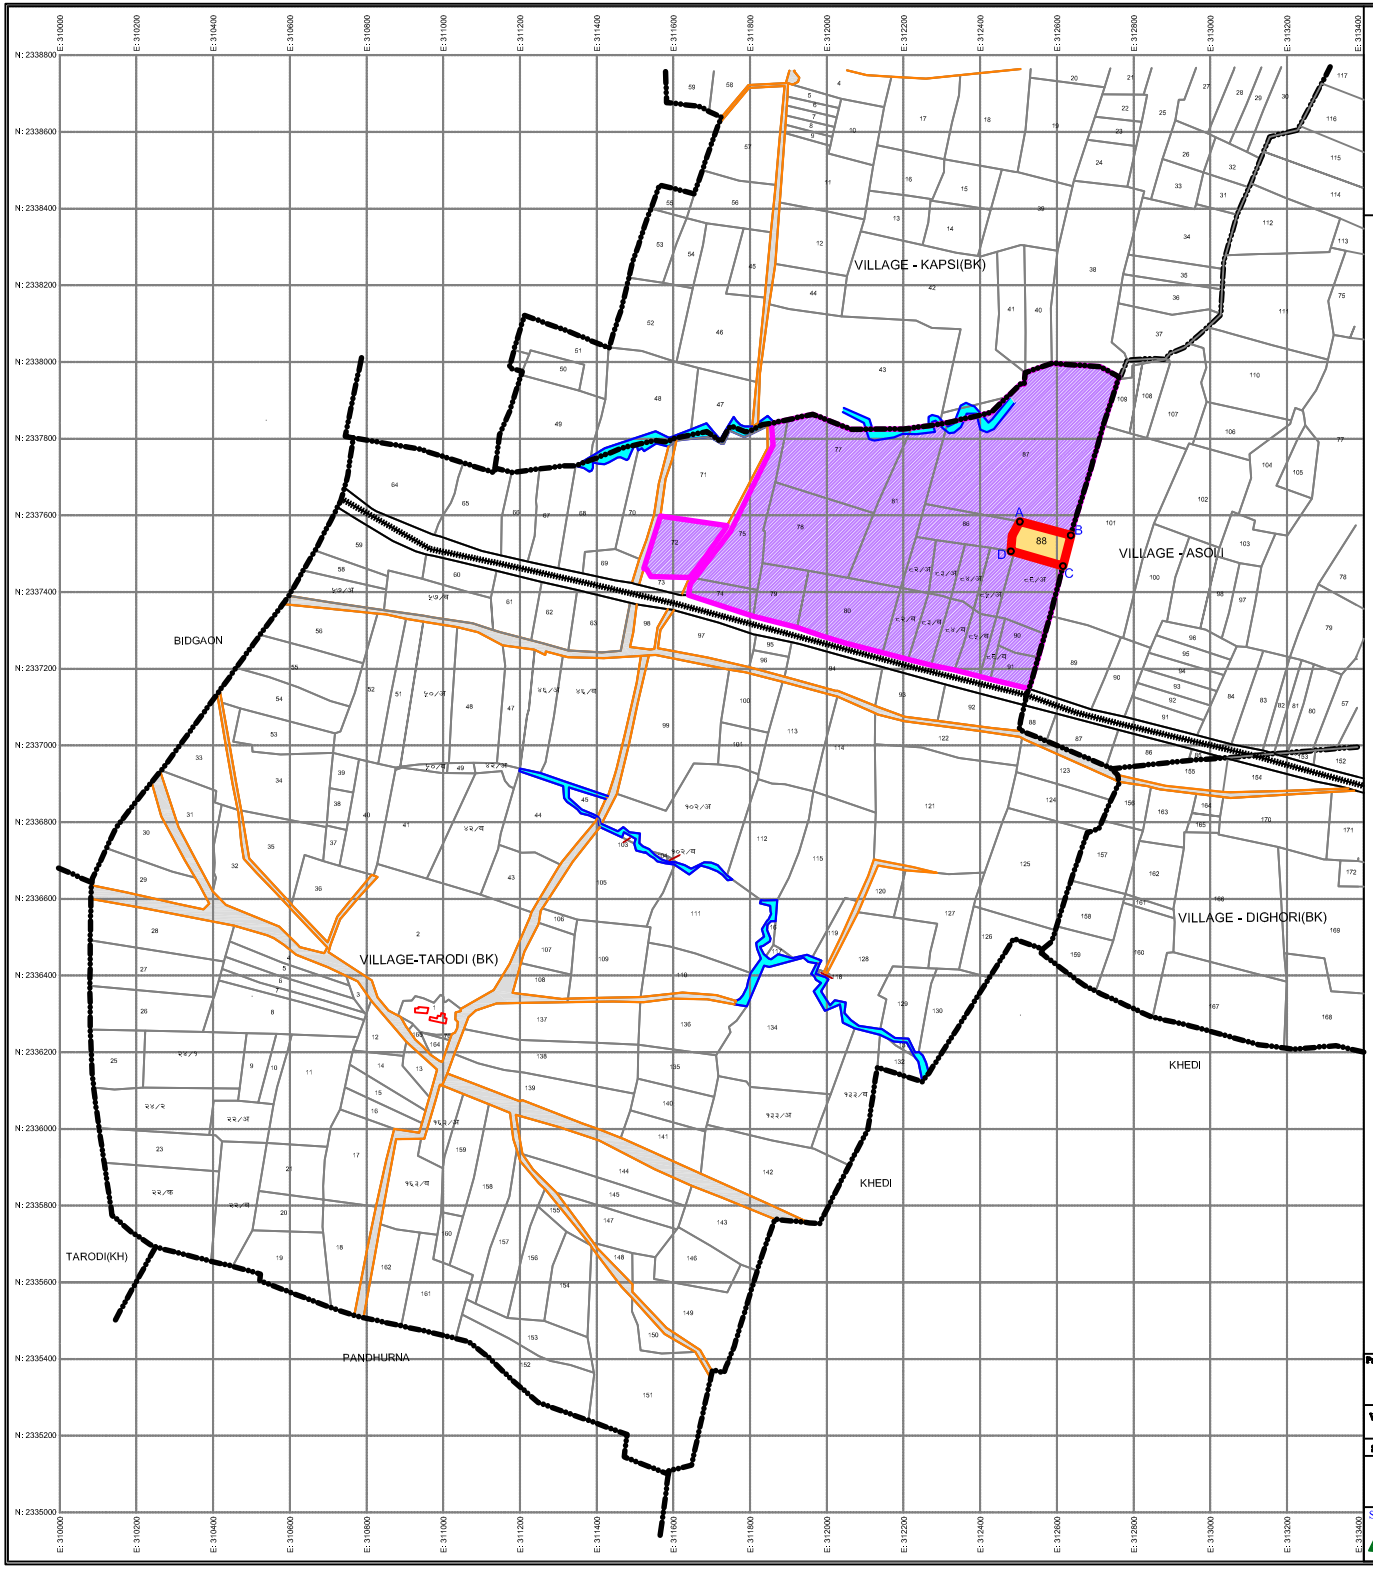

N

Scale 1 : 5000

BOUNDARY CO-ORDINATES DETAIL

SR.NO.	CODE	LAT	LONG	EASTING	NORTHING
1	A	21°7'47.22	79°11'41.07	312521.22	2337576.25
2	B	21°7'46.07	79°11'45.70	312654.43	2337559.52
3	C	21°7'43.46	79°11'44.90	312633.15	2337459.32
4	D	21°7'44.69	79°11'40.26	312497.14	2337498.89

INDEX

REFERENCES	SYMBOLS
VILLAGE BOUNDARY	
NALA	
ROAD	
KHASRA BOUNDARY	
FOREST LAND	
ACQUIRED LAND	

Project Proponent

MAA UMIYA AUDYOGIK SAHKARI VASAHAT MARYADIT

PROPOSED INDUSTRIAL ESTATE & TRANSPORT CITY

Village – TARODI(BK), Tahsil – NAGPUR, District – NAGPUR
KH NO.–88, AREA–1.64 Ha

Scale 1 : 5000 | **Date :**

Subject : Geo Digital Cadastral Map
Diversion of Forest Land

LAYOUT KH NO. - 72,74,75,77,78,79,80,81,82/A,82/B,83/A,83/B,84/A,84/B, 85/A,85/B,86,87,88,89/A,89/B,90,91

SOHAM CAD TECHNOLOGY

OFFICE : Block No.15 & 17, Ground Floor,NIDC-Towers
Abhil Square, Wardha Road,Nagpur-440015
Ph. (0) 07104564174
Email : sohamcad@rediffmail.com

Drawn by : Mrs. Reena Rahde

Checked by : Mr. Nitin Sahakar

Approved by :