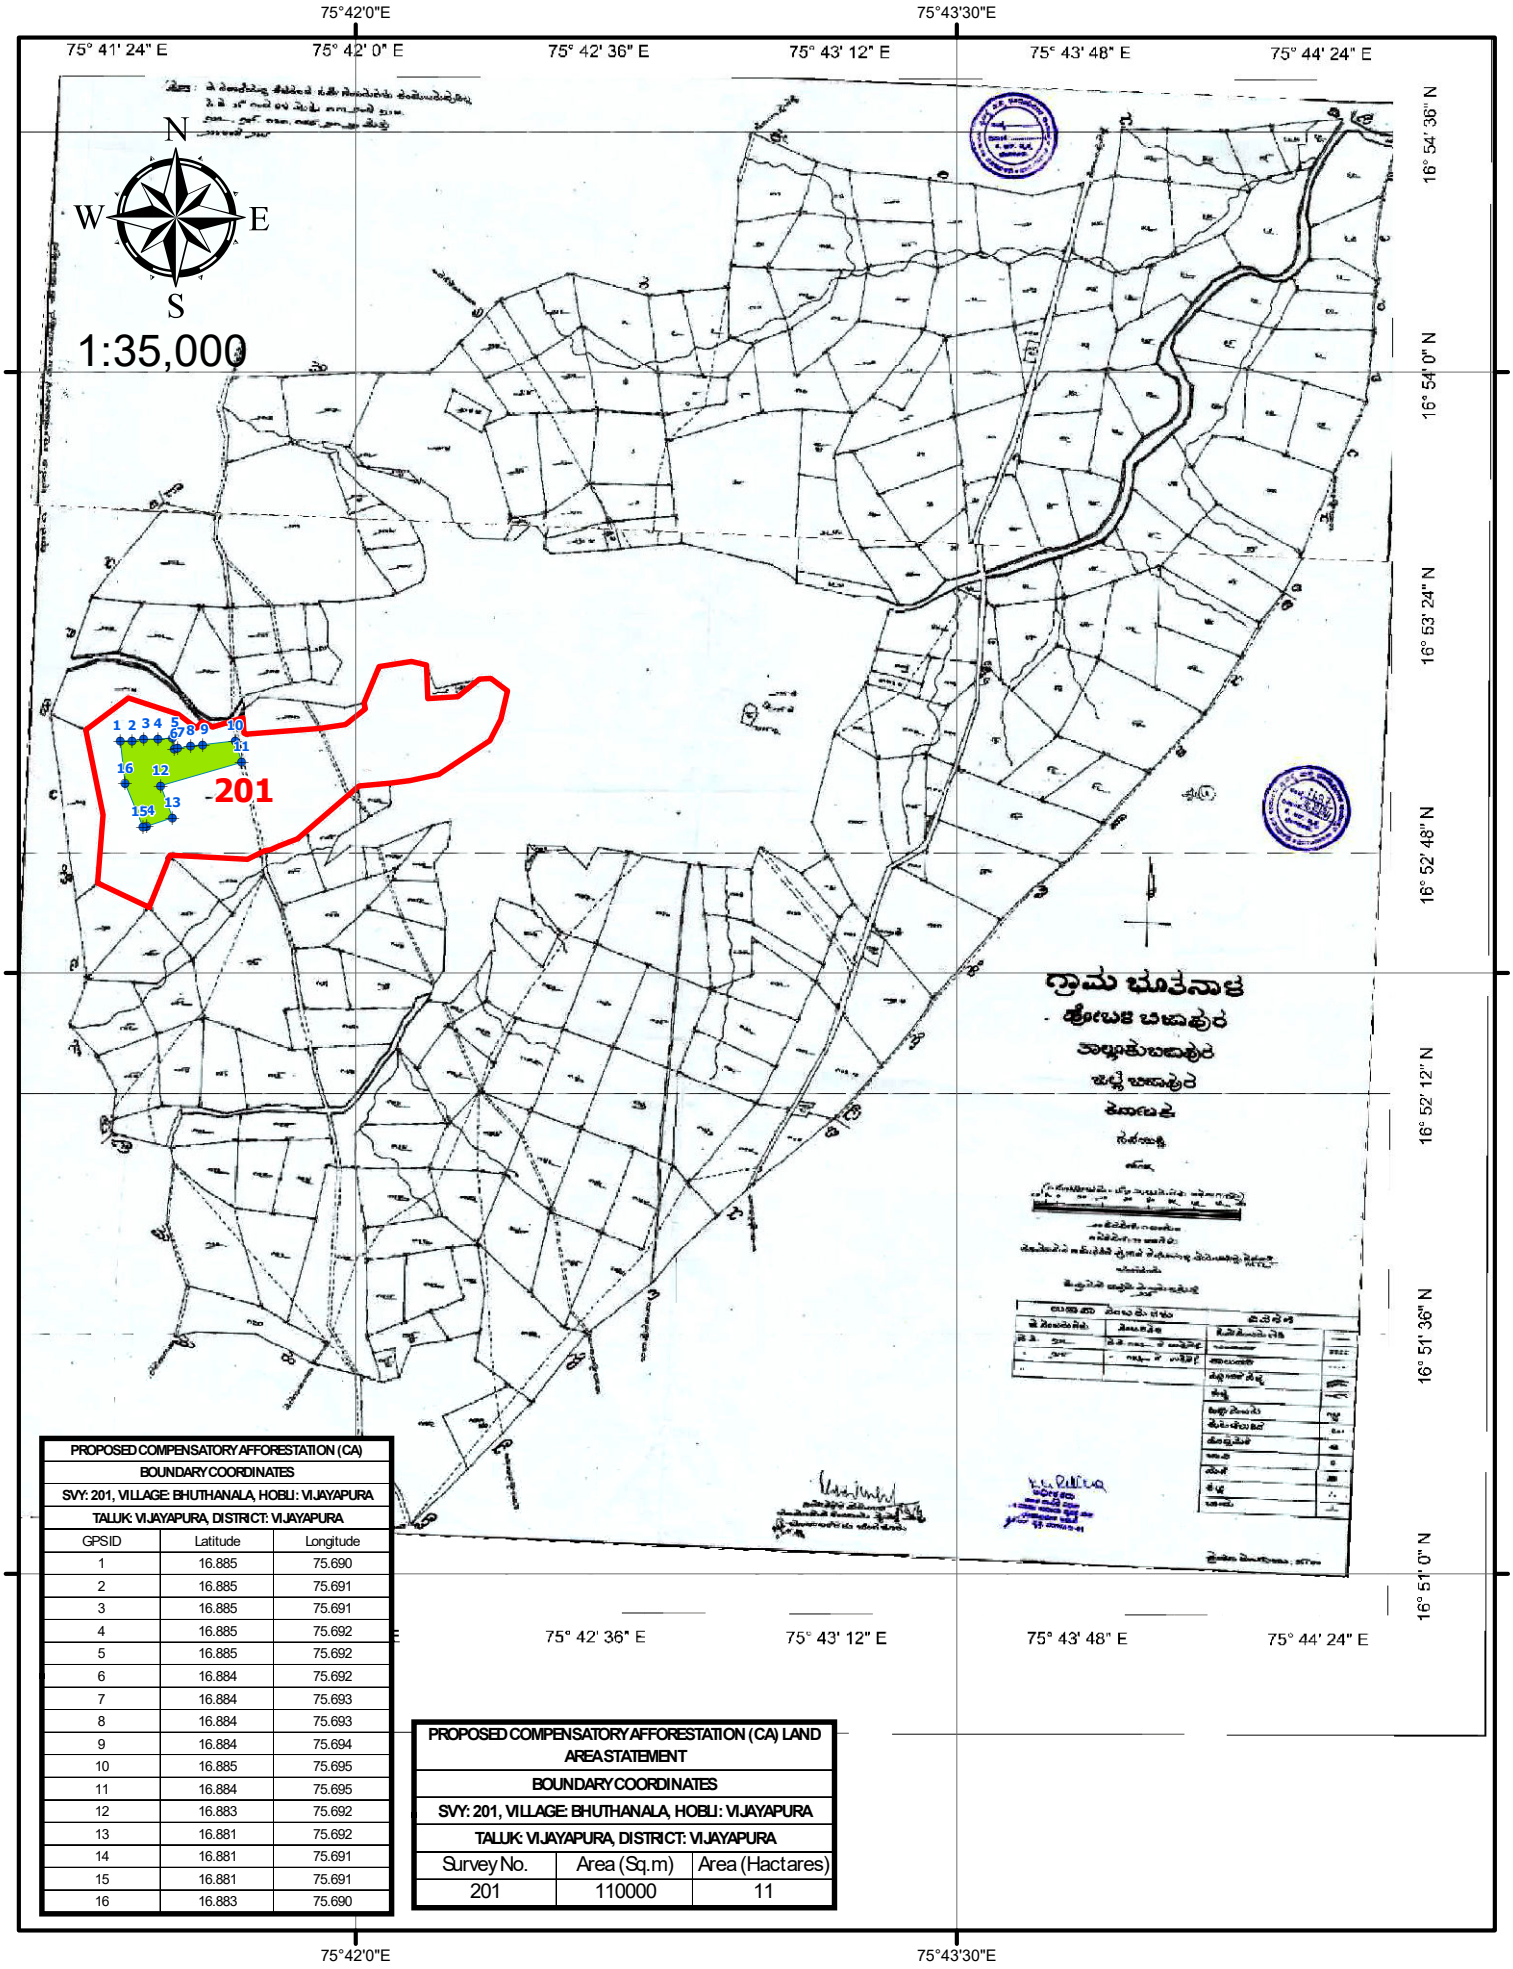

PROPOSED COMPENSATORY AFFORESTATION (CA)		
BOUNDARY COORDINATES		
SVY: 201, VILLAGE: BHUTHANALA, HOBLI: VIJAYAPURA		
TALUK: VIJAYAPURA, DISTRICT: VIJAYAPURA		
GPSID	Latitude	Longitude
1	16.885	75.690
2	16.885	75.691
3	16.885	75.691
4	16.885	75.692
5	16.885	75.692
6	16.884	75.692
7	16.884	75.693
8	16.884	75.693
9	16.884	75.694
10	16.885	75.695
11	16.884	75.695
12	16.883	75.692
13	16.881	75.692
14	16.881	75.691
15	16.881	75.691
16	16.883	75.690

PROPOSED COMPENSATORY AFFORESTATION (CA) LAND AREA STATEMENT		
BOUNDARY COORDINATES		
SVY: 201, VILLAGE: BHUTHANALA, HOBLI: VIJAYAPURA		
TALUK: VIJAYAPURA, DISTRICT: VIJAYAPURA		
Survey No.	Area (Sq.m)	Area (Hactares)
201	110000	11

Date: 11-09-2024

CLIENT:-	DESIGN CONSULTANT:-	PROJECT:-	TITLE:-	DRAWN	CHECKED	APPROVED
NHAI भारतीय राष्ट्रीय राजमार्ग प्राधिकरण National Highways Authority of India	Louis Berger International wsp	Consultancy Services for preparation of DPR for Development of Economic Corridors, Inner Corridors, Feeder Routes and Costal Roads to Improve the Efficiency of Fright Movement in India - Lot 3/Andhra Pradesh, Karnataka, GOA & Kerala /Package 1	PROPOSED FOREST COMPENSATORY LAND	VISHAL D	PARTHA C	K MOHAN

Legend

GPS | Proposed CA Land | Survey Boundary of 201

Date: SEPTEMBER 2024

Paper Size: A3

Projection: UTM84-44N