
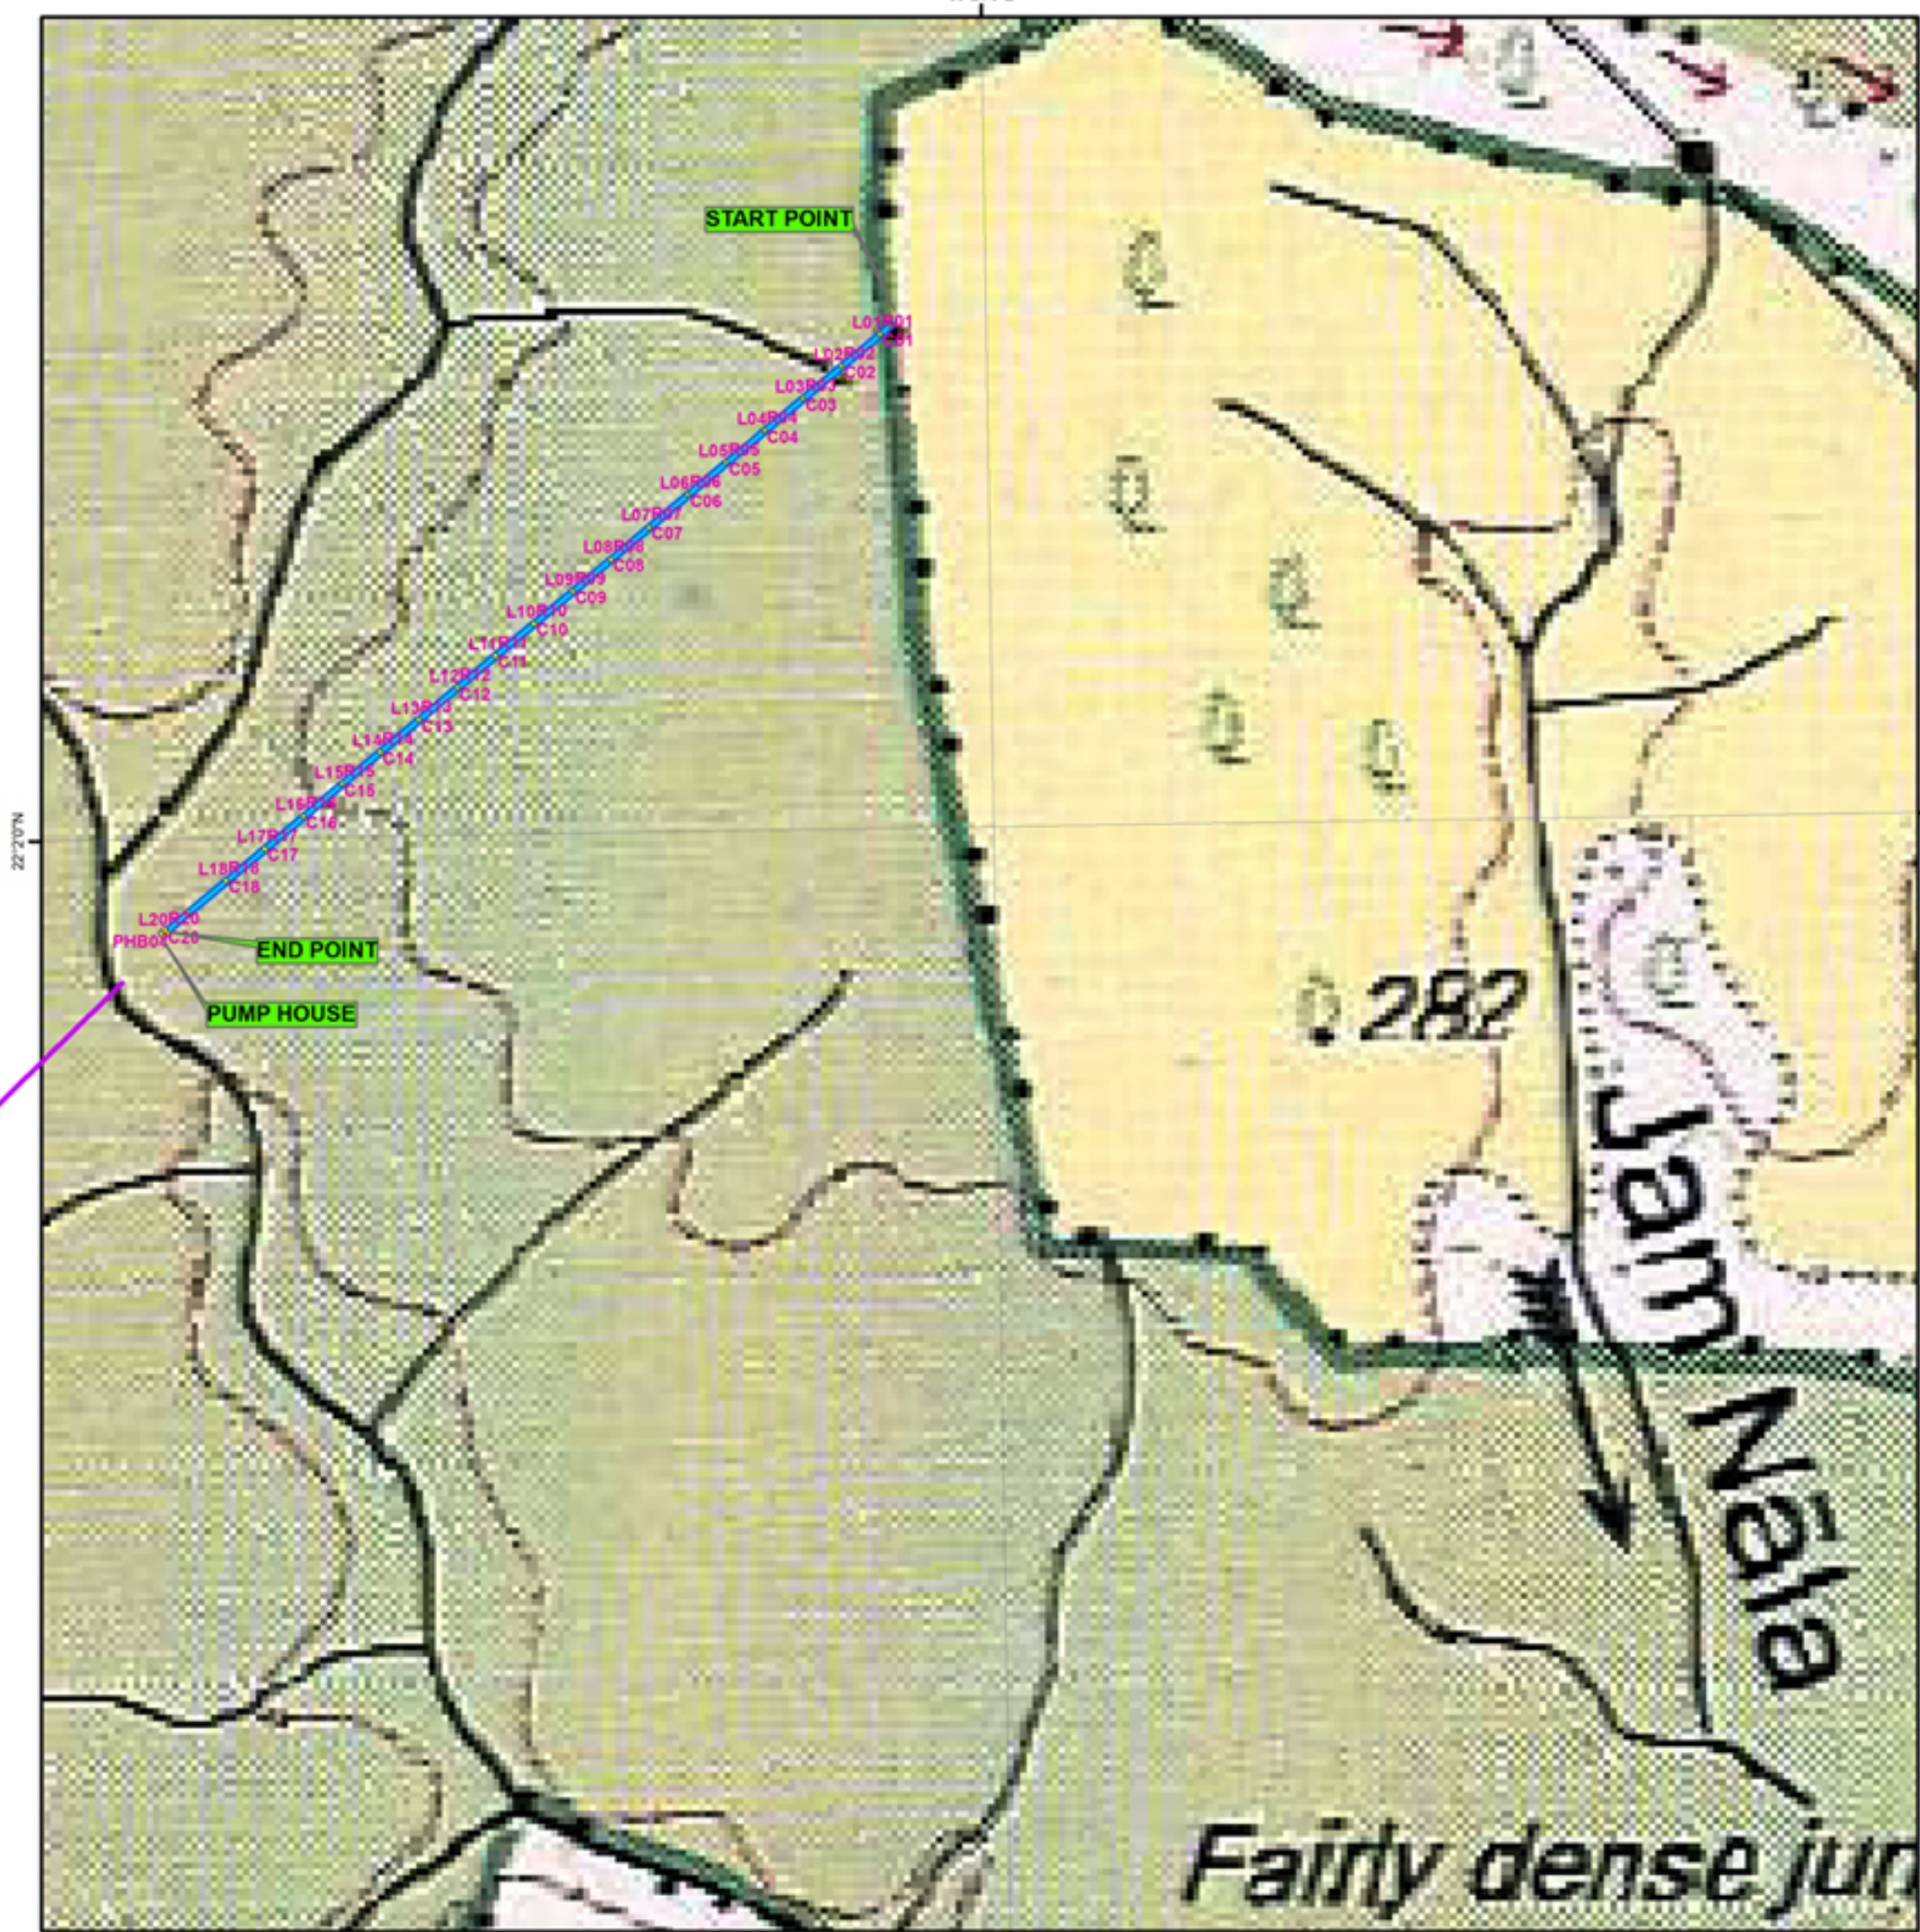


SURVEY SITE ON SOI TOPOSHEET No. : 64N8
UNDERGROUND WATER PIPE LINE
FROM DEWANMUNDA NALA TO B. S. SPONGE PRIVATE LTD. PLANT
FOREST DIVISION RAIGARH
DISTRICT RAIGARH
CHHATTISGARH

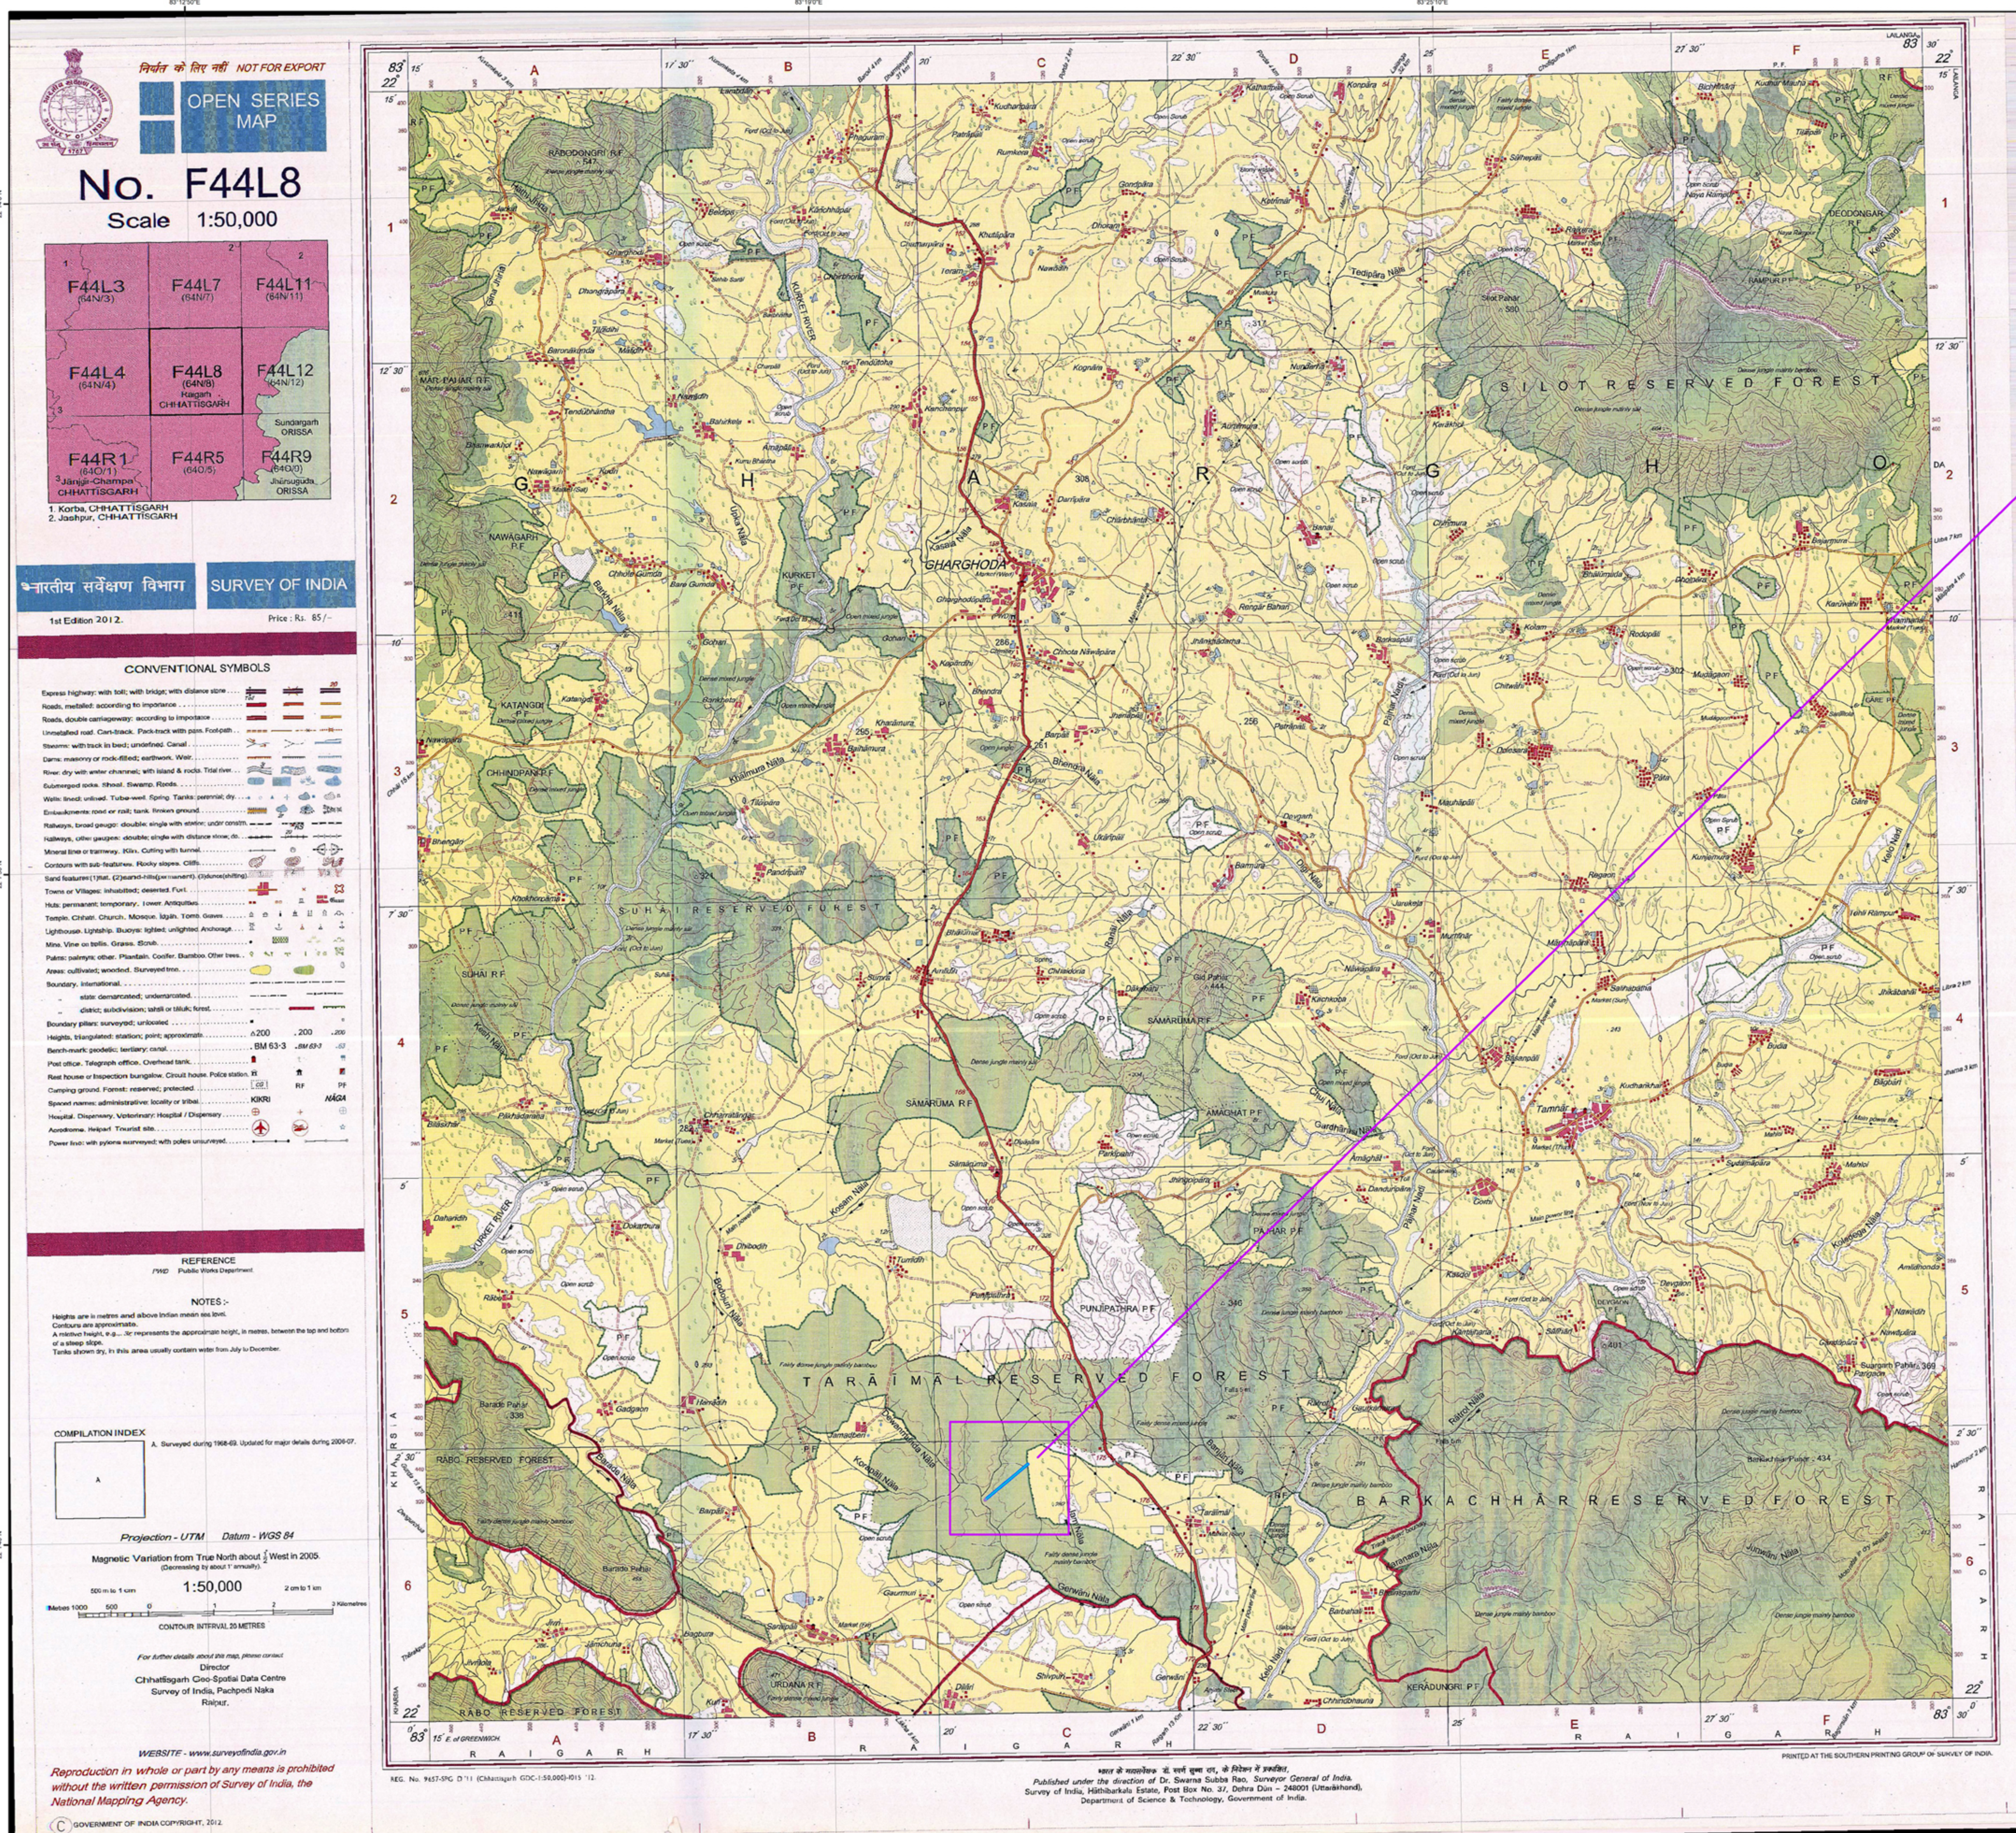


Scale
1:7,000
1 centimeter = 70 meters
0 140 280 560 840 1,120 Meters

SURVEYED GROUND CONTROL POINTS				
Sr. No.	Point Id	GEOGRAPHICAL COORDINATE		UTM COORDINATE
		Longitude	Latitude	Easting Northing
1	C01A	83° 20' 56.406" E	22° 2' 16.294" N	742450.666504 2438883.014893
2	L01A	83° 20' 56.390" E	22° 2' 16.312" N	742450.175040 2438883.581429
3	R01A	83° 20' 56.423" E	22° 2' 16.275" N	742451.157967 2438882.448356
4	C01	83° 20' 56.033" E	22° 2' 16.001" N	742440.091108 2438873.840794
5	L01	83° 20' 56.049" E	22° 2' 15.982" N	742440.572143 2438873.265376
6	R01	83° 20' 56.016" E	22° 2' 16.020" N	742439.610073 2438874.416211
7	C02	83° 20' 54.678" E	22° 2' 14.978" N	742401.729932 2438841.771802
8	L02	83° 20' 54.695" E	22° 2' 14.959" N	742402.210967 2438841.196385
9	R02	83° 20' 54.662" E	22° 2' 14.997" N	742401.248897 2438842.347220
10	C03	83° 20' 53.324" E	22° 2' 13.955" N	742363.368757 2438809.702811
11	L03	83° 20' 53.341" E	22° 2' 13.936" N	742363.849791 2438809.127393
12	R03	83° 20' 53.308" E	22° 2' 13.974" N	742362.887722 2438810.278229
13	C04	83° 20' 51.970" E	22° 2' 12.932" N	742325.007581 2438777.633820
14	L04	83° 20' 51.986" E	22° 2' 12.913" N	742325.488616 2438777.058402
15	R04	83° 20' 51.953" E	22° 2' 12.951" N	742324.526546 2438778.209237
16	C05	83° 20' 50.615" E	22° 2' 11.909" N	742286.646405 2438745.564828
17	L05	83° 20' 50.632" E	22° 2' 11.890" N	742287.127440 2438744.989411
18	R05	83° 20' 50.599" E	22° 2' 11.928" N	742286.165371 2438746.140246
19	C06	83° 20' 49.261" E	22° 2' 10.886" N	742248.285230 2438713.495837
20	L06	83° 20' 49.278" E	22° 2' 10.867" N	742248.766265 2438712.920419
21	R06	83° 20' 49.245" E	22° 2' 10.905" N	742247.804195 2438714.071255
22	C07	83° 20' 47.907" E	22° 2' 9.863" N	742209.924054 2438681.426846
23	L07	83° 20' 47.923" E	22° 2' 9.844" N	742210.405089 2438680.851428
24	R07	83° 20' 47.890" E	22° 2' 9.882" N	742209.443019 2438682.002263
25	C08	83° 20' 46.553" E	22° 2' 8.840" N	742171.562879 2438649.357854
26	L08	83° 20' 46.569" E	22° 2' 8.821" N	742172.043914 2438648.782437
27	R08	83° 20' 46.536" E	22° 2' 8.859" N	742171.081844 2438649.933272
28	C09	83° 20' 45.198" E	22° 2' 7.817" N	742133.201703 2438617.288863
29	L09	83° 20' 45.215" E	22° 2' 7.798" N	742133.682738 2438616.713445
30	R09	83° 20' 45.182" E	22° 2' 7.836" N	742132.720668 2438617.864280
31	C10	83° 20' 43.844" E	22° 2' 6.794" N	742094.840528 2438585.219871
32	L10	83° 20' 43.860" E	22° 2' 6.775" N	742095.321562 2438584.644454
33	R10	83° 20' 43.828" E	22° 2' 6.813" N	742094.359493 2438585.795289
34	C11	83° 20' 42.490" E	22° 2' 5.771" N	742056.479352 2438553.150880
35	L11	83° 20' 42.506" E	22° 2' 5.752" N	742056.960387 2438552.575462
36	R11	83° 20' 42.473" E	22° 2' 5.790" N	742055.998317 2438553.726298
37	C12	83° 20' 41.135" E	22° 2' 4.748" N	742018.118176 2438521.081889
38	L12	83° 20' 41.152" E	22° 2' 4.729" N	742018.599211 2438520.506471
39	R12	83° 20' 41.119" E	22° 2' 4.767" N	742017.637141 2438521.657306
40	C13	83° 20' 39.781" E	22° 2' 3.725" N	741979.570001 2438489.012897
41	L13	83° 20' 39.798" E	22° 2' 3.706" N	741980.238036 2438488.437480
42	R13	83° 20' 39.765" E	22° 2' 3.744" N	741979.75966 2438489.588315
43	C14	83° 20' 38.427" E	22° 2' 2.702" N	741941.395825 2438456.943906
44	L14	83° 20' 38.443" E	22° 2' 2.683" N	741941.876860 2438456.368488
45	R14	83° 20' 38.410" E	22° 2' 2.721" N	741940.914790 2438457.519324
46	C15	83° 20' 37.073" E	22° 2' 1.679" N	741903.034650 2438424.874915
47	L15	83° 20' 37.089" E	22° 2' 1.660" N	741903.515684 2438424.299497
48	R15	83° 20' 37.056" E	22° 2' 1.698" N	741902.553615 2438425.450332
49	C16	83° 20' 35.718" E	22° 2' 0.656" N	741864.673474 2438392.805923
50	L16	83° 20' 35.735" E	22° 2' 0.637" N	741865.154509 2438392.230506
51	R16	83° 20' 35.702" E	22° 2' 0.675" N	741864.192439 2438393.381341
52	C17	83° 20' 34.364" E	22° 2' 59.633" N	741826.312298 2438360.736932
53	L17	83° 20' 34.381" E	22° 2' 59.614" N	741826.793333 2438360.161514
54	R17	83° 20' 34.348" E	22° 2' 59.652" N	741825.831264 2438361.312349
55	C18	83° 20' 33.010" E	22° 2' 58.629" N	741788.432158 2438328.667940
56	L18	83° 20' 33.026" E	22° 2' 58.591" N	741788.432158 2438328.092523
57	R18	83° 20' 33.083" E	22° 2' 58.629" N	741787.470088 2438329.243358
58	C19	83° 20' 31.656" E	22° 2' 57.587" N	741749.589947 2438296.598949
59	L19	83° 20' 31.672" E	22° 2' 57.568" N	741750.070982 2438296.023531
60	R19	83° 20' 31.639" E	22° 2' 57.606" N	741749.108912 2438297.174367
61	C20	83° 20' 30.883" E	22° 2' 57.004" N	741727.711872 2438278.309421
62	L20	83° 20' 30.900" E	22° 2' 56.985" N	741728.192907 2438277.734003
63	R20	83° 20' 30.867" E	22° 2' 57.023" N	741727.320837 2438278.884838
64	PHB01	83° 20' 30.927" E	22° 2' 56.953" N	741728.994632 2438276.774974
65	PHB02	83° 20' 30.792" E	22° 2' 56.851" N	741725.158515 2438273.568074
66	PHB03	83° 20' 30.704" E	22° 2' 56.952" N	741722.592995 2438276.636968
67	PHB04	83° 20' 30.839" E	22° 2' 57.054" N	741726.429112 2438279.843868

Legend

- SURVEY GROUND CONTROL POINTS
- CENTER LINE
- SURVEY SITE TOTAL AREA : 0.144 (In Hectare)
- Compartment RF 833 Area : 0.117 (In Hectare)
- Compartment RF 835 Area : 0.025 (In Hectare)
- Pump House (RF 833) Area : 0.002 (In Hectare)
- SOI TOPOSHEET MAP NO. : 64N8
- RGB
- Red: Band_1
- Green: Band_2
- Blue: Band_3

Scale
1:50,000
1 centimeter = 500 meters
0 1,200 2,400 4,800 7,200 9,600 Meters

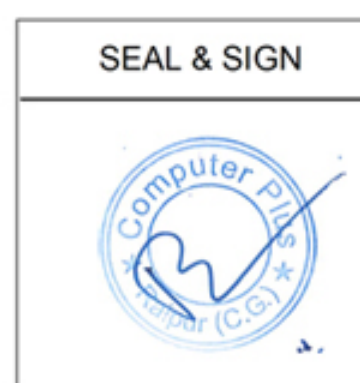

Geographic Coordinate Systems
WGS 1984
Projected Coordinate Systems
WGS 1984 UTM Zone 44N

For B. S. Sponge Pvt. Ltd.
Authorised Signatory