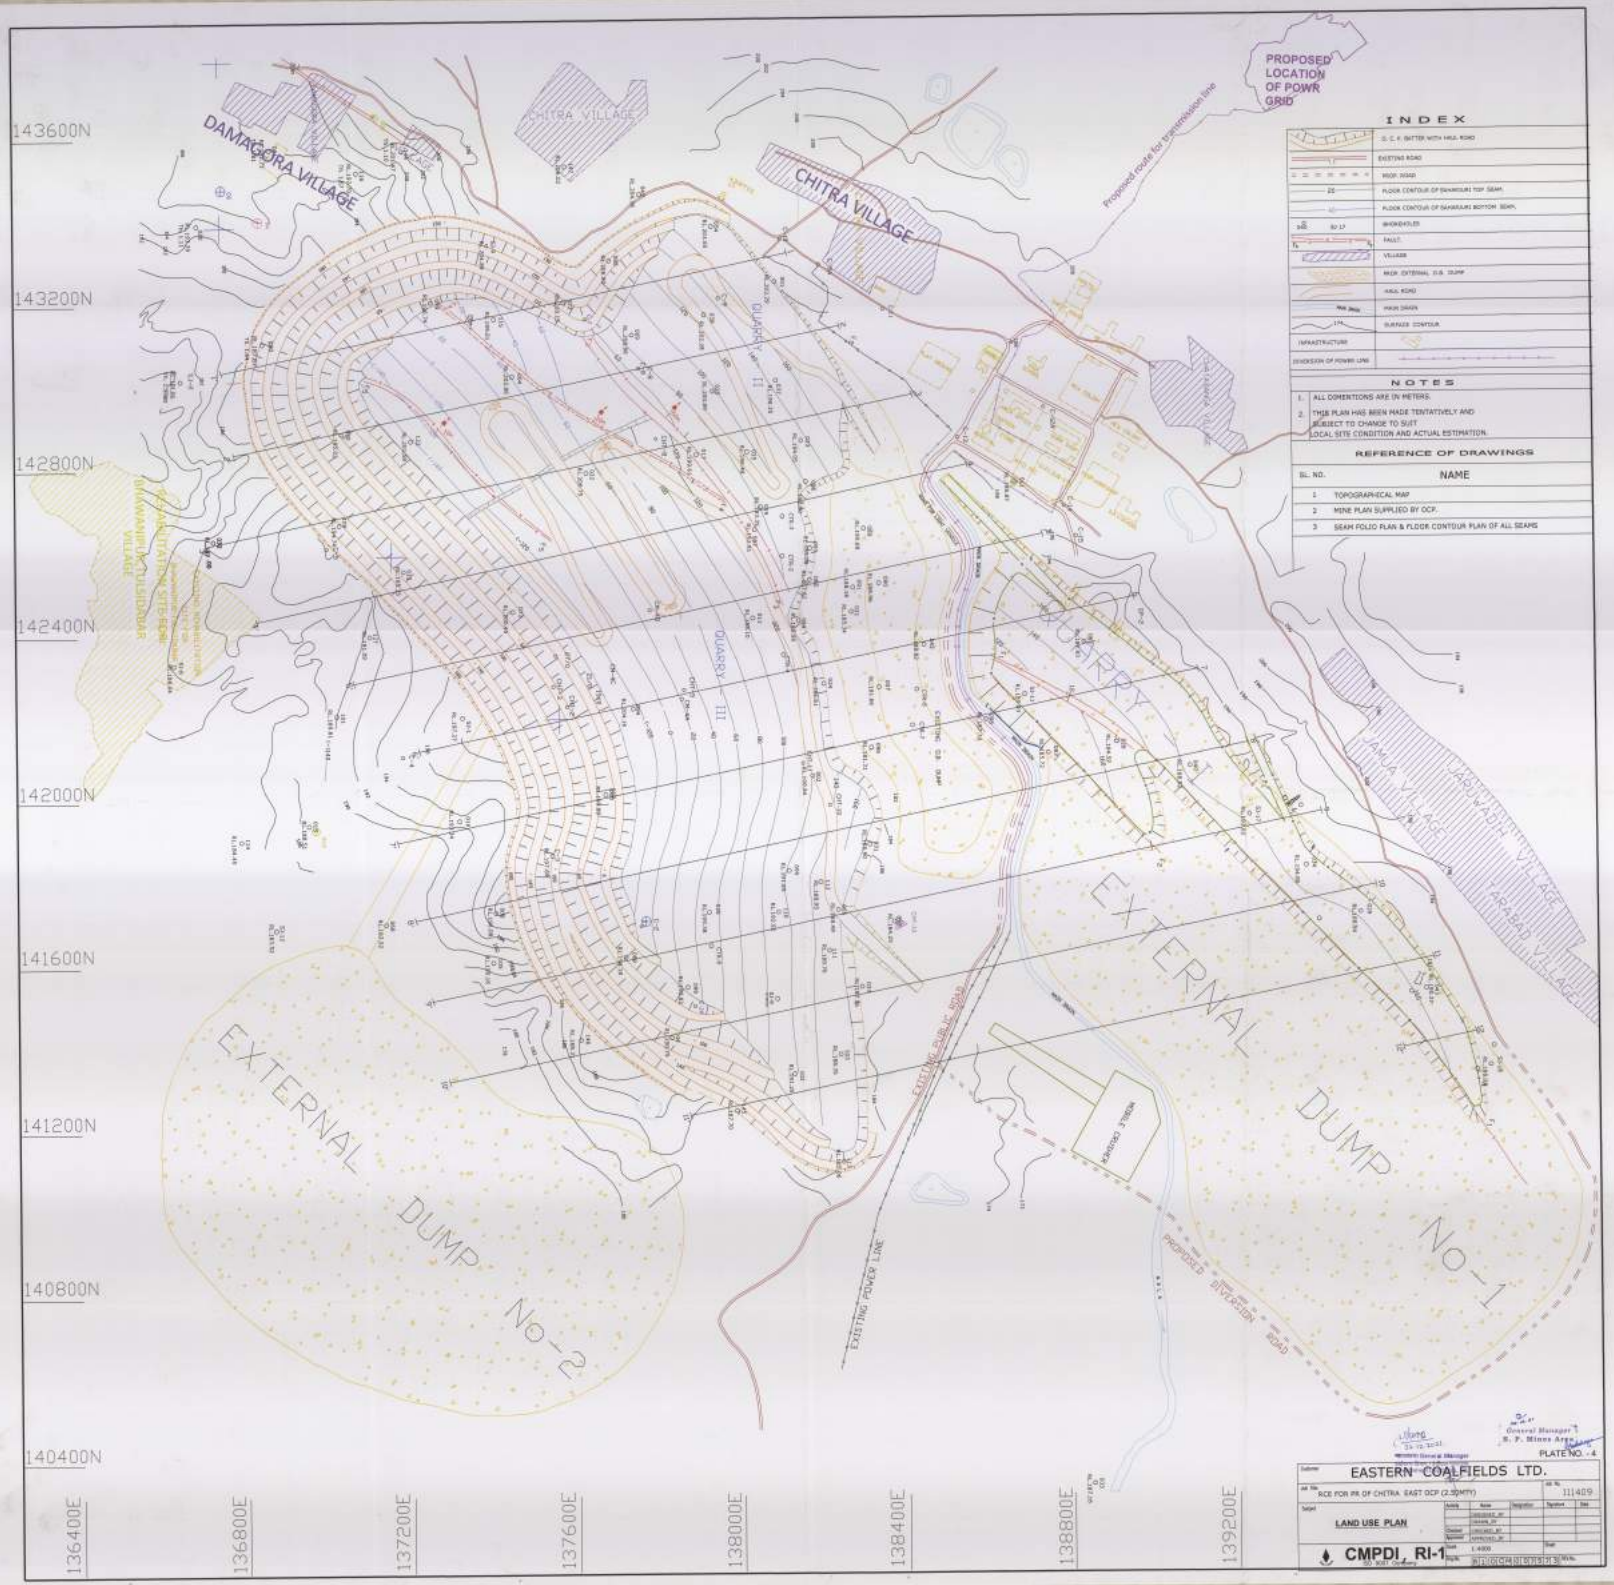
DAMAGORA VILLAGE
CHITRA VILLAGE
CHITRA VILLAGE
PROPOSED LOCATION OF POWR GRID
Proposed route for transmission line
QUARRY II
QUARRY III
QUARRY I
EXTERNAL DUMP No-1
EXTERNAL DUMP No-2
EXISTING PUBLIC ROAD
EXISTING POWER LINE
PROPOSED DIVERSION ROAD
JAMUA VILLAGE
JARWADH VILLAGE
TARABAD VILLAGE
143600N
143200N
142800N
142400N
142000N
141600N
141200N
140800N
140400N
136400E
136800E
137200E
137600E
138000E
138400E
138800E
139200E
INDEX
NOTES
1. ALL DIMENTIONS ARE IN METERS.
2. THIS PLAN HAS BEEN MADE TENTATIVELY AND SUBJECT TO CHANGE TO SUIT LOCAL SITE CONDITION AND ACTUAL ESTIMATION.
REFERENCE OF DRAWINGS
SL. NO. NAME
1 TOPOGRAPHICAL MAP
2 MINE PLAN SUPPLIED BY OCP.
3 SEAM FOLIO PLAN & FLOOR CONTOUR PLAN OF ALL SEAMS
EASTERN COALFIELDS LTD.
RCE FOR PR OF CHITRA EAST OCP (2.50MTY)
111409
LAND USE PLAN
CMPDI, RI-1
1:4000
PLATE NO. - 6