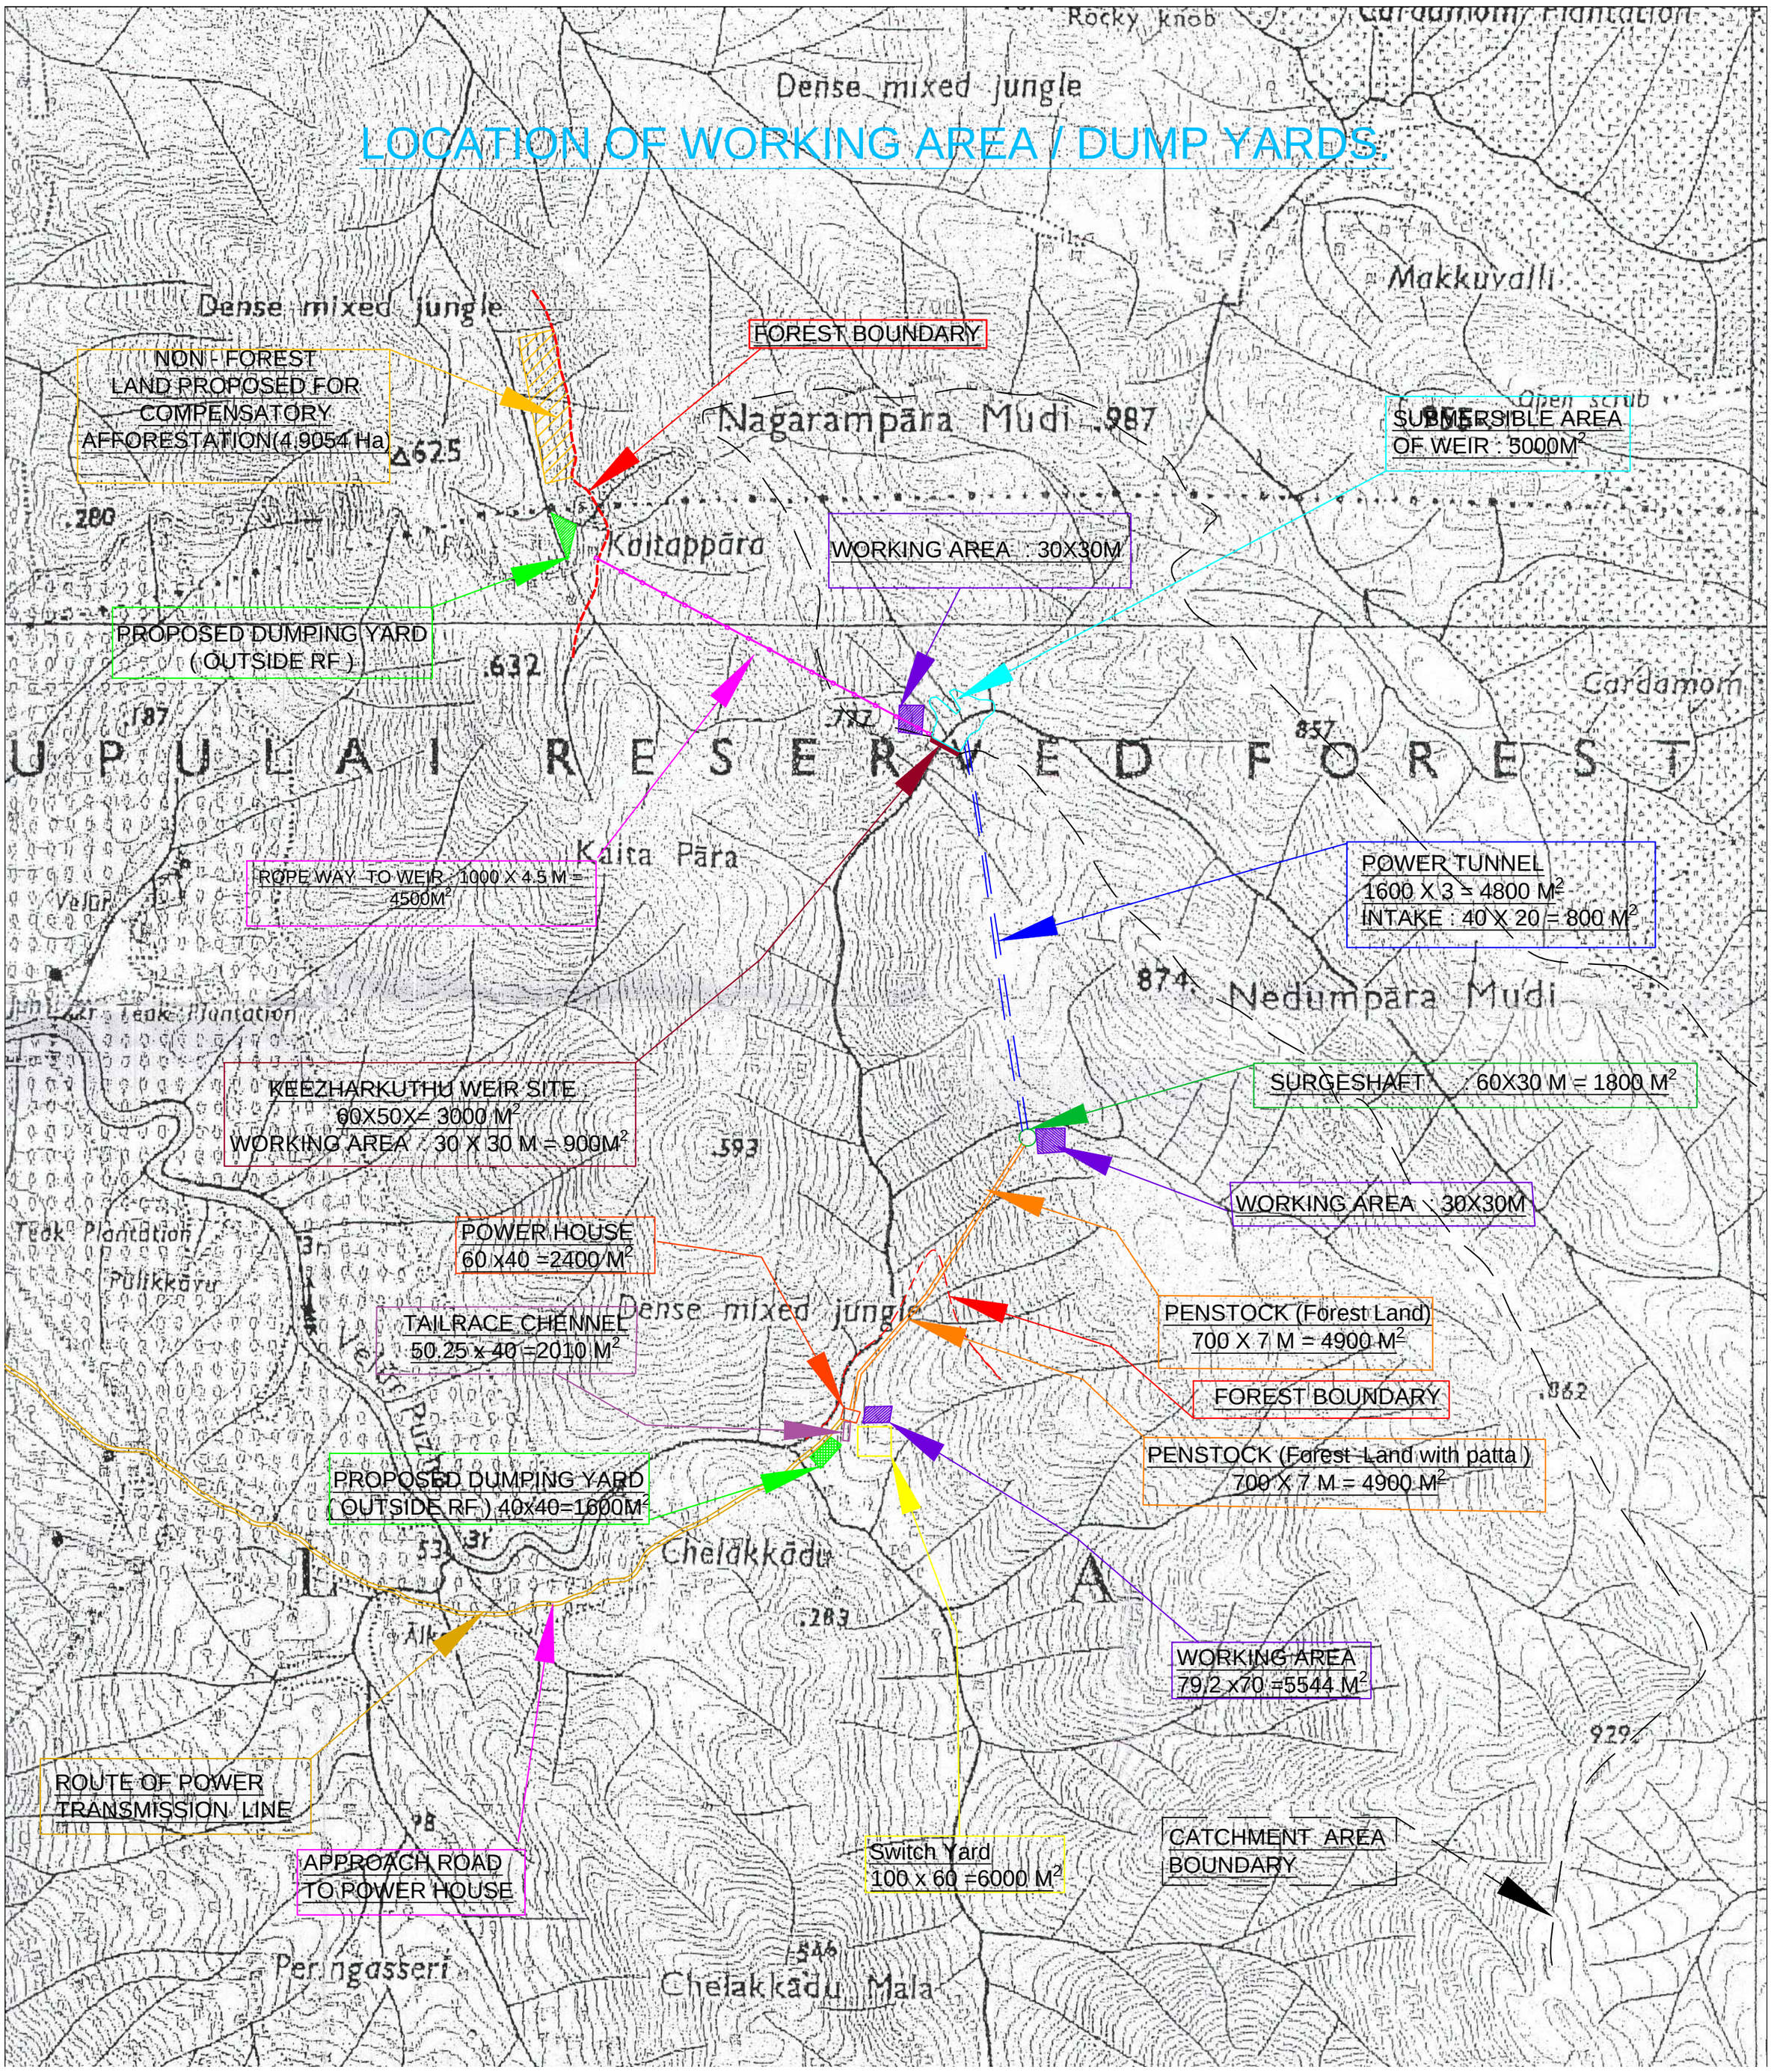LOCATION OF WORKING AREA / DUMP YARDS.