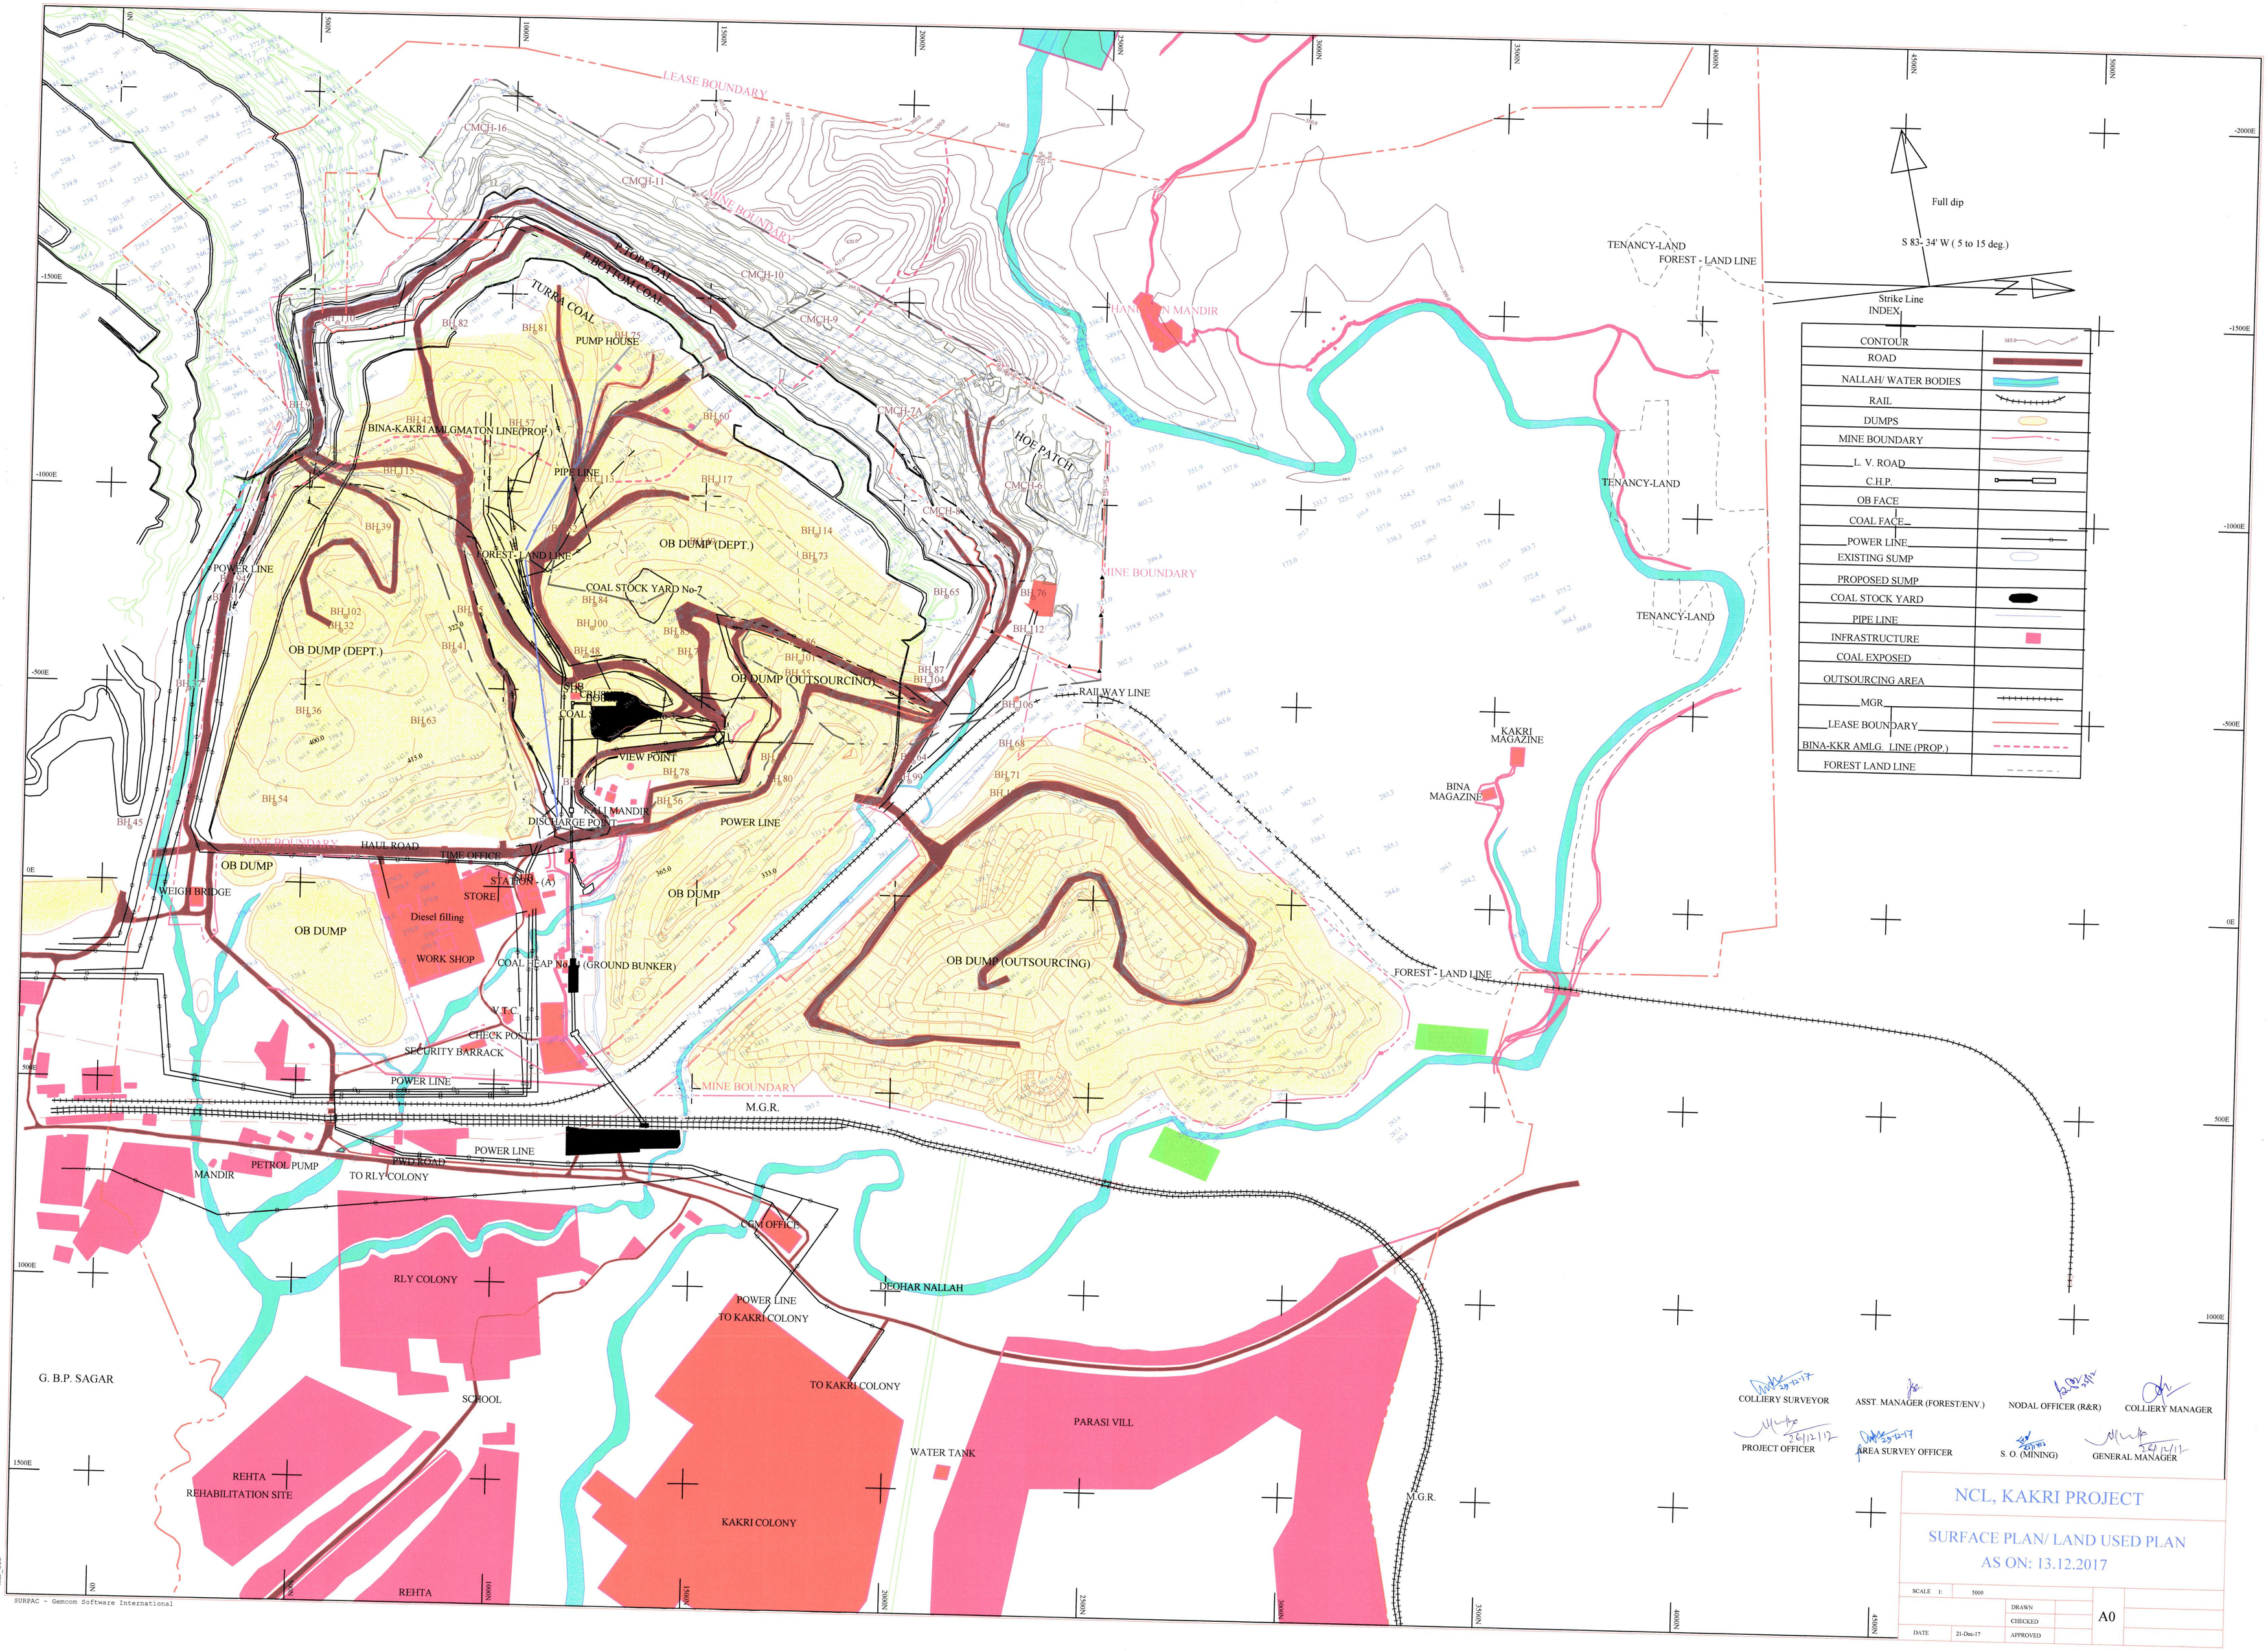
LEASE BOUNDARY
MINE BOUNDARY
TOP COAL
BOTTOM COAL
TURRA COAL
PUMP HOUSE
BINA-KAKRI AMLGMATON LINE(PROP.)
PIPE LINE
FOREST - LAND LINE
OB DUMP (DEPT.)
COAL STOCK YARD No-7
OB DUMP (OUTSOURCING)
HOE PATCH
RAILWAY LINE
VIEW POINT
DISCHARGE POINT
HANUMAN MANDIR
POWER LINE
HAUL ROAD
TIME OFFICE
STATION - (A)
STORE
OB DUMP
WEIGH BRIDGE
Diesel filling
WORK SHOP
COAL TRAP No-1 (GROUND BUNKER)
V.T.C.
CHECK POST
SECURITY BARRACK
M.G.R.
PETROL PUMP
MANDIR
PWD ROAD
TO RLY COLONY
CGM OFFICE
DEOHAR NALLAH
TO KAKRI COLONY
RLY COLONY
SCHOOL
G. B.P. SAGAR
REHTA
REHABILITATION SITE
KAKRI COLONY
WATER TANK
PARASI VILL
KAKRI MAGAZINE
BINA MAGAZINE
TENANCY-LAND
FOREST - LAND LINE
Full dip
S 83- 34' W ( 5 to 15 deg.)
Strike Line
INDEX
CONTOUR
ROAD
NALLAH/ WATER BODIES
RAIL
DUMPS
MINE BOUNDARY
L. V. ROAD
C.H.P.
OB FACE
COAL FACE
POWER LINE
EXISTING SUMP
PROPOSED SUMP
COAL STOCK YARD
PIPE LINE
INFRASTRUCTURE
COAL EXPOSED
OUTSOURCING AREA
MGR
LEASE BOUNDARY
BINA-KKR AMLG. LINE (PROP.)
FOREST LAND LINE
COLLIERY SURVEYOR
ASST. MANAGER (FOREST/ENV.)
NODAL OFFICER (R&R)
COLLIERY MANAGER
PROJECT OFFICER
AREA SURVEY OFFICER
S. O. (MINING)
GENERAL MANAGER
NCL, KAKRI PROJECT
SURFACE PLAN/ LAND USED PLAN
AS ON: 13.12.2017
SCALE 1: 5000
DRAWN
CHECKED
APPROVED
DATE 21-Dec-17
A0
SURPAC - Gemcom Software International