DGPS SURVEYED MAP SHOWING IDENTIFIED COMPENSATORY AFFERESTATION LAND COMING UNDER TANGARPALI TAHASIL IN LIEU OF FOREST AREAS PROPOSED FOR DIVERSION FOR CONSTRUCTION OF 4 - LANE DEDICATED COAL CORRIDOR ROAD FROM BANKIBAHAL TO BHEDABAHAL ROAD 0/00 KM TO 30/811 KM IN MOUZA-KEPASE, SHEET NO.1 OF SUNDARGARH DISTRICT.

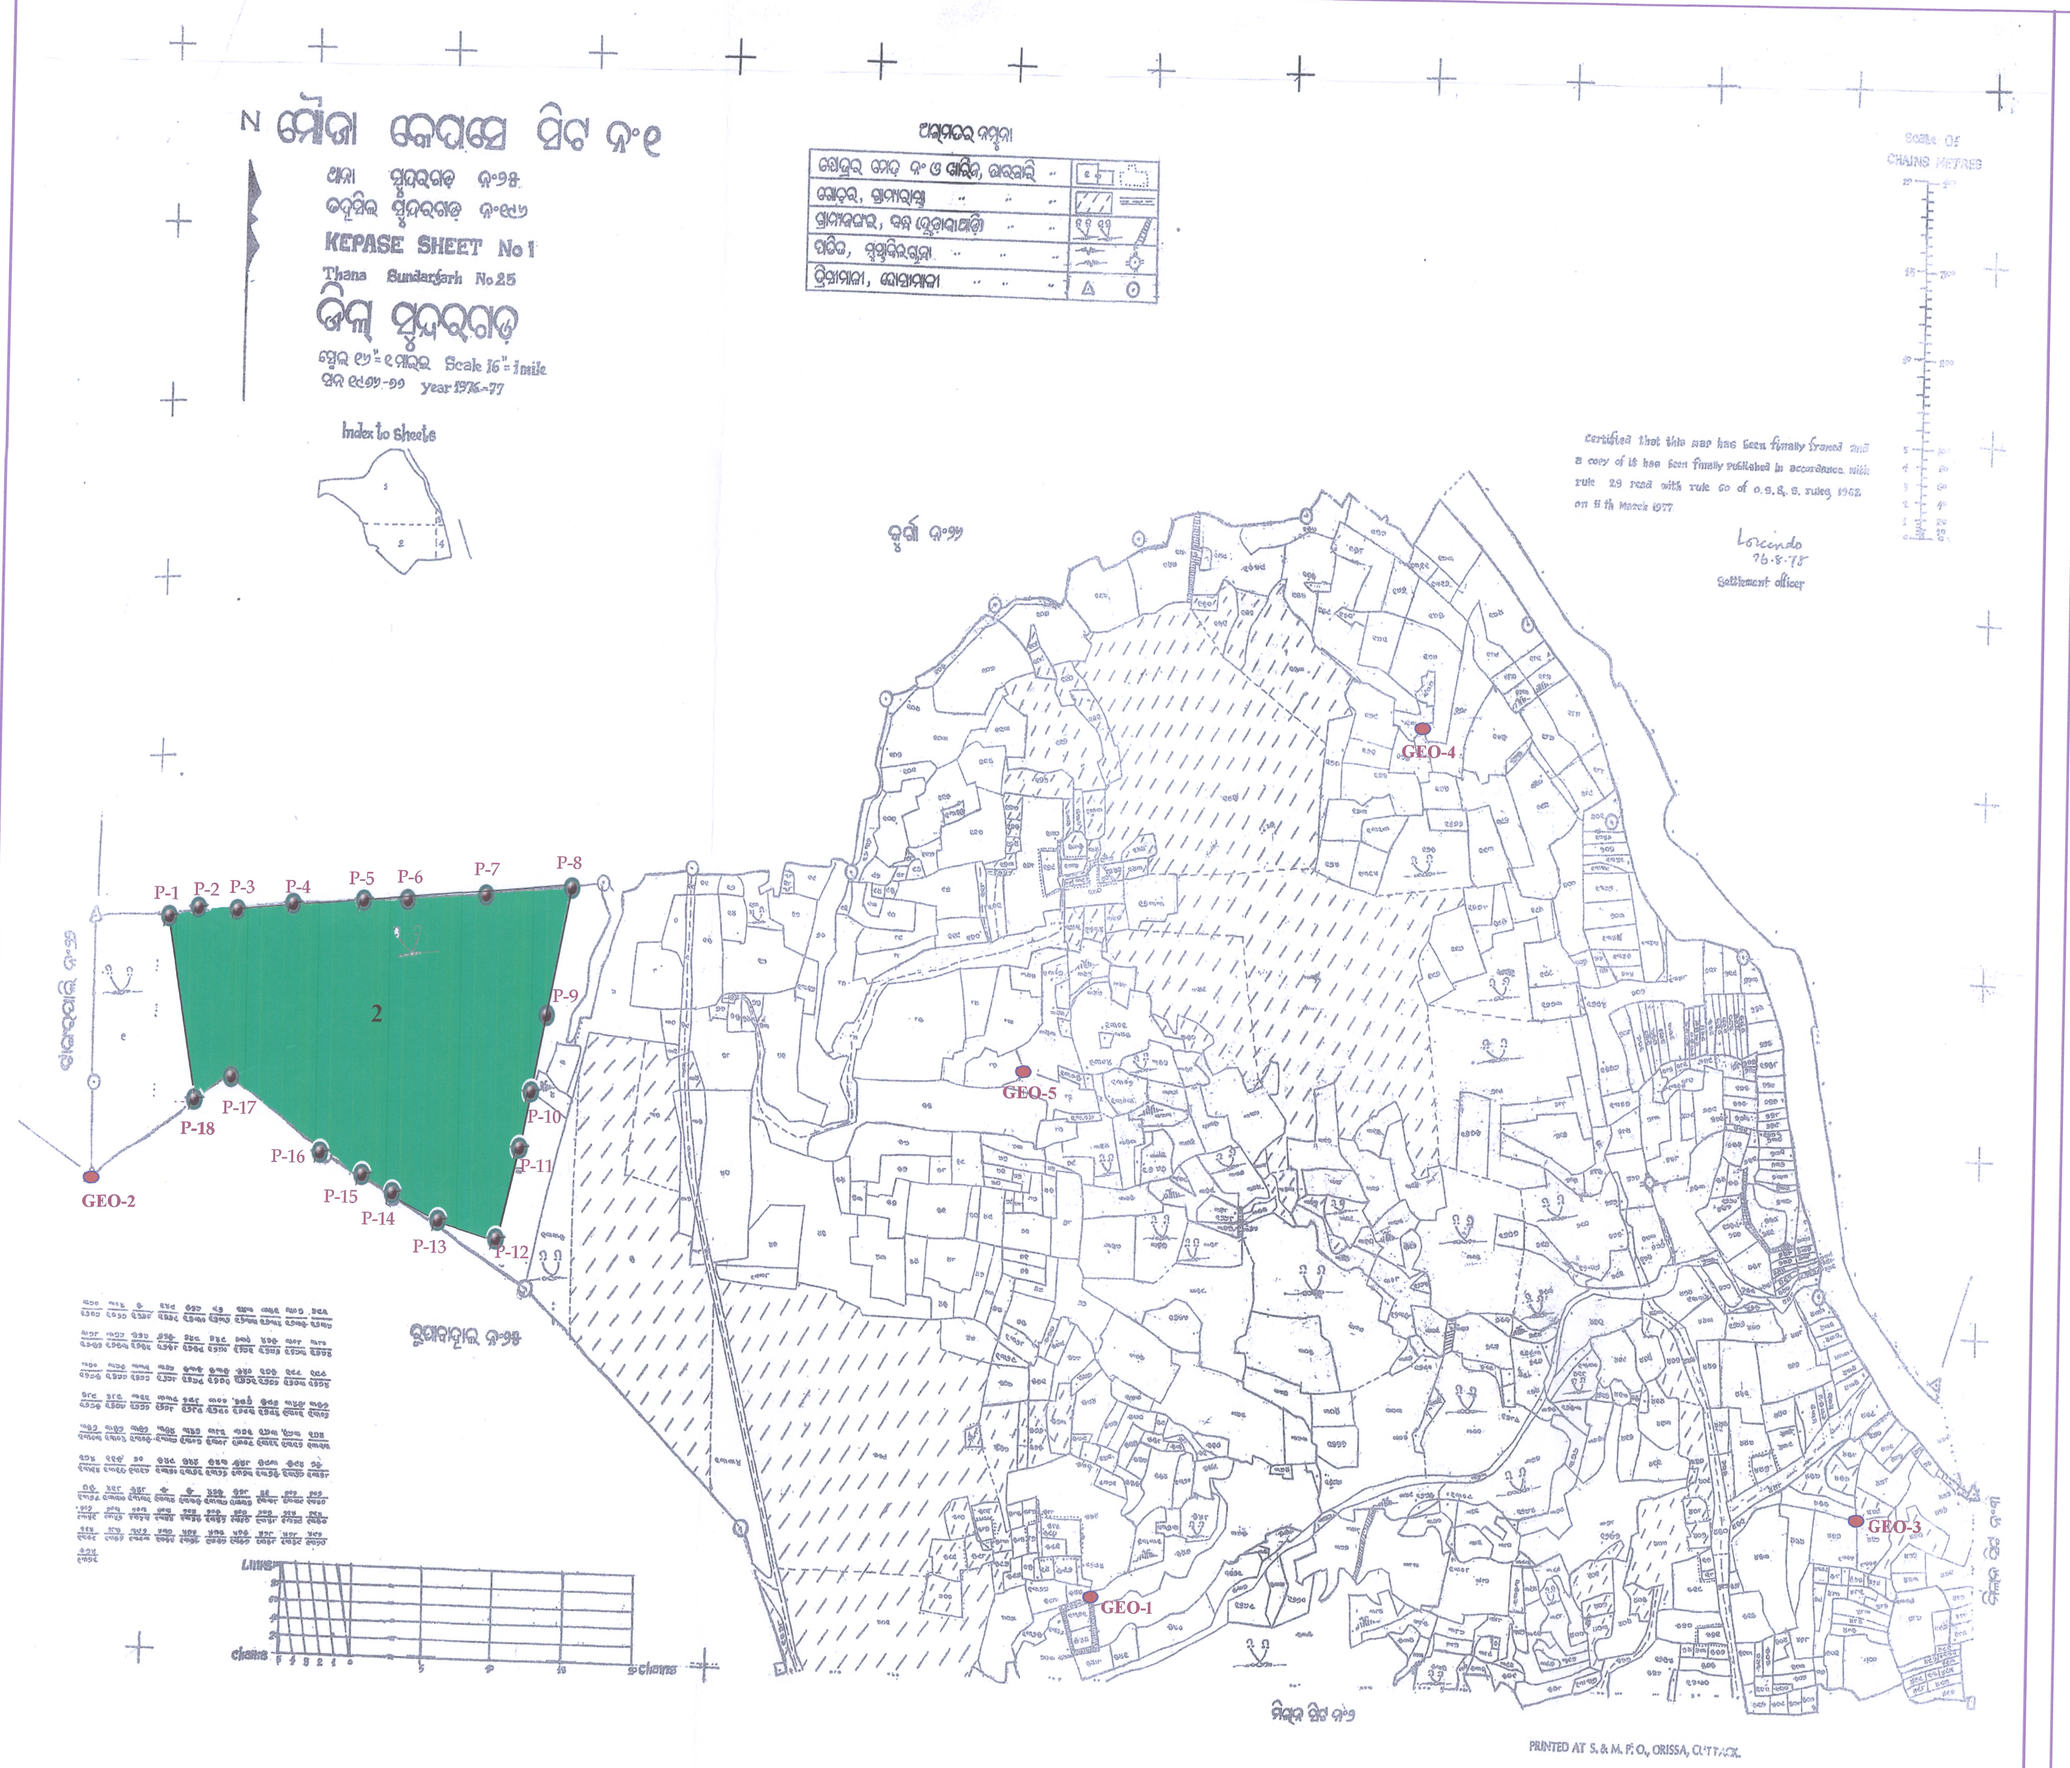

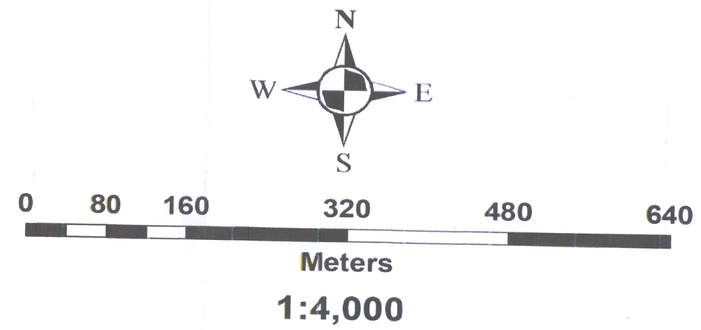

Legend

- GEO- REFERENCE-SURVEYED -POINT
- C.A. LAND AREA

DGPS CO-ORDINATES OF CA LAND AREA BOUNDARY
Mouza-Kepse, Khata No.113, Plot No.02, Area-37.00 Ac.

Sl. No	Point -ID	Latitude	Longitude	Easting	Northing
1	P-1	22°04'02.35024"N	83°57'27.08928"E	805231.867 m E	2443239.785 m N
2	P-2	22°04'02.47914"N	83°57'27.94425"E	805256.316 m E	2443244.228 m N
3	P-3	22°04'02.56095"N	83°57'30.49239"E	805329.364 m E	2443248.165 m N
4	P-4	22°04'02.70984"N	83°57'33.39261"E	805412.473 m E	2443254.363 m N
5	P-5	22°04'02.85640"N	83°57'36.81053"E	805510.433 m E	2443260.778 m N
6	P-6	22°04'02.89062"N	83°57'38.93570"E	805571.377 m E	2443263.016 m N
7	P-7	22°04'03.10112"N	83°57'42.88975"E	805684.679 m E	2443271.699 m N
8	P-8	22°04'03.31547"N	83°57'46.89944"E	805799.575 m E	2443280.532 m N
9	P-9	22°03'58.44849"N	83°57'45.76787"E	805770.026 m E	2443130.114 m N
10	P-10	22°03'55.67467"N	83°57'45.08736"E	805752.164 m E	2443044.367 m N
11	P-14	22°03'53.52504"N	83°57'44.72801"E	805743.144 m E	2442978.010 m N
12	P-12	22°03'49.79708"N	83°57'43.88801"E	805721.272 m E	2442862.801 m N
13	P-13	22°03'50.80101"N	83°57'40.87107"E	805634.136 m E	2442892.020 m N
14	P-14	22°03'51.93087"N	83°57'38.25214"E	805558.321 m E	2442925.337 m N
15	P-15	22°03'52.87319"N	83°57'36.10323"E	805496.112 m E	2442953.141 m N
16	P-16	22°03'53.51492"N	83°57'34.89823"E	805461.160 m E	2442972.219 m N
17	P-17	22°03'56.44204"N	83°57'30.25603"E	805326.247 m E	2443059.705 m N
18	P-18	22°03'55.07708"N	83°57'27.69207"E	805253.505 m E	2443016.268 m N

GEO REFERENCE POINTS

Sl. No	ID	Latitude	Longitude	Easting	Northing
1	GEO-1	22°03'36.83777"N	83°58'12.38811"E	806546.641 m E	2442479.885 m N
2	GEO -2	22°03'52.87749"N	83°57'23.41510"E	805132.124 m E	2442946.207 m N
3	GEO -3	22°03'39.30127"N	83°58'50.21213"E	807630.264 m E	2442576.886 m N
4	GEO -4	22°04'09.12011"N	83°58'28.90004"E	807001.562 m E	2443468.372 m N
5	GEO -5	22°03'56.20101"N	83°58'09.12087"E	806441.753 m E	2443076.330 m N

CA AREA STATISTICS

Plot No.	ALLOTED AREA IN HA.	MAP AREA IN HA.
2P	14.970	15.101

Junior Engineer
Sundargarh (R&B) Section I

Tahasildar, Tangarpali
Dist.-Sundargarh

ODISHA SPACE APPLICATIONS CENTRE
(Deptt. of Science & Technology, Govt. of Odisha)
45/48 (part), Jayadev Vihar
Bhubaneswar

Superintending Engineer
Sundargarh (R&B) Division

DIVISIONAL FOREST OFFICER
SUNDARGARH FOREST DIVISION