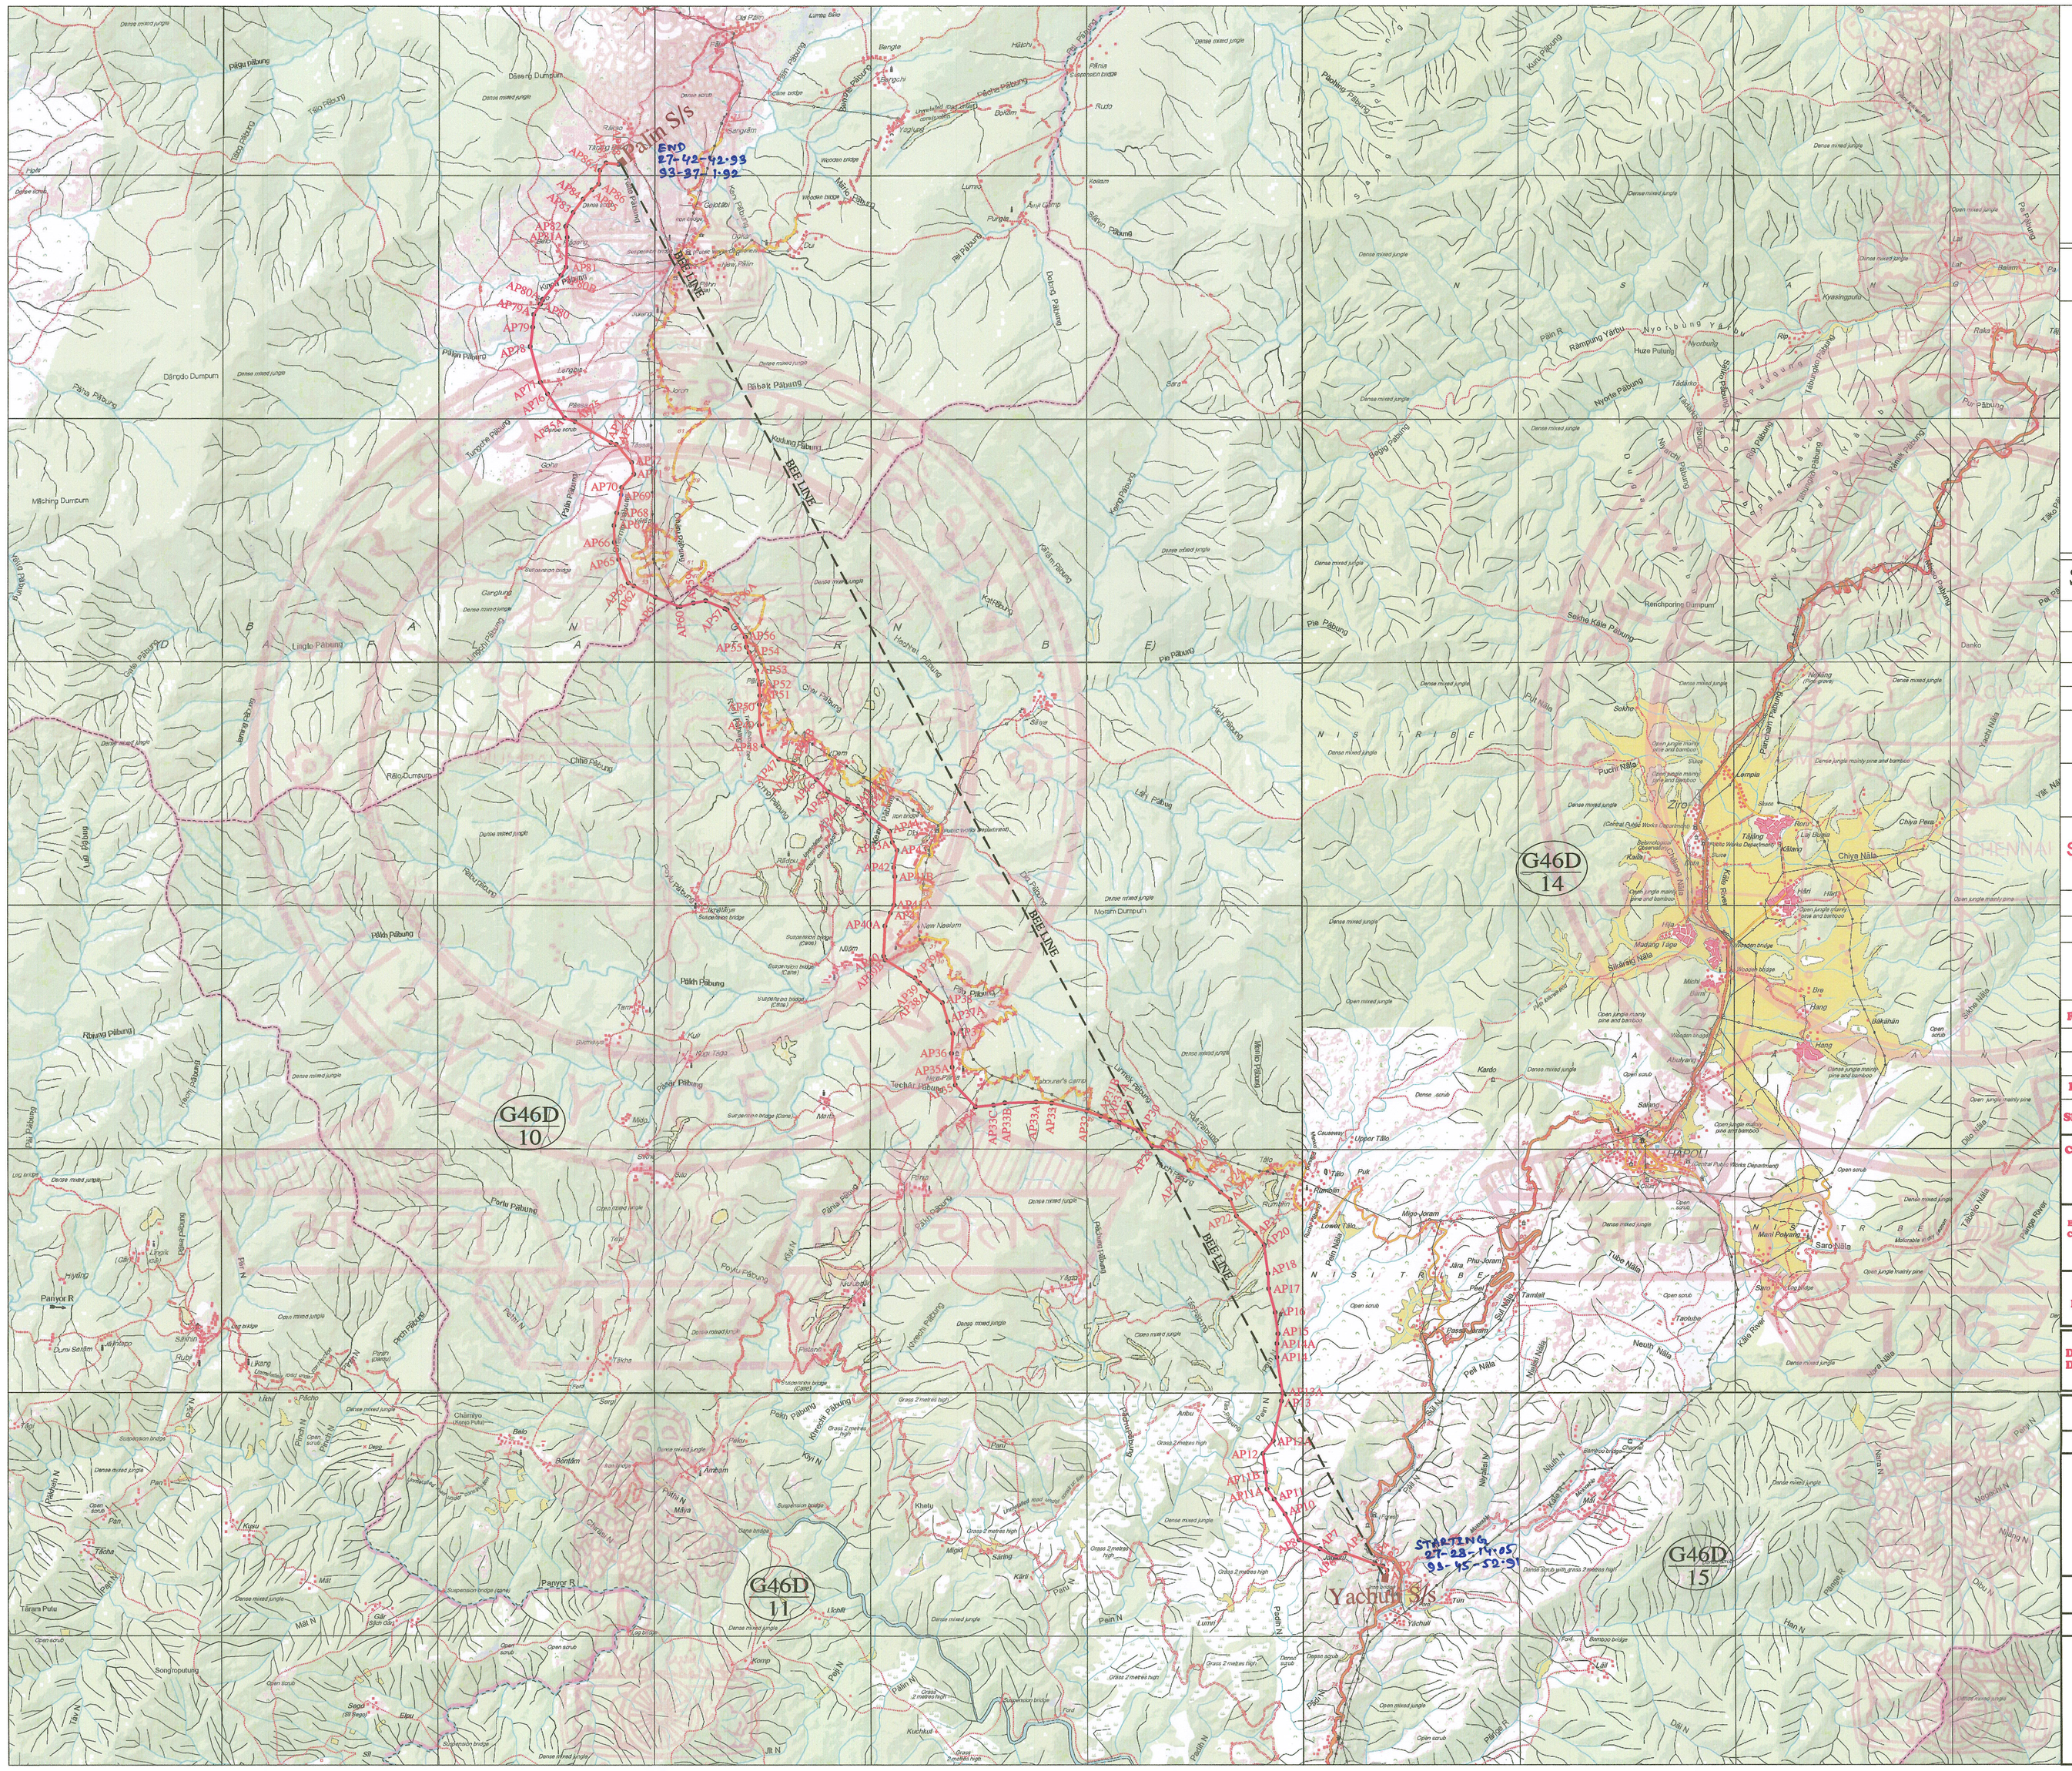

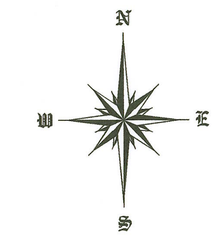

TOPOSHEET INDEX

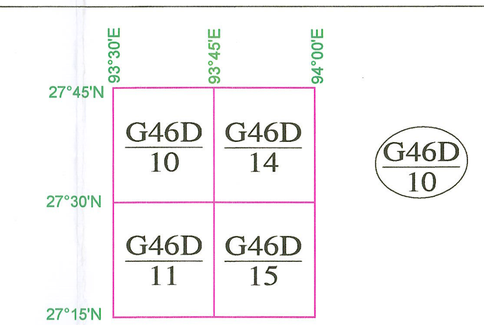

SCALE :- 1:50,000

LEGENDS :-

Sl.No.	Description	Symbol.
1.	BEE LINE	
2.	FINAL ROUTE	

LENGTH OF ROUTE

Sl.No.	Name of Route	Length in (Km).
1.	BEE LINE	30.44 KMS.
2.	FINAL ROUTE	37.834 KMS.

Revision	Description	Date	Drawn
R0	Released for Approval	12 NOV., 2021	RAHUL
R1			

DRG. NO.	PGCIL/TPL/ROUTE ALIGNMENT PROPOSAL/001	Sheet :	1 OF 1
Sheet Name:	ROUTE ALIGNMENT PROPOSAL	Paper Size: A0	Date: 12 NOV., 2021

CLIENT	POWERGRID CORPORATION OF INDIA LIMITED
EPC CONTRACTOR:	TATA PROJECTS LIMITED
PROJECT	TRANSMISSION LINE PACKAGE TW13 132 KV SC Ziro - Palin (S/C on D/C Tower)
DRAWING: DESCRIPTION	ROUTE ALIGNMENT PROPOSAL FOR 132 KV SC Ziro - Palin (S/C on D/C Tower)

FOR TATA PROJECTS LIMITED

DRAWN BY	SURVEYED & CHECKED BY	SUBMITTED BY
RAHUL KUMAR	SK SELIM	

POWERGRID CORPORATION OF INDIA LIMITED

VERIFIED BY	RECOMMENDED BY	APPROVED BY
	Kime Opo Engineer Palin Comp. scheme	कृष्ण सागर वी.डी. Krishna Sagar उप महाप्रबंधक सीएम/Dy. GM. (Comm. Scheme) पावरग्रिड कार्पोरेशन/POWERGRID अरुणाचल प्रदेश/Arunachal Pradesh

Executive Engineer (E)
Transmission Division No.-4
Department of Power
Itanagar-791113A.P.