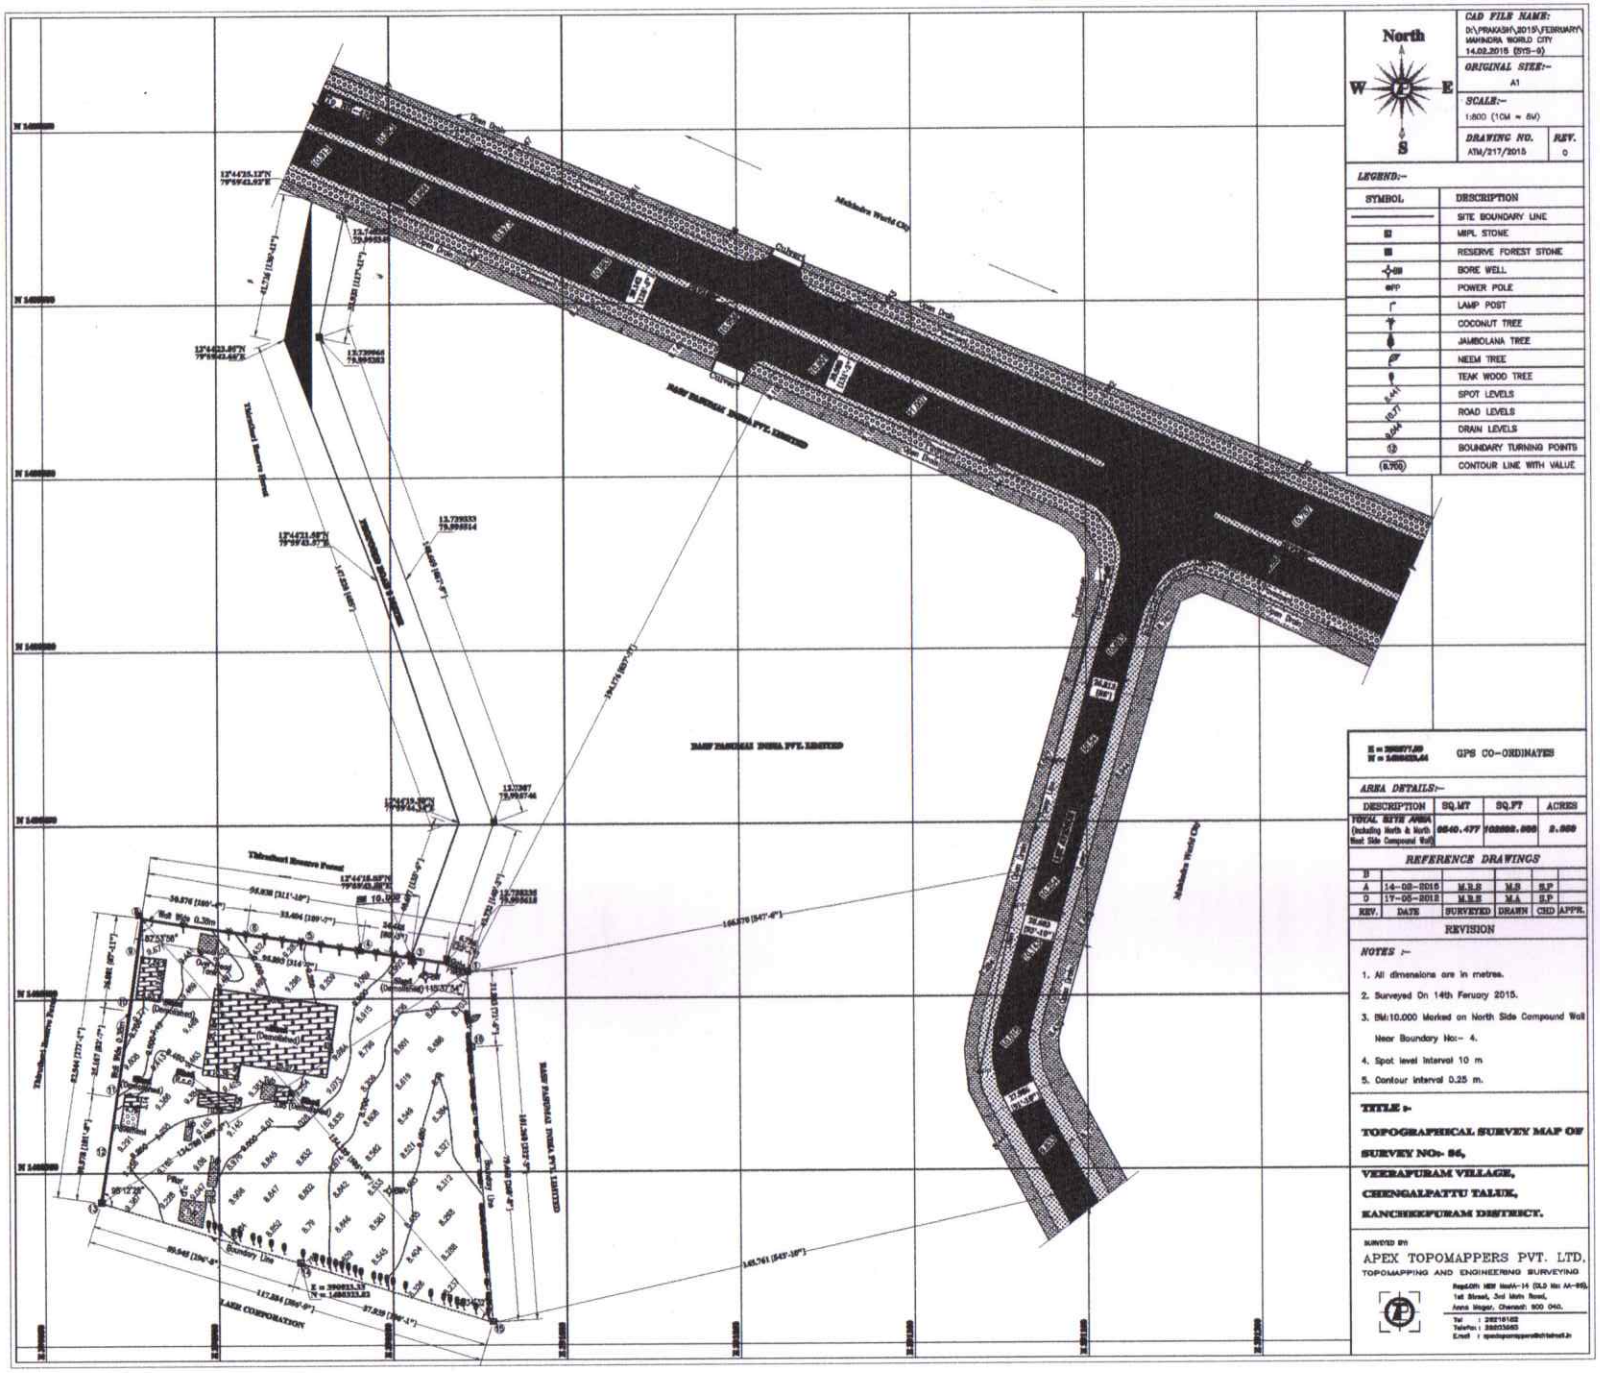

CAD FILE NAME:	D:\PRAKASH\2015\FEBRUARY\ MAHINDRA WORLD CITY 14.02.2015 (2015-6)
ORIGINAL SIZE:-	A1
SCALE:-	1:500 (10M = 6M)
DRAWING NO.	ATM/217/2015
REV.	0

LEGEND:-

SYMBOL	DESCRIPTION
	SITE BOUNDARY LINE
	MRPL STONE
	RESERVE FOREST STONE
	BORE WELL
	POWER POLE
	LAMP POST
	COCONUT TREE
	JAMBOLANA TREE
	NEEM TREE
	TEAK WOOD TREE
6.41	SPOT LEVELS
12.77	ROAD LEVELS
0.004	DRAIN LEVELS
	BOUNDARY TURNING POINTS
6.700	CONTOUR LINE WITH VALUE

E = 390857.00
N = 1,486525.64
GPS CO-ORDINATES

AREA DETAILS:-

DESCRIPTION	SQ.MT	SQ.FT	ACRES
TOTAL SITE AREA (Including North & North West Side Compound Wall)	8040.477	103888.000	2.000

REFERENCE DRAWINGS

REV.	DATE	SURVEYED	DRAWN	CHD	APPR.
B					
A	14-02-2015	M.S.S	M.S	S.P	
0	17-02-2015	M.S.S	M.A	S.P	

REVISION

NOTES :-

1. All dimensions are in metres.
2. Surveyed On 14th Feruary 2015.
3. BM:10.000 Marked on North Side Compound Wall Near Boundary No:- 4.
4. Spot level Interval 10 m
5. Contour interval 0.25 m.

TITLE :-

TOPOGRAPHICAL SURVEY MAP OF SURVEY NOs- 86, VEERAPURAM VILLAGE, CHENGALPATTU TALUK, KANCHEEPURAM DISTRICT.

SURVEYED BY:
APEX TOPOMAPPERS PVT. LTD.
TOPOMAPPING AND ENGINEERING SURVEYING
Regd.Off: NEW No:H-14 (OLD No: A-99), 1st Street, 3rd Main Road, Anna Nagar, Chennai: 600 040.
Tel : 26216162
Telefax : 26803365
E.mail : apextopomappers@dataone.in