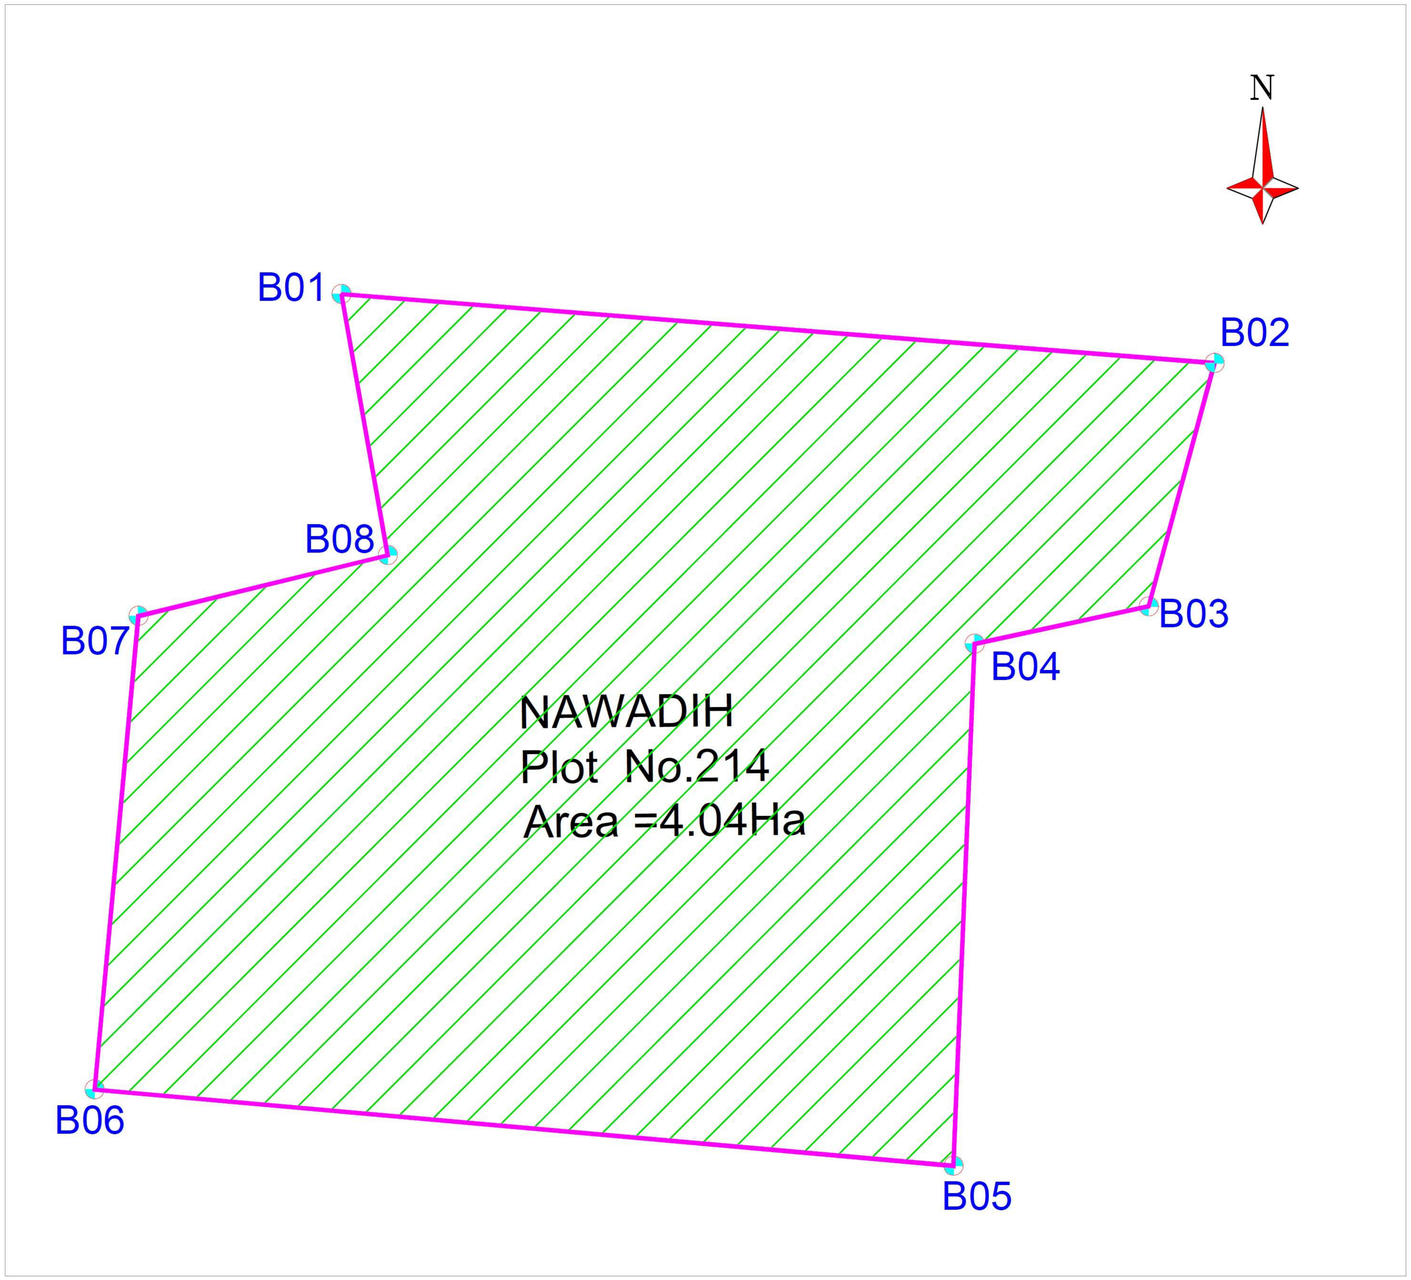

S No.	Name of District	Name of Village	Mauja Plot No.	Nature of Land	Required Area in (Ha)
1	HAZARIBAGH	Nawadih	214	Forest	4.040

Point No.	Latitude (N)			Longitude (E)			Area in (Ha)
	Degree	Minute	Second	Degree	Minute	Second	
B01	24	1	10.01	85	42	33.44	4.0400
B02	24	1	9.53	85	42	40.99	
B03	24	1	7.59	85	42	40.44	
B04	24	1	7.28	85	42	38.94	
B05	24	1	3.14	85	42	38.80	
B06	24	1	3.68	85	42	31.37	
B07	24	1	7.44	85	42	31.71	
B08	24	1	7.94	85	42	33.86	

05/03/2019
Senior Manager
Transmission Division, Hazaribag
Jharkhand Urja Sancharan Nigam Ltd.

REV	DATE	DESCRIPTION OF REVISIONS	BY

LEGEND

Forest Land to be Acquired

C01 Survey Point

CLIENT:

JHARKHAND URJA SANCHARAN NIGAM LIMITED

DESIGN CONSULTANT:

FEEDBACK INFRA
Making Infrastructure Happen

Feedback Infras Private Limited
15th Floor, Tower 9B
DLF Cyber City Phase-III,
Gurgaon 122 002

The information contained herein is Confidential & Property of Feedback Infra Private Limited and not for Publication. The Information is Issued on the Understanding that no part thereof shall be Copied or Communicated to a Third Party without Authorization in Writing from Feedback Infra Private Limited

Drawn by:	D.J.	
Designed by:	A.K.	
Checked by:	P.K.	
Approved By:	R.K.	
Scale: 1:1500	Date: Feb.-2019	

STATUS: **FOREST PROPOSAL**

PROJECT: PREPARATION AND UPLOADING OF FOREST PROPOSAL FOR 5 NOS. OF LAND PROVIDED BY STATE GOVERNMENT FOR CONSTRUCTION OF 132/33 KV G/S/S UNDER TRANSMISSION CIRCLE, HAZARIBAG

TITLE: Georeference Map(DGPS) Nawadih Village

DRG NO.: FIPL/HW/JUSNL/DGPS/01 REV. R-0 SHEET:

26/02/2019 – 12:35pm
PATH: E:\fvl-documents\OTHER PROJECT\Enviorment & Forest Project\(JUSNL) Hazaribag\DGPS\DGPS R04 (JUSNL).dwg

Size: A3