



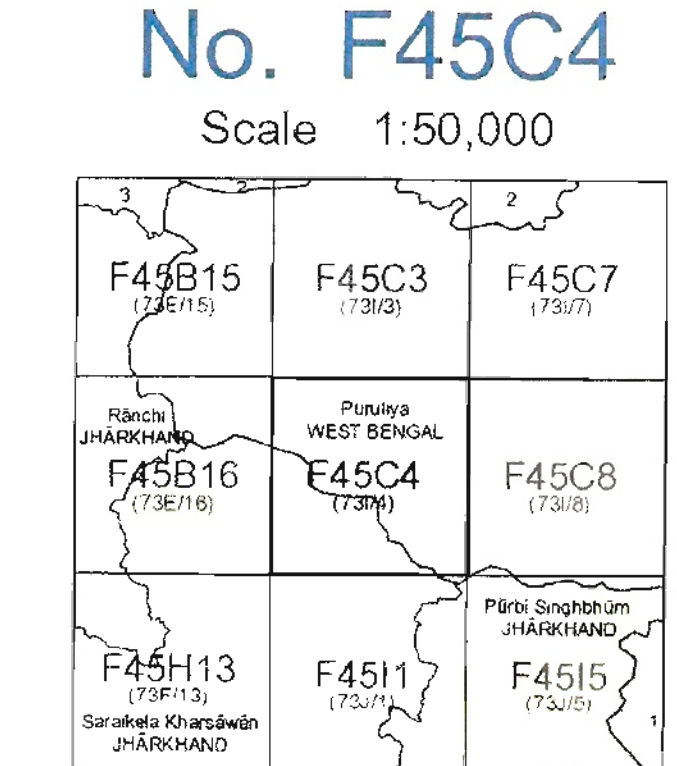

1st Edition 2010 Price Rs 50/-
CONVENTIONAL SYMBOLS

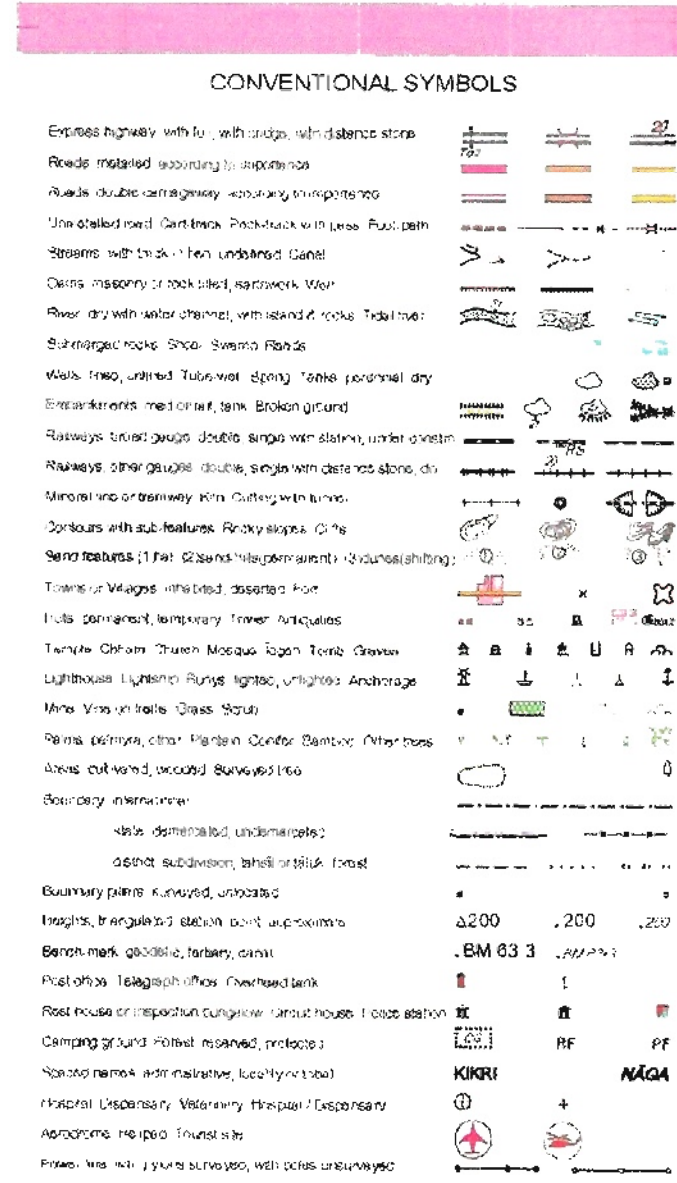


Route of Proposed Pipeline
Forest Boundary
Affected Forest

REFERENCE

NOTES


COMPILATION INDEX

Projection: UTM Datum: WGS 84

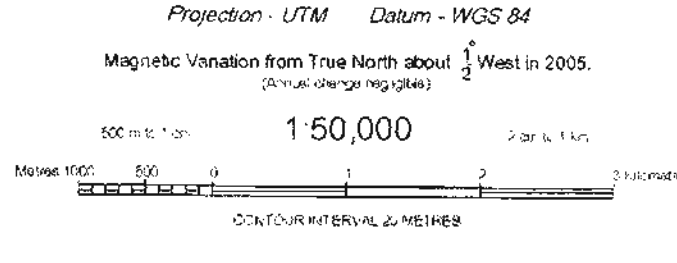

Director
WB & Bihar Geo-Spatial Data Centre
Survey of India - 13, Wood Street
Kolkata

Reproduction in whole or part by any means is prohibited without the written permission of Survey of India, the National Mapping Agency.

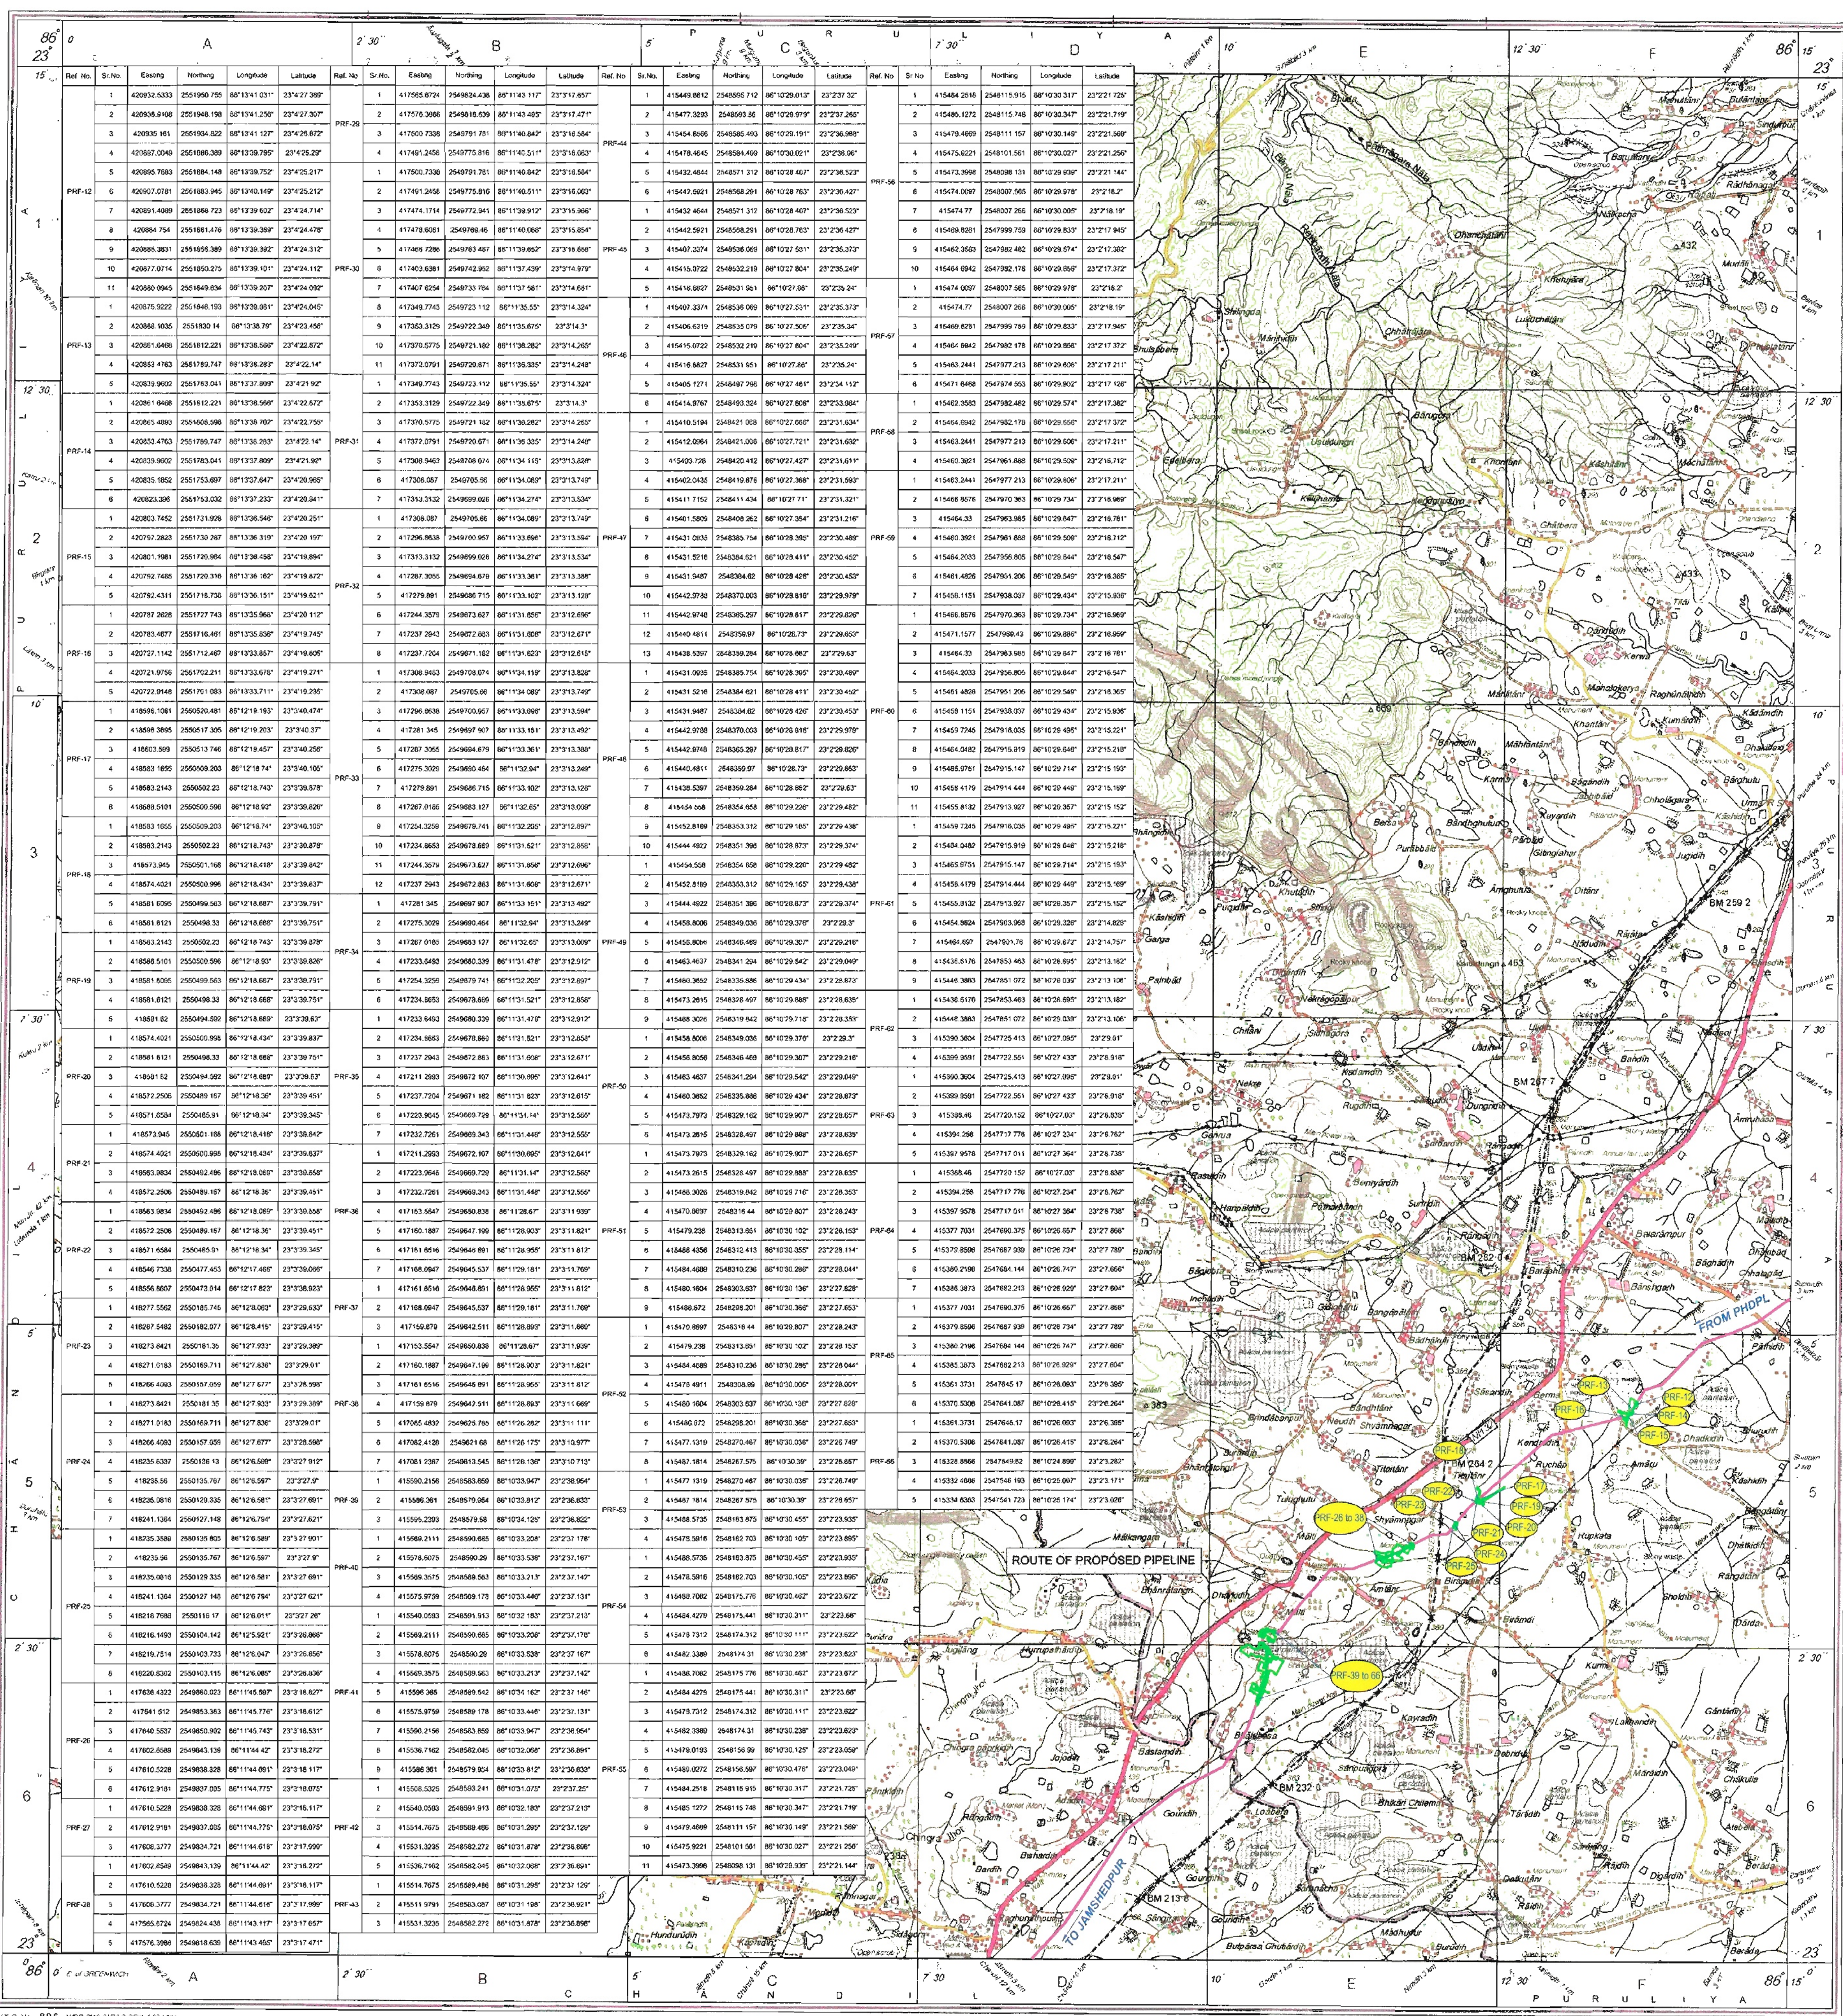

05/05

GAIL (India) Limited
CGS JAMSHEDPUR SPUR PIPELINE
Details of Reserved/Protected Forest to be Diverted District Purulia


Scale 1:50,000
Job No. TDC-GAIL-JHBDPL-20-Pig-RF-PURULIA-RM-05
Drawing / Document No. 05-05
Sheet 05-05
Rev. 0A